




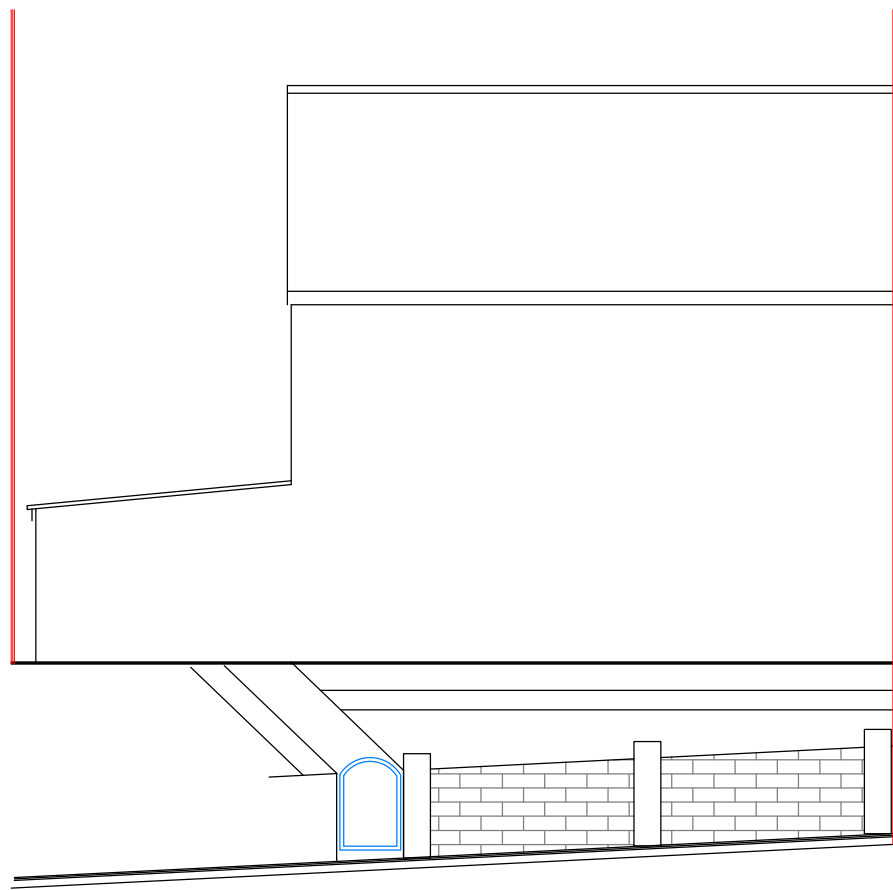



Existing Site Section
A-A
Scale 1:100

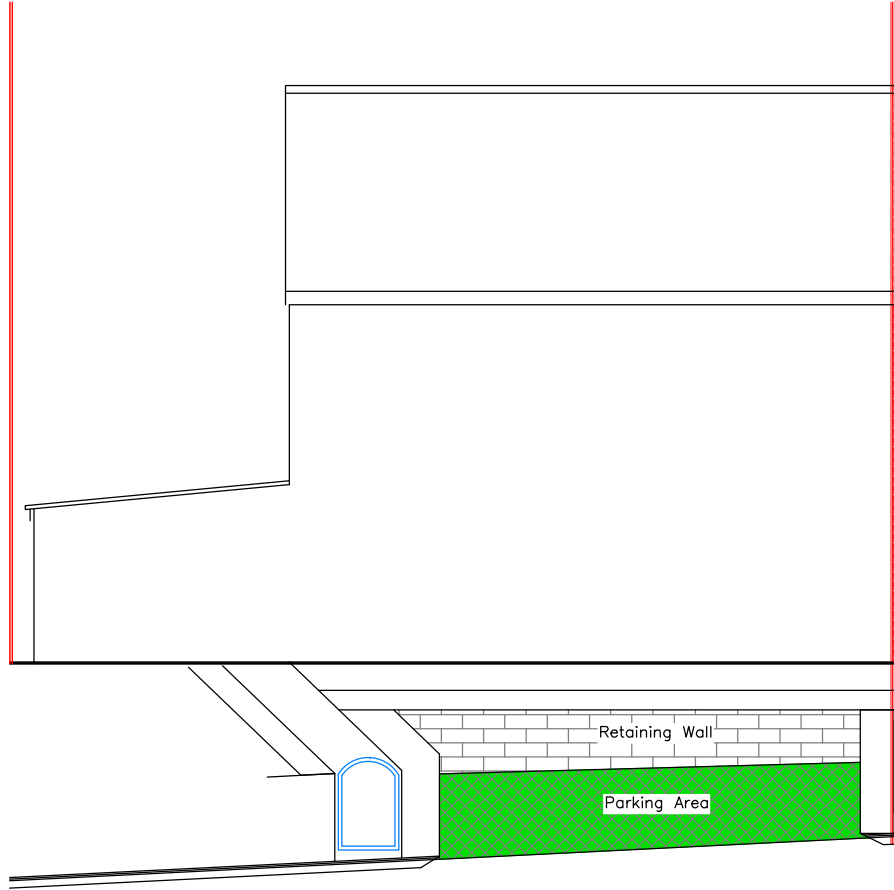


Proposed Site Section
A-A
Scale 1:100

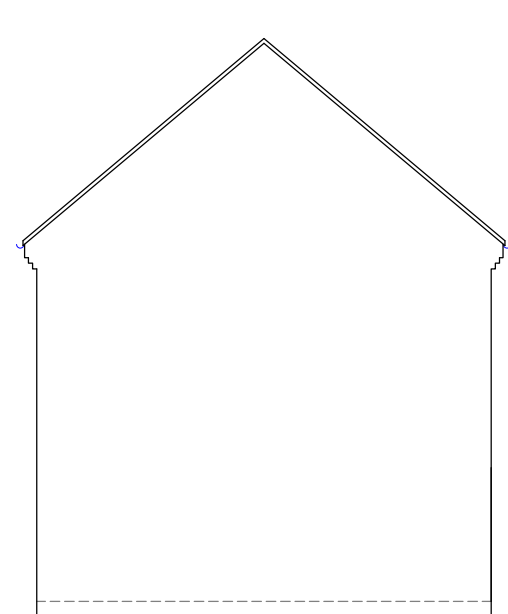


Proposed Site Section
A-A
Scale 1:100

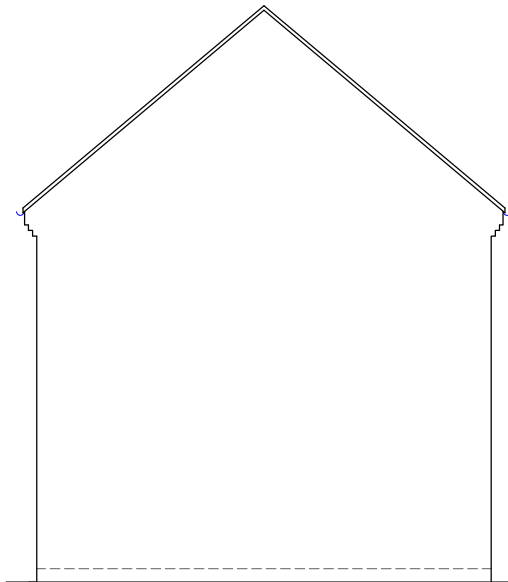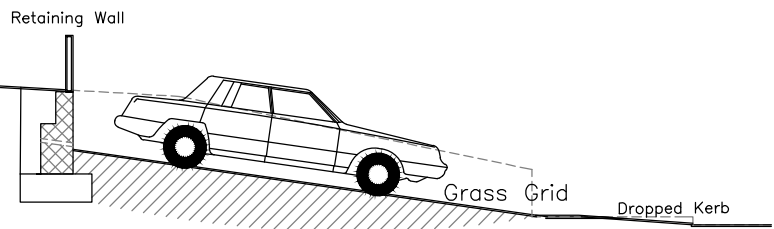



Existing Site Section
A-A
Scale 1:100

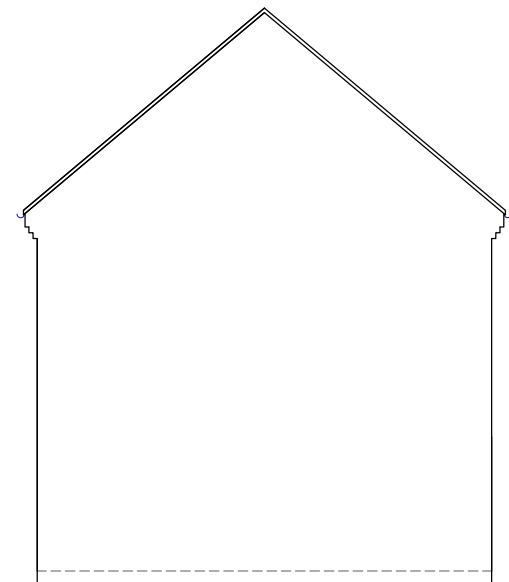


Proposed Site Section
B-B
Scale 1:100

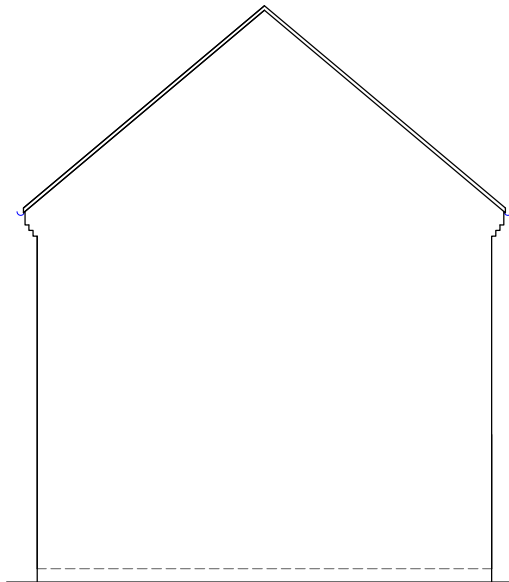


Existing Site Section
B-B
Scale 1:100

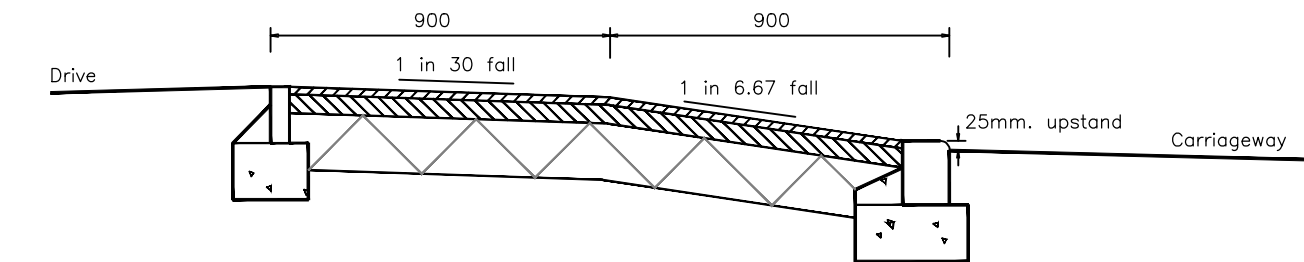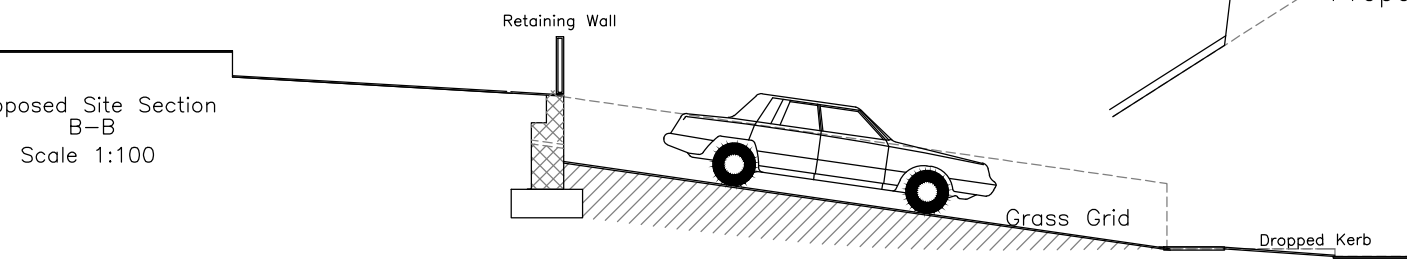

Proposed
Crossover
Scale 1:200

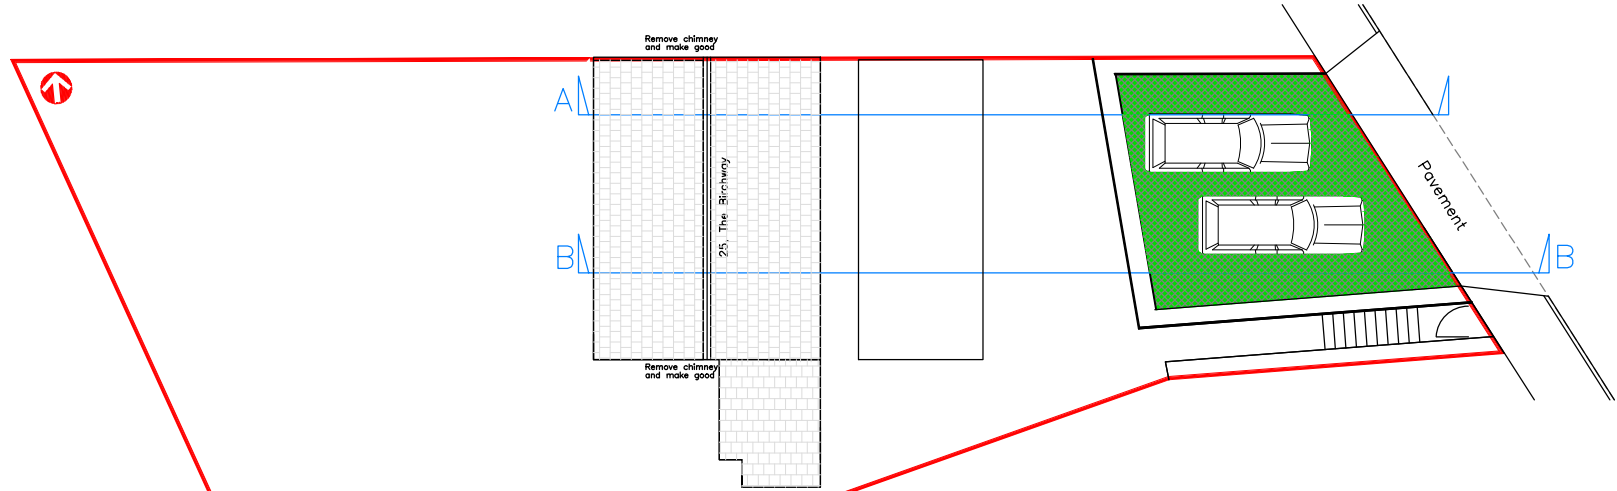







Proposed Site Plan
Scale 1:200

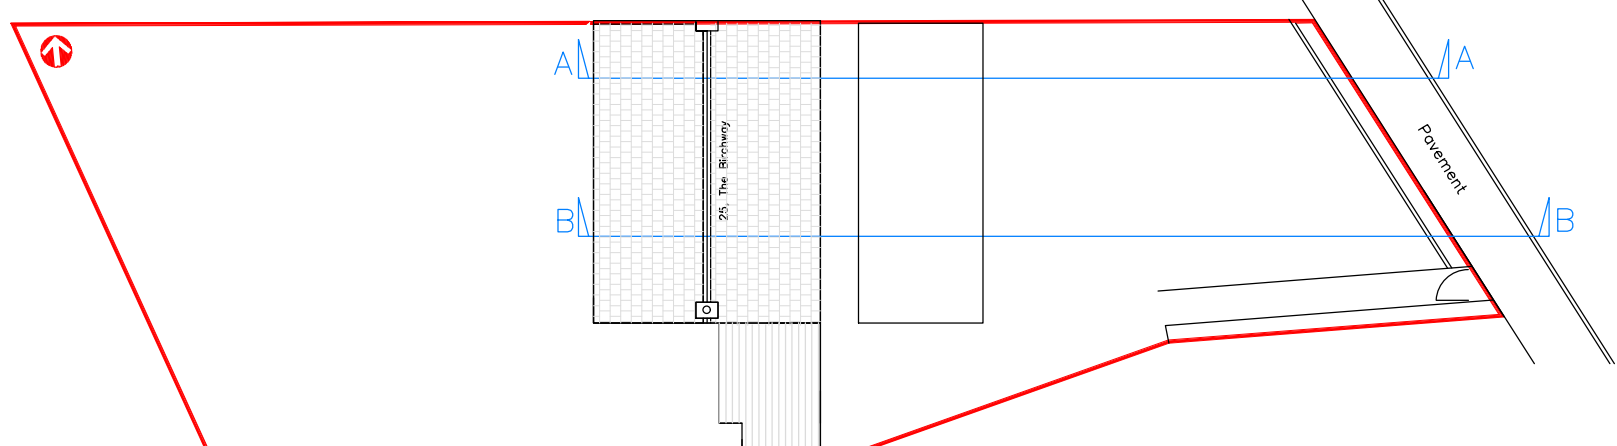

Existing Site Plan
Scale 1:200

SUPAGRID

QUICK INSTALL GUIDE

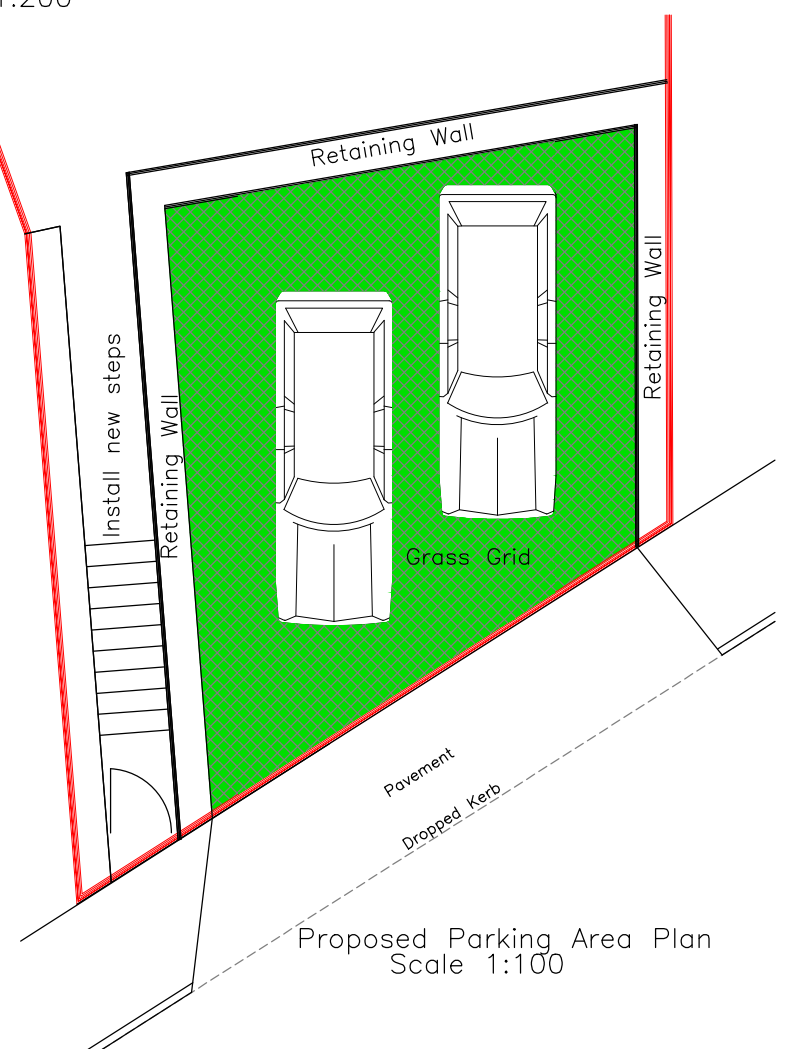  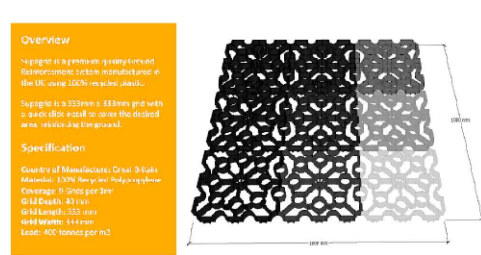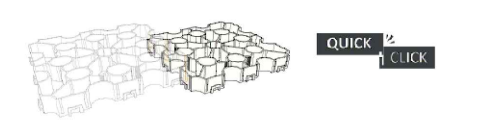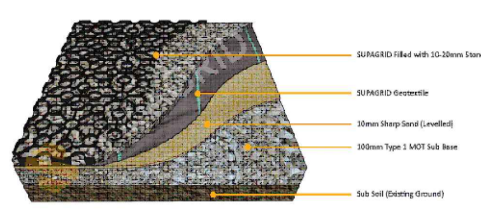

Proposed Parking Area Plan
Scale 1:100

Utopia Design Architectural Services	
Building Planning Application Support Paul Thomas: BSc (Hons) Email: utopiadad@hotmail.com Tel: 01685 559230 Mob: 07908 725065 Issued Only for Purpose Indicated	
Drawing Status: FOR PLAN/B CONTROL PURPOSES ONLY	
Client	25, The Birchway Trefechan Merthyr Tydfil CF48 2HA
Project	Proposed New Vehicle Access for Parking Area & Reprofiling of Ground with Associated Retaining Wall Raising of Lean-to Roof
Drawn by	PT
Date	MAR 25
Title	Existing and Proposed Plans, Elevations &
Scale	1:50 1:100 1:200
Paper	A2
Drwg No	BIRCHWAY 25 FP 01

Sections