




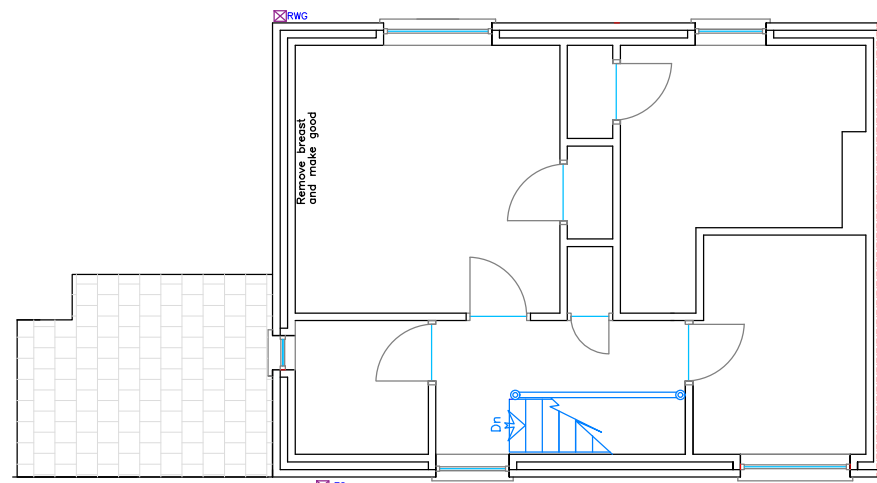


Proposed First Floor Plan
Scale 1:100

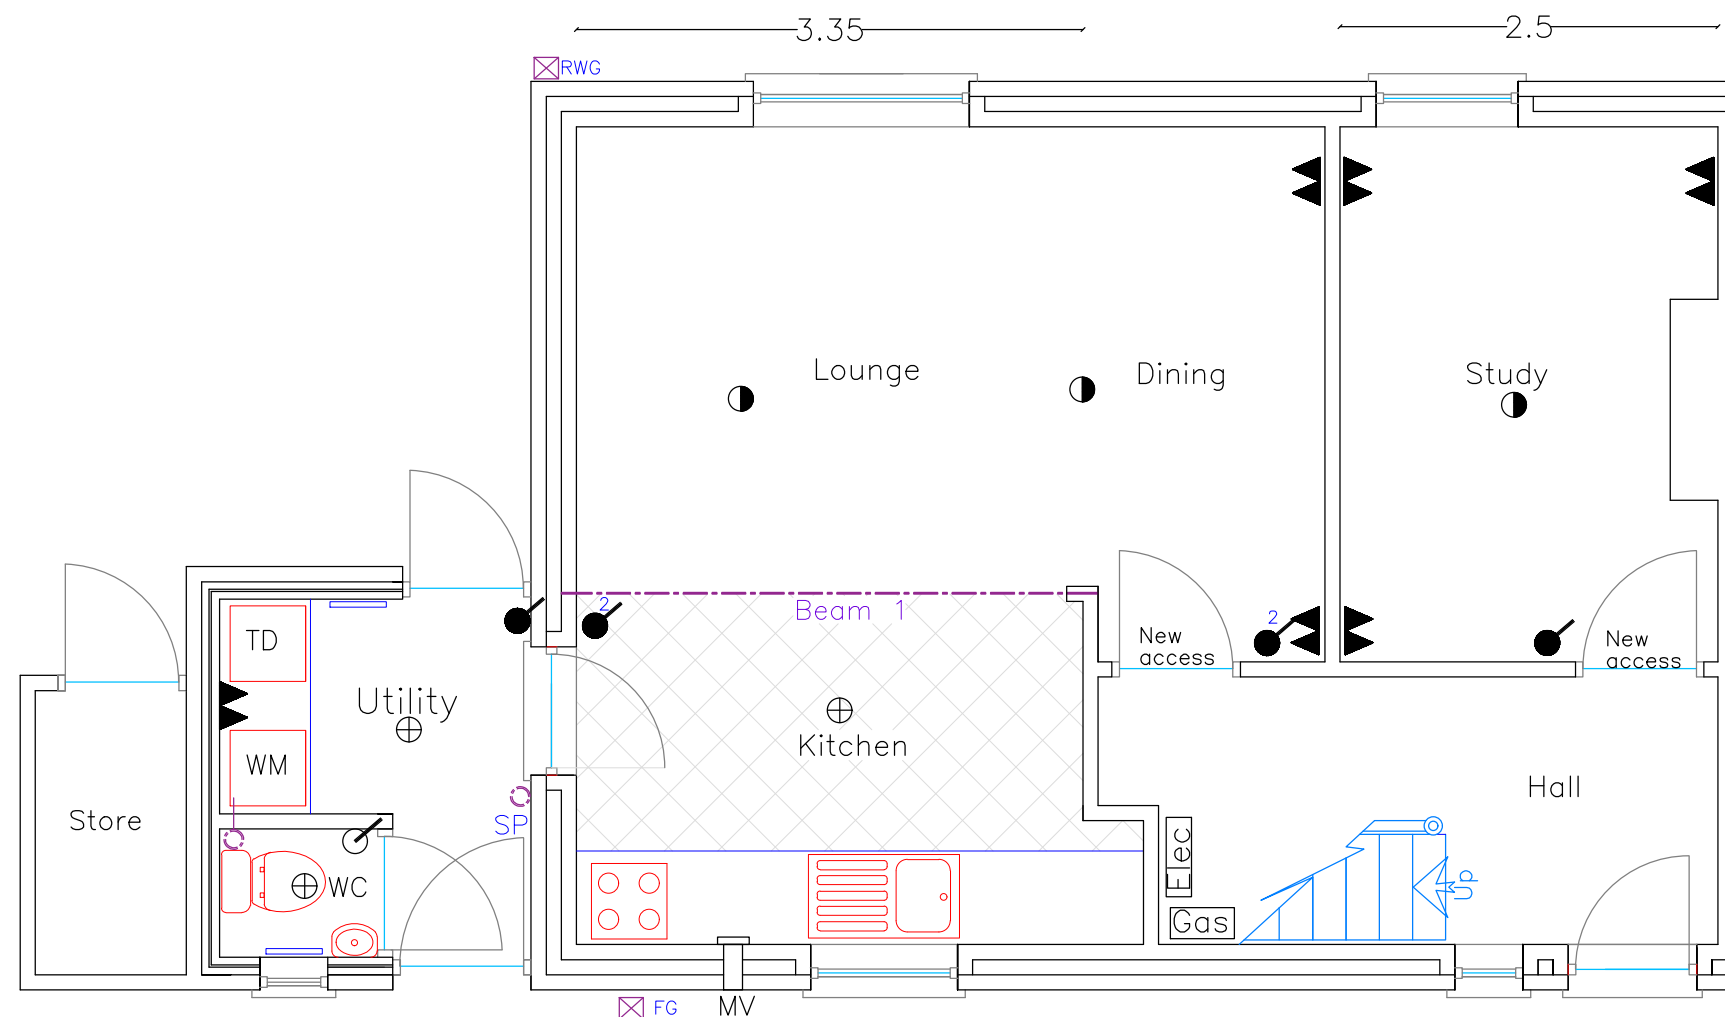


Proposed Ground Floor Plan
Scale 1:50

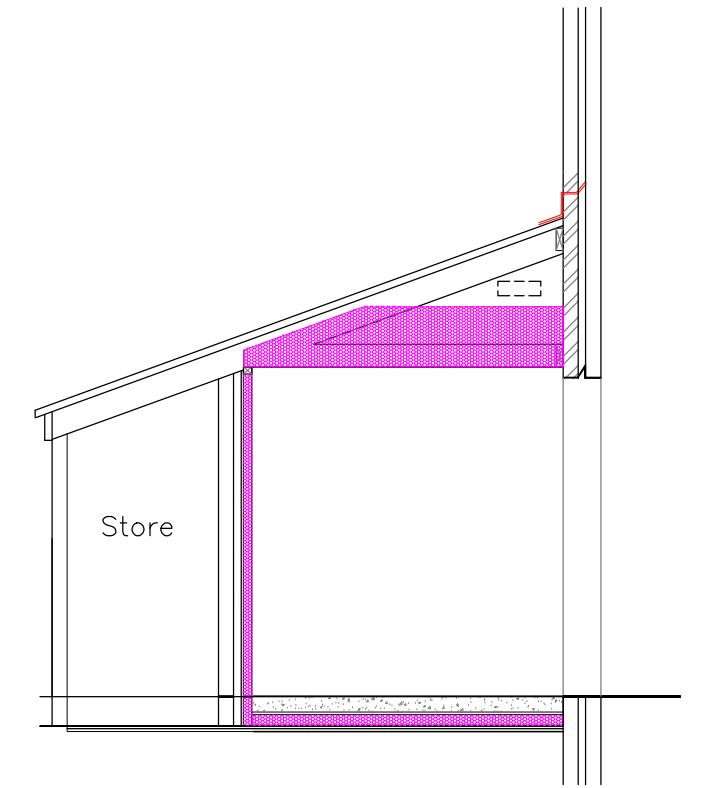


Proposed Section
1:50

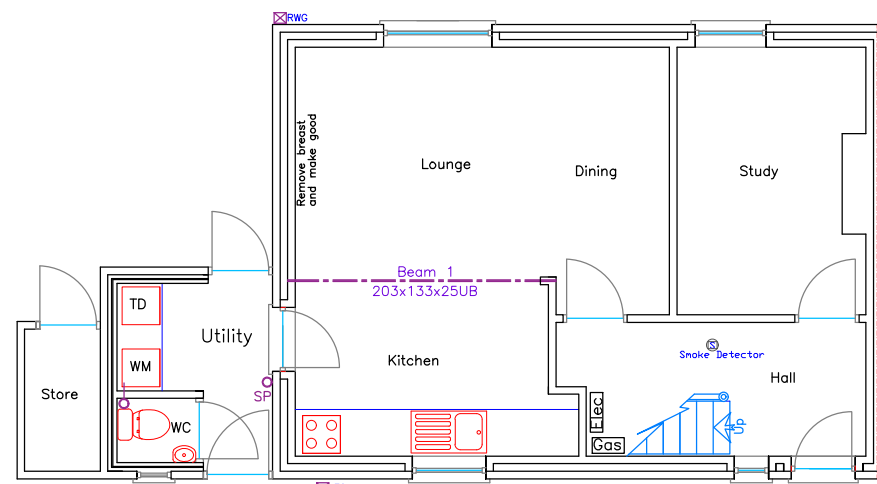


Proposed Ground Floor Plan
Scale 1:100

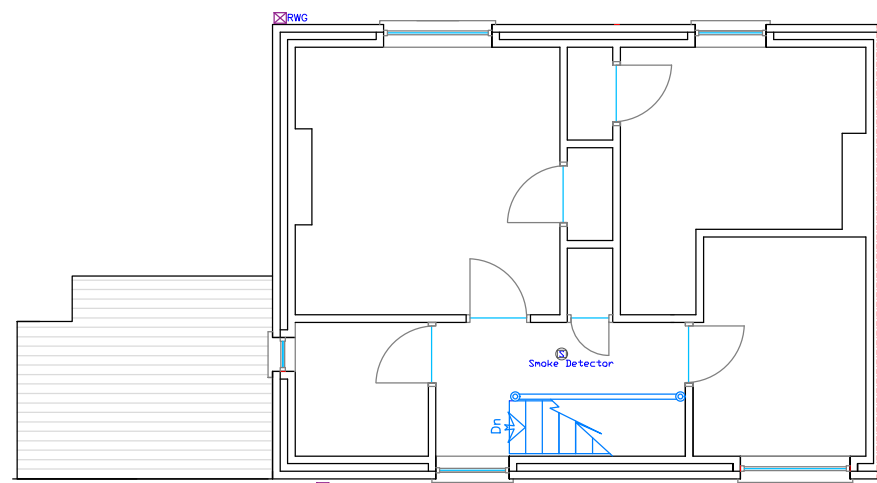


Existing First Floor Plan
Scale 1:100

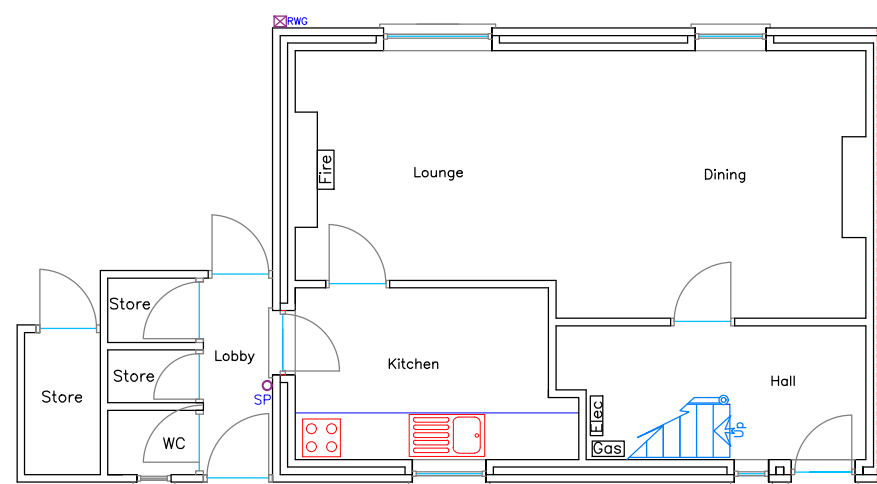


Existing Ground Floor Plan
Scale 1:100

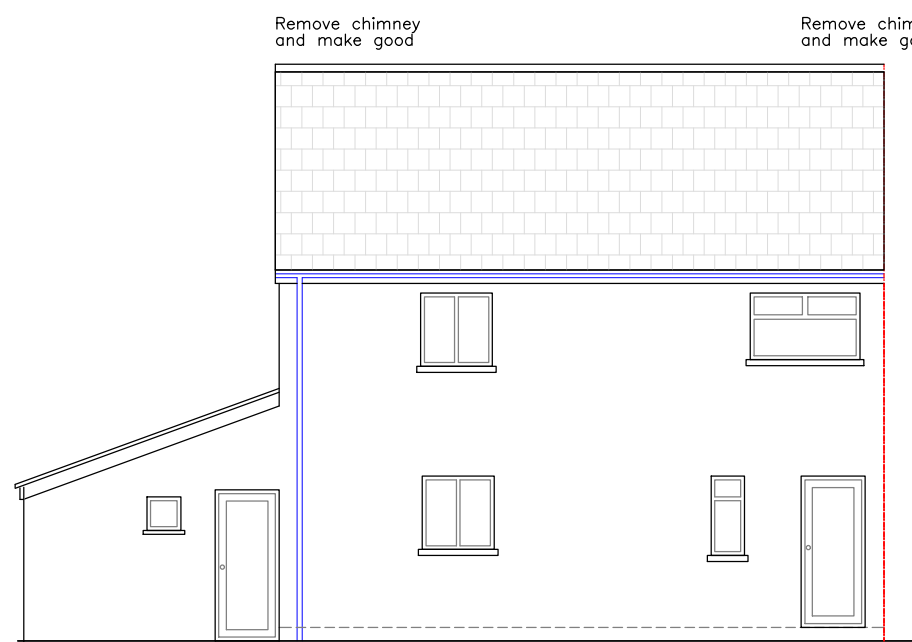


Proposed Front Elevation
Scale 1:100

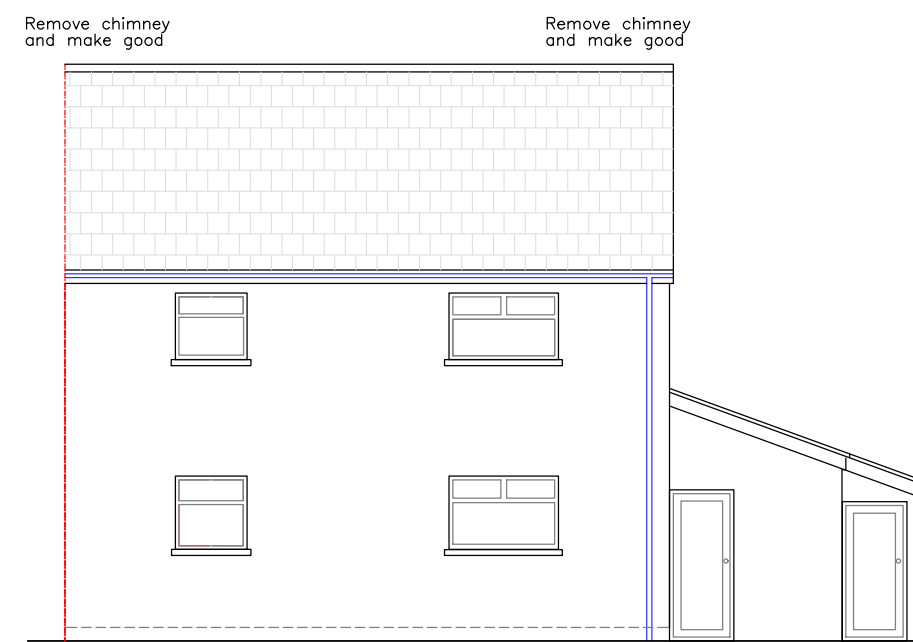


Proposed Rear Elevation
Scale 1:100

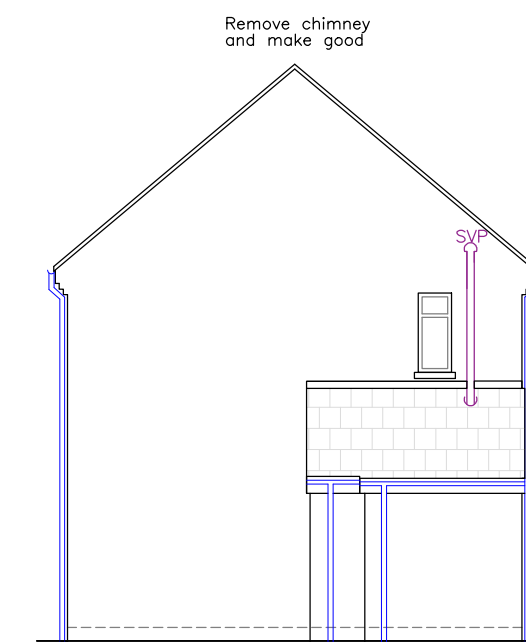


Proposed Side Elevation
Scale 1:100

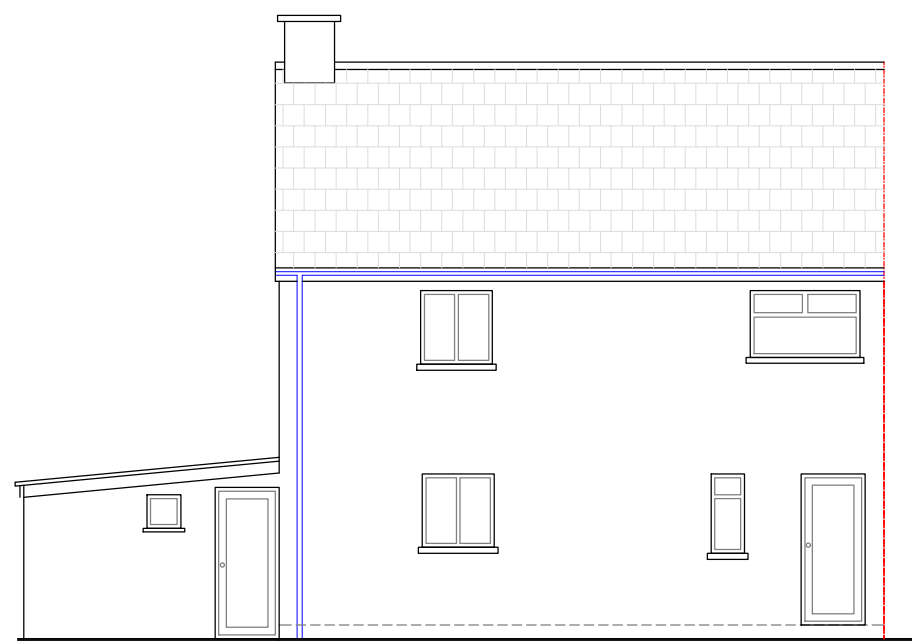

Existing Front Elevation
Scale 1:100

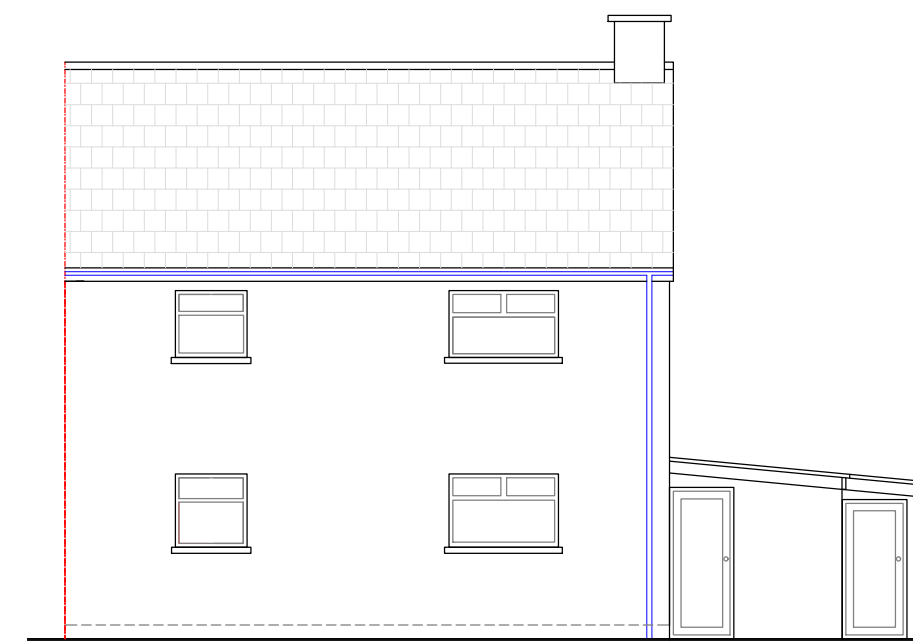

Existing Rear Elevation
Scale 1:100

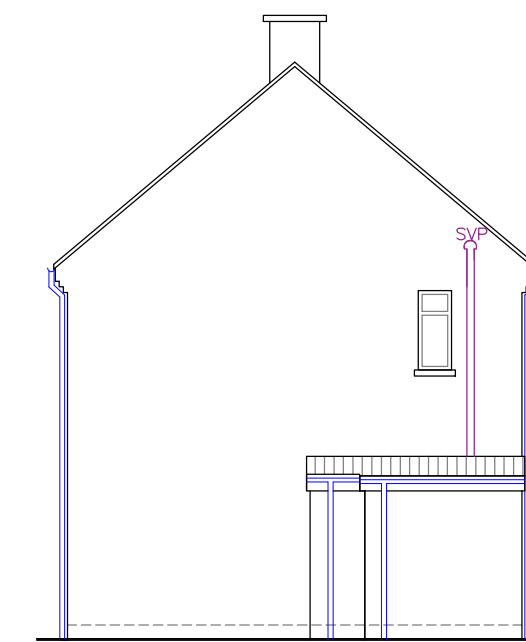

Existing Side Elevation
Scale 1:100

			
Utopia Design Architectural Services			
Building Planning Application Support Paul Thomas: BSc (Hons) Email: utopiadad@hotmail.com Tel: 01685 559230 Mob: 07908 725065 Issued Only for Purpose Indicated Drawing Status: FOR PLANNING PURPOSES ONLY			
Client	25, The Birchway Trefechan Merthyr Tydfil CF48 2HA		
Project	Proposed New Vehicle Access for Parking Area & Reprofiling of Ground with Associated Retaining Wall Raising of Lean-to Roof		
Drawn by	Date	Scale	
PT	MAR 25	1:50 1:100 1:200	
Existing and Proposed Plans, Elevations & Sections		Paper	A2
		Dwg No	BIRCHWAY 25 FP 02