



OFFICE

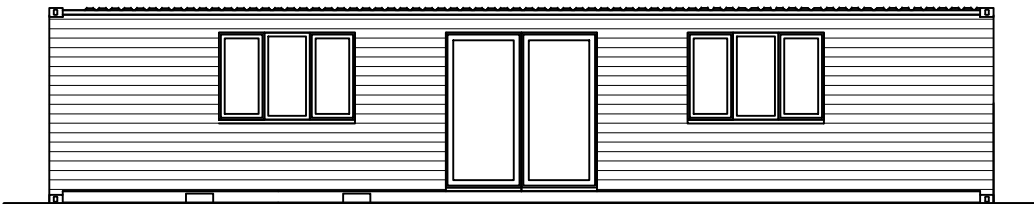

FRONT ELEVATION (View A - A)




SIDE ELEVATION (View C - C)

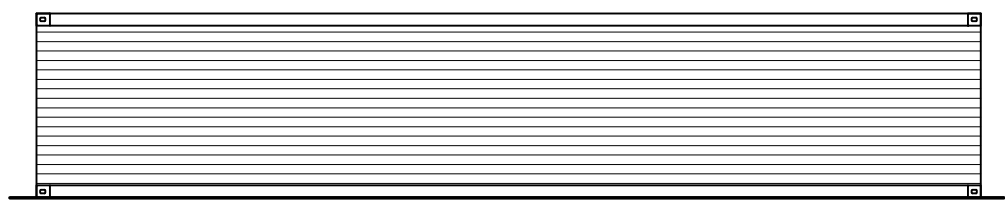

REAR ELEVATION (View B - B)



SIDE ELEVATION (View D - D)

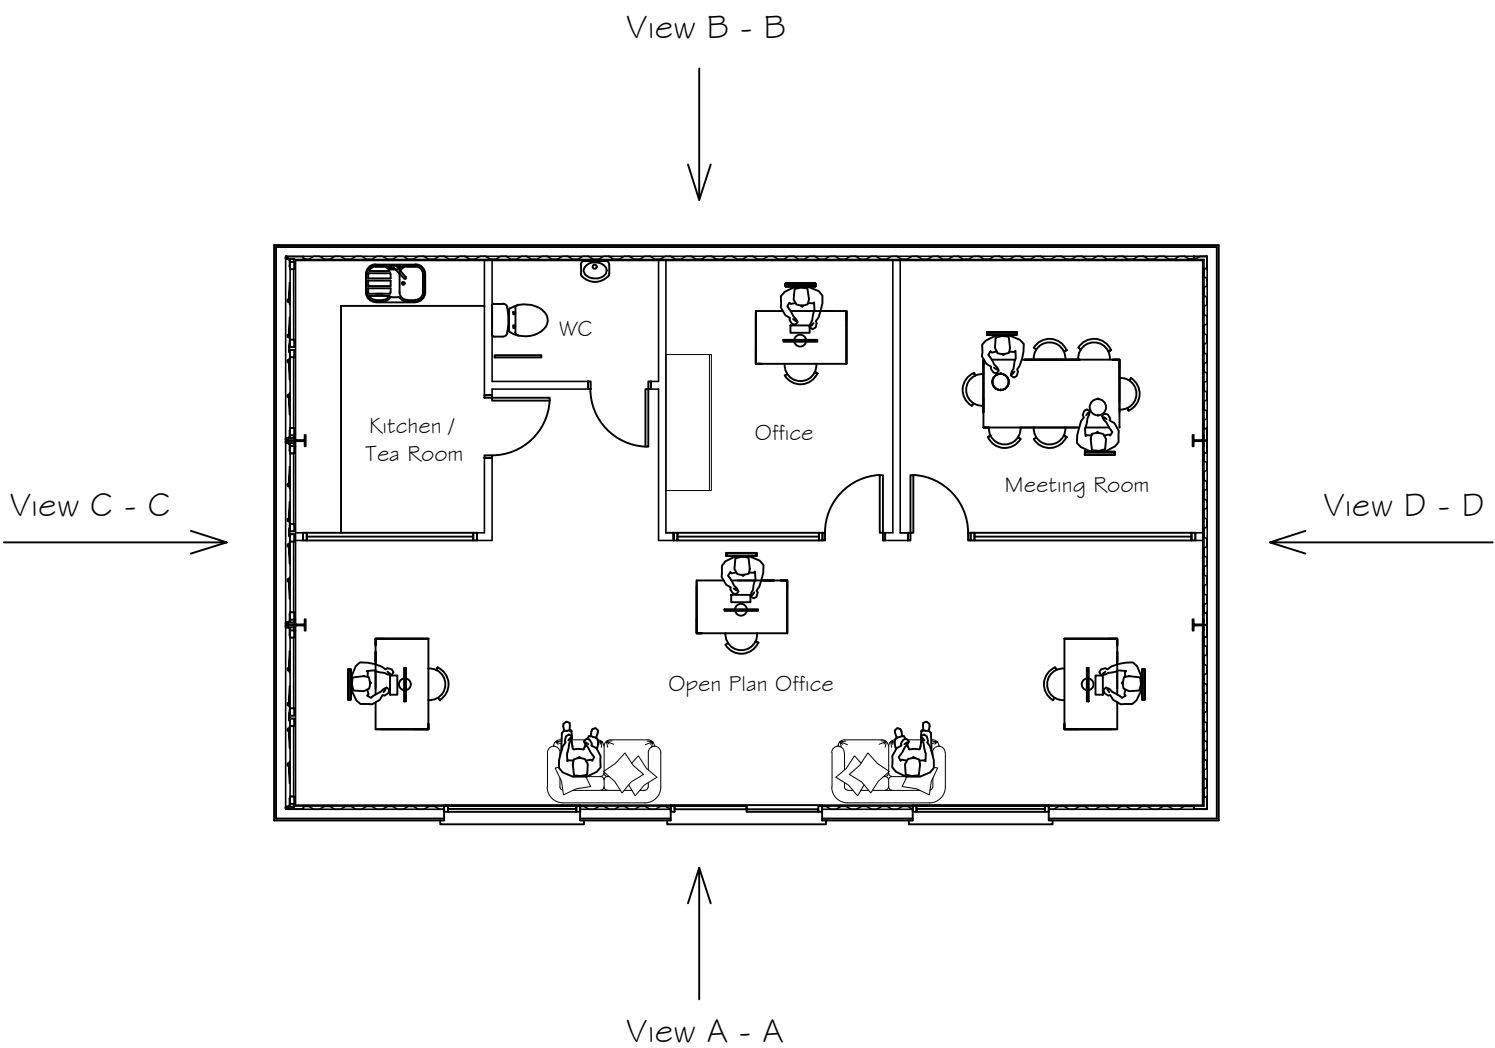

Note: This drawing is copyright ©

Monarch
Architectural Services Ltd

Revision:

project
Proposed Office Building
Parking Areas and 2m High Paladin
Boundary Fencing
at
Laymak Yard
Willow Works
Abercarn Ind Est,
Merthyr Tydfil, CF48 1YF
Client
Mr J. Jones

Title
Proposed Plans and Elevations
" OFFICE "

Date: October 2020

Scale: 1 : 100 @ A3

Drawn: W. S.

Drawing No.
20 / 10 / 00

Rev.