

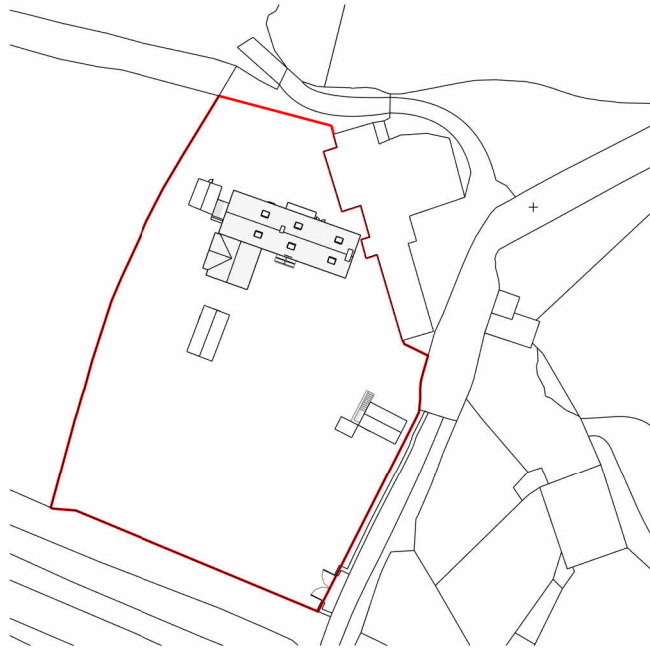


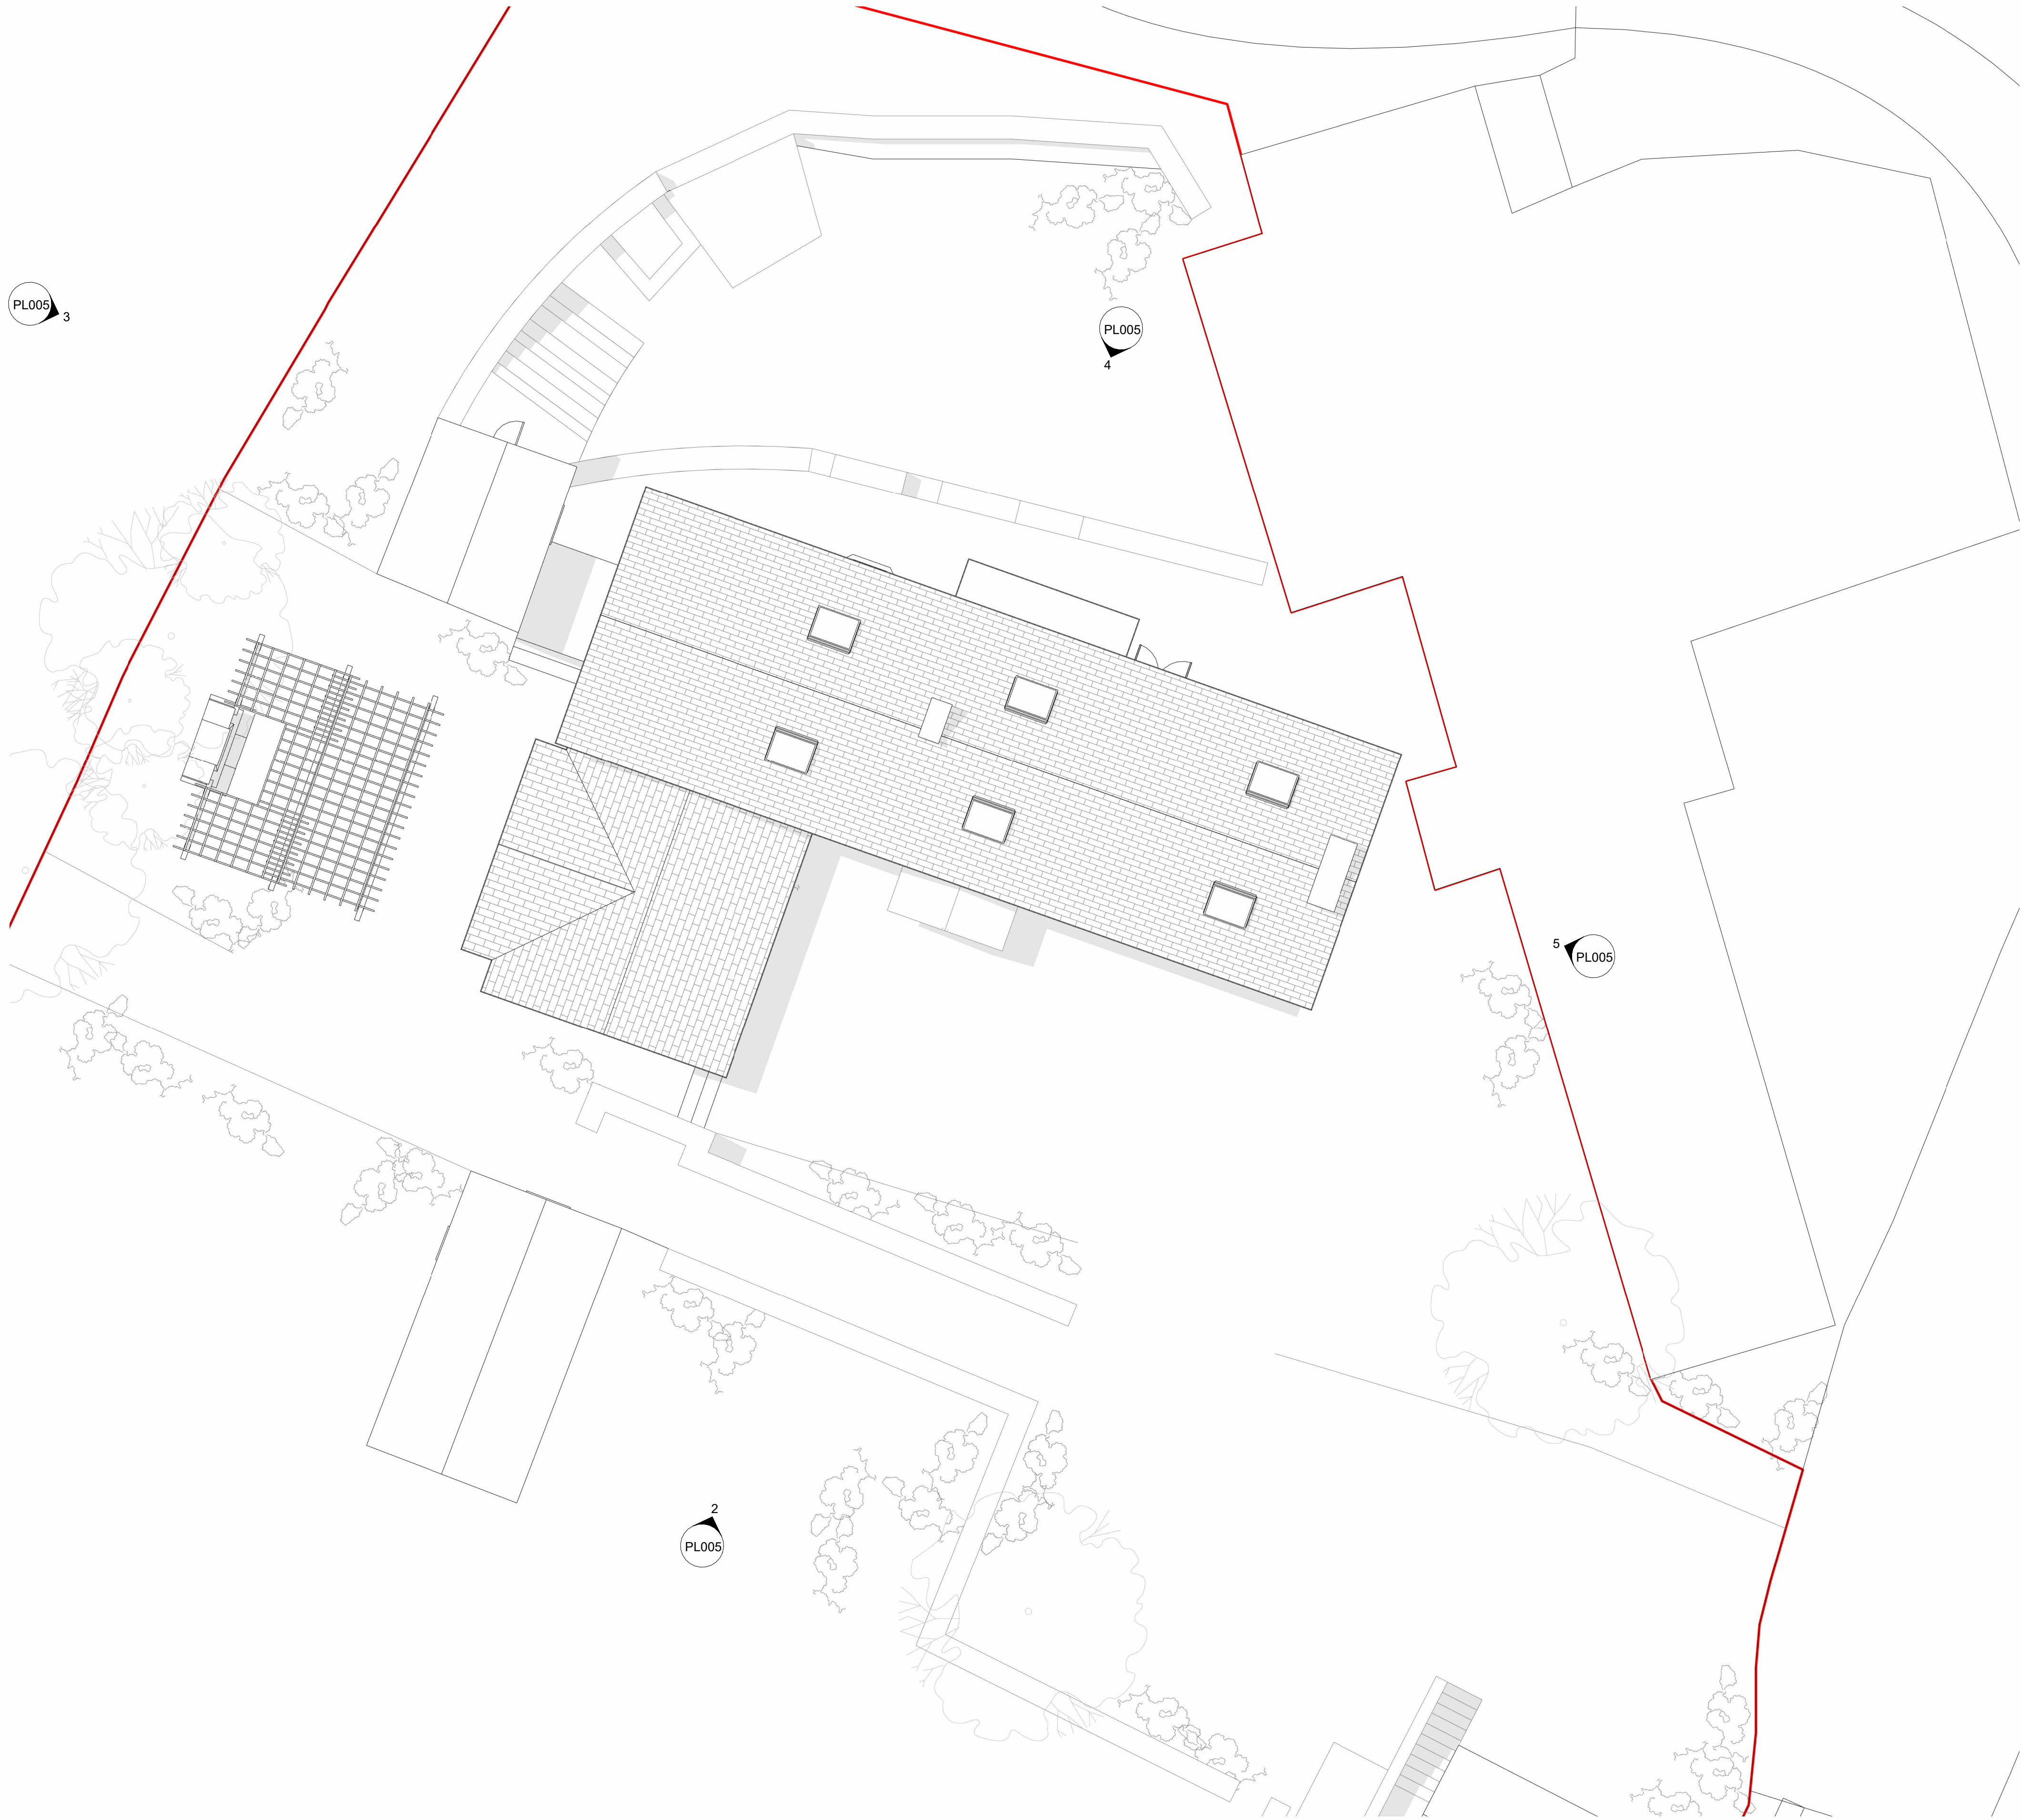

PROPOSED SITE LOCATION PLAN

1 : 1250
ALL DIMENSIONS TO BE CHECKED ON SITE

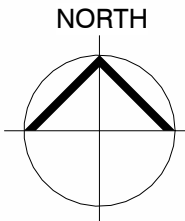


NOTE: All dimensions to be checked on site. Do not scale this drawing. All discrepancies should be reported to Blackbrick Studio. Copyright: 2025 Blackbrick Studio. This drawing and this design are copyright of Blackbrick Studio. This drawing is not to be used or copied without written consent.

REVISIONS

REVISION	DESCRIPTION	DATE

STATUS: FOR PLANNING

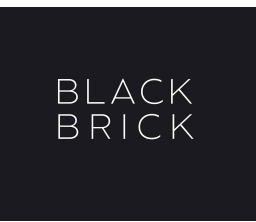

Blackbrick Studio, Platform, Bute St,
Consett CF15 8JE
Enquiries@blackbrick-studio.com
02922520485

CLIENT:	Nicholas & Nicola		
ADDRESS:	Garth Farm, Garth Lane, Pant, Merthyr Tydfil, CF48 2YA		
TITLE:	Proposed Site Plan		
DRAWN:	CHECKED:	APPROVED:	REVISION:
WP	AW	RH	
SHEET:	SCALE:	DATE:	
PL003	As indicated@A1	07/04/2025	

PROPOSED SITE PLAN

1 : 100
ALL DIMENSIONS TO BE CHECKED ON SITE

