



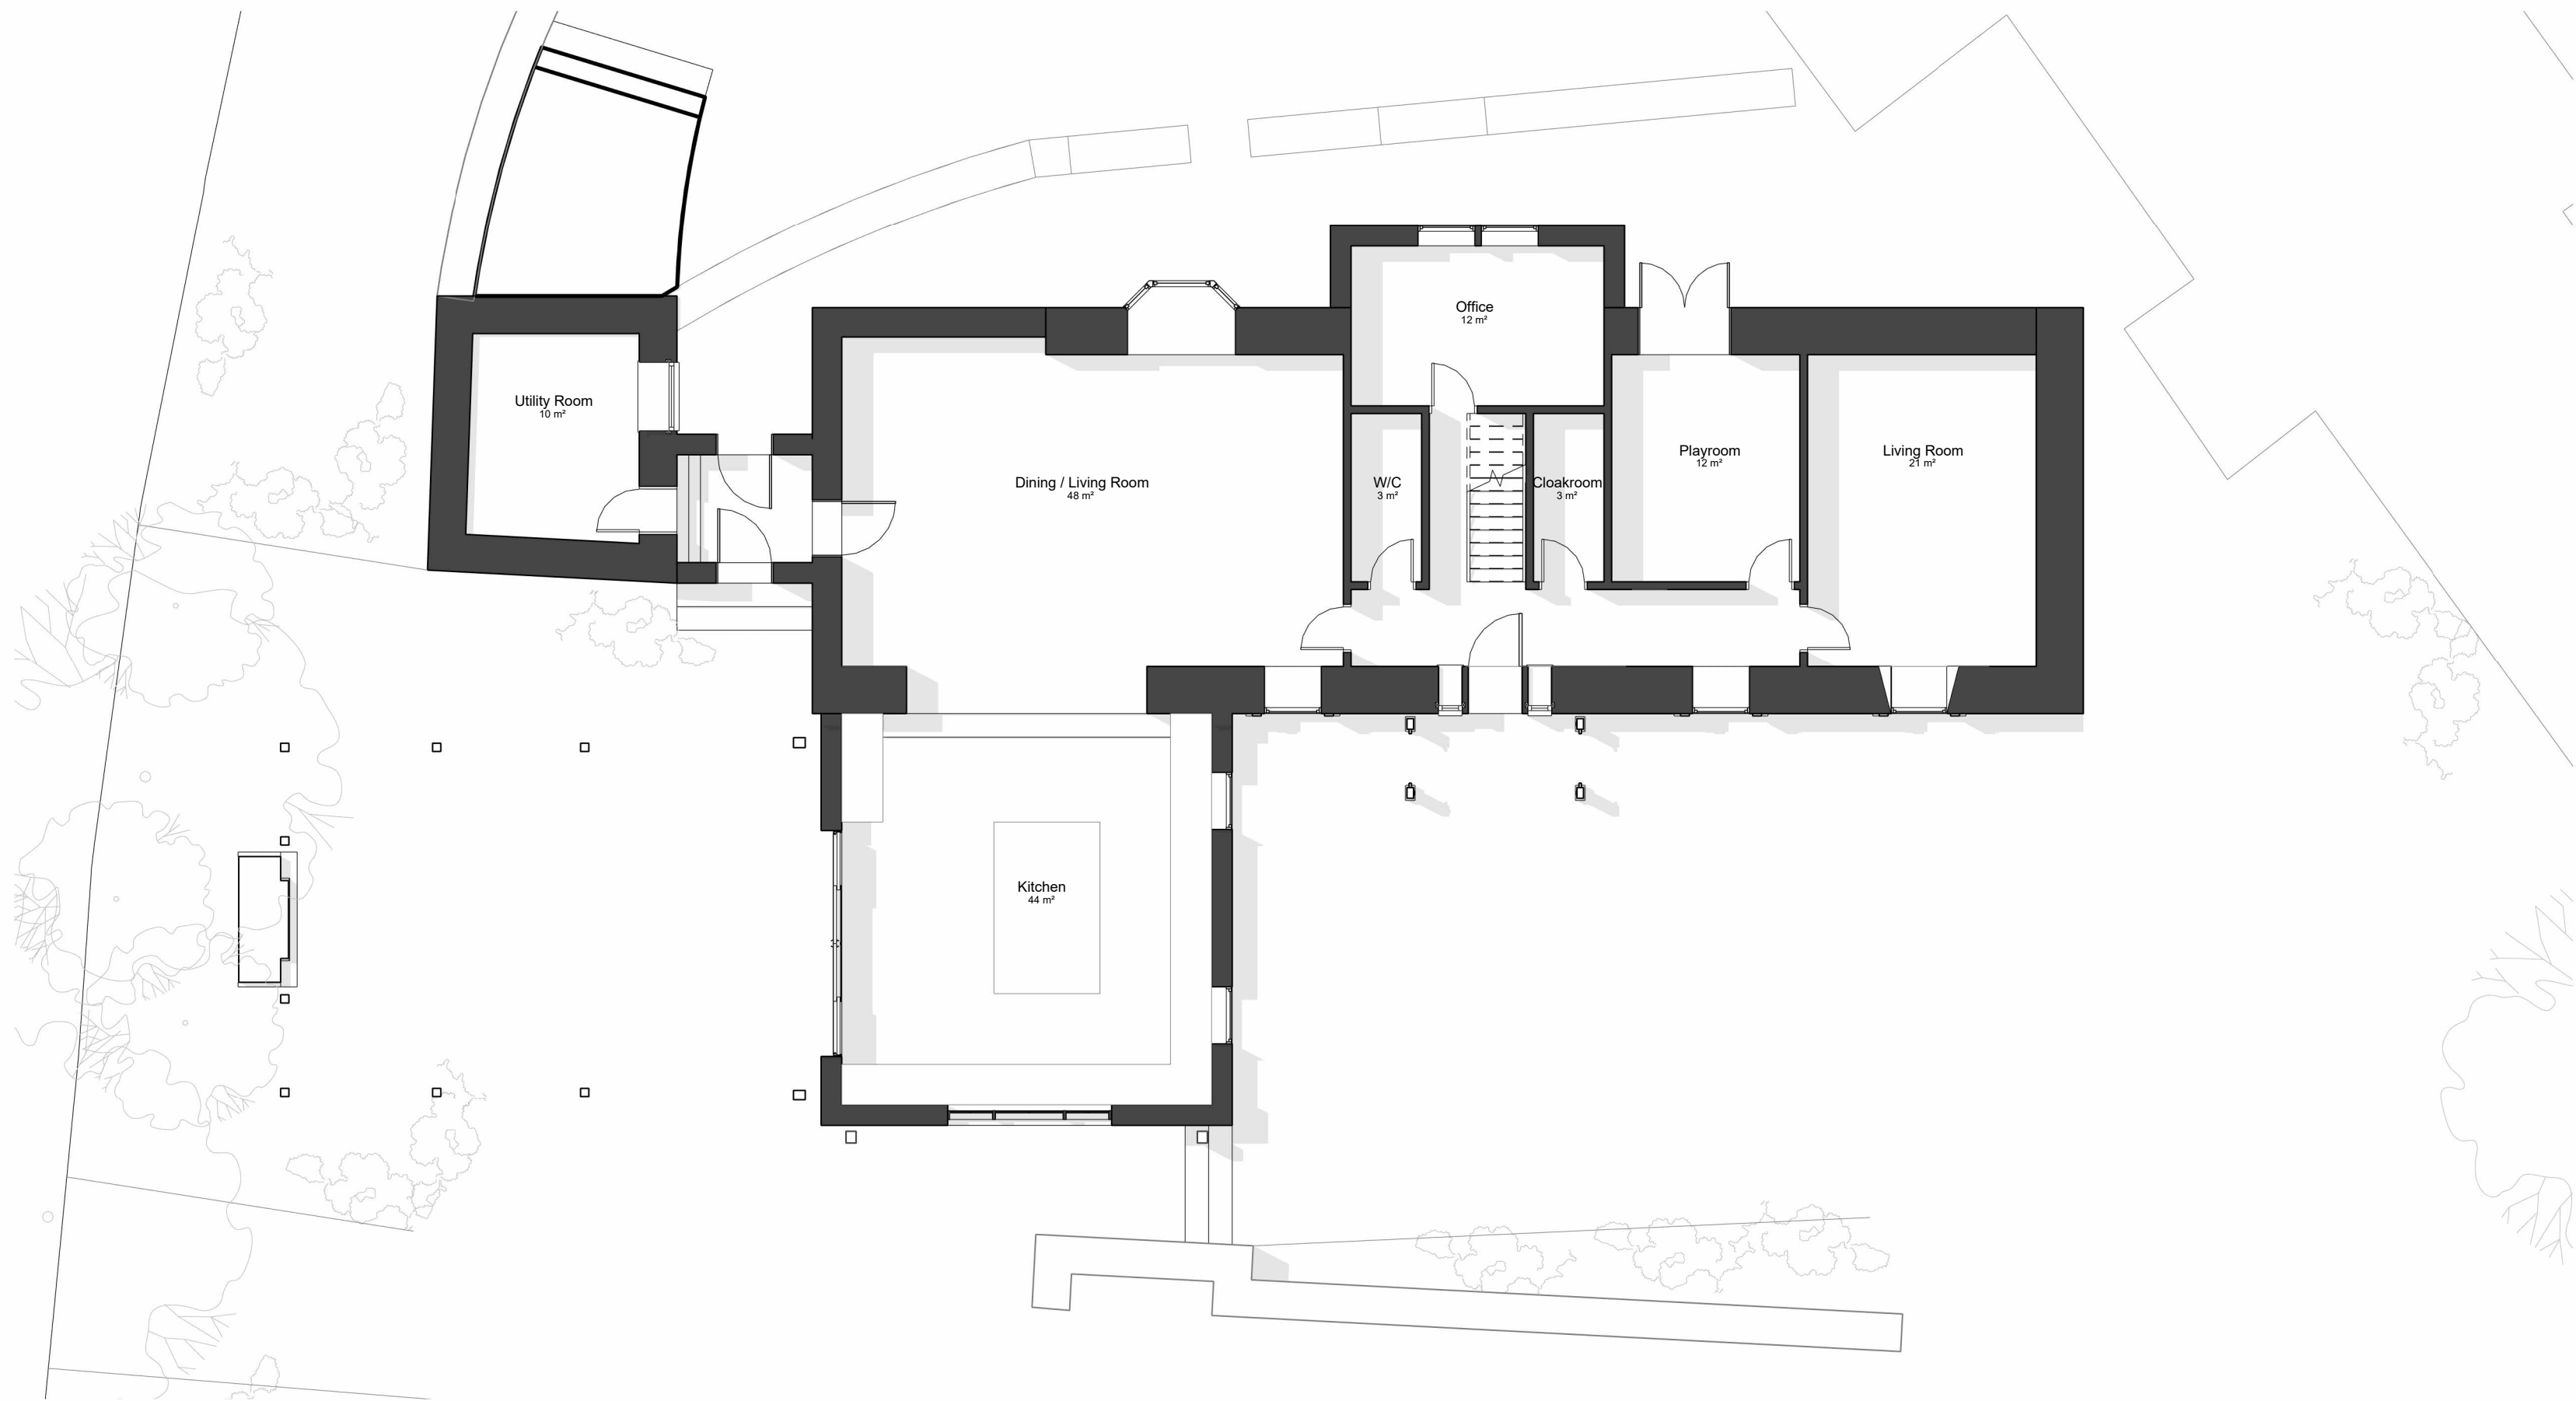

PROPOSED GROUND FLOOR PLAN
1 : 100
ALL DIMENSIONS TO BE CHECKED ON SITE

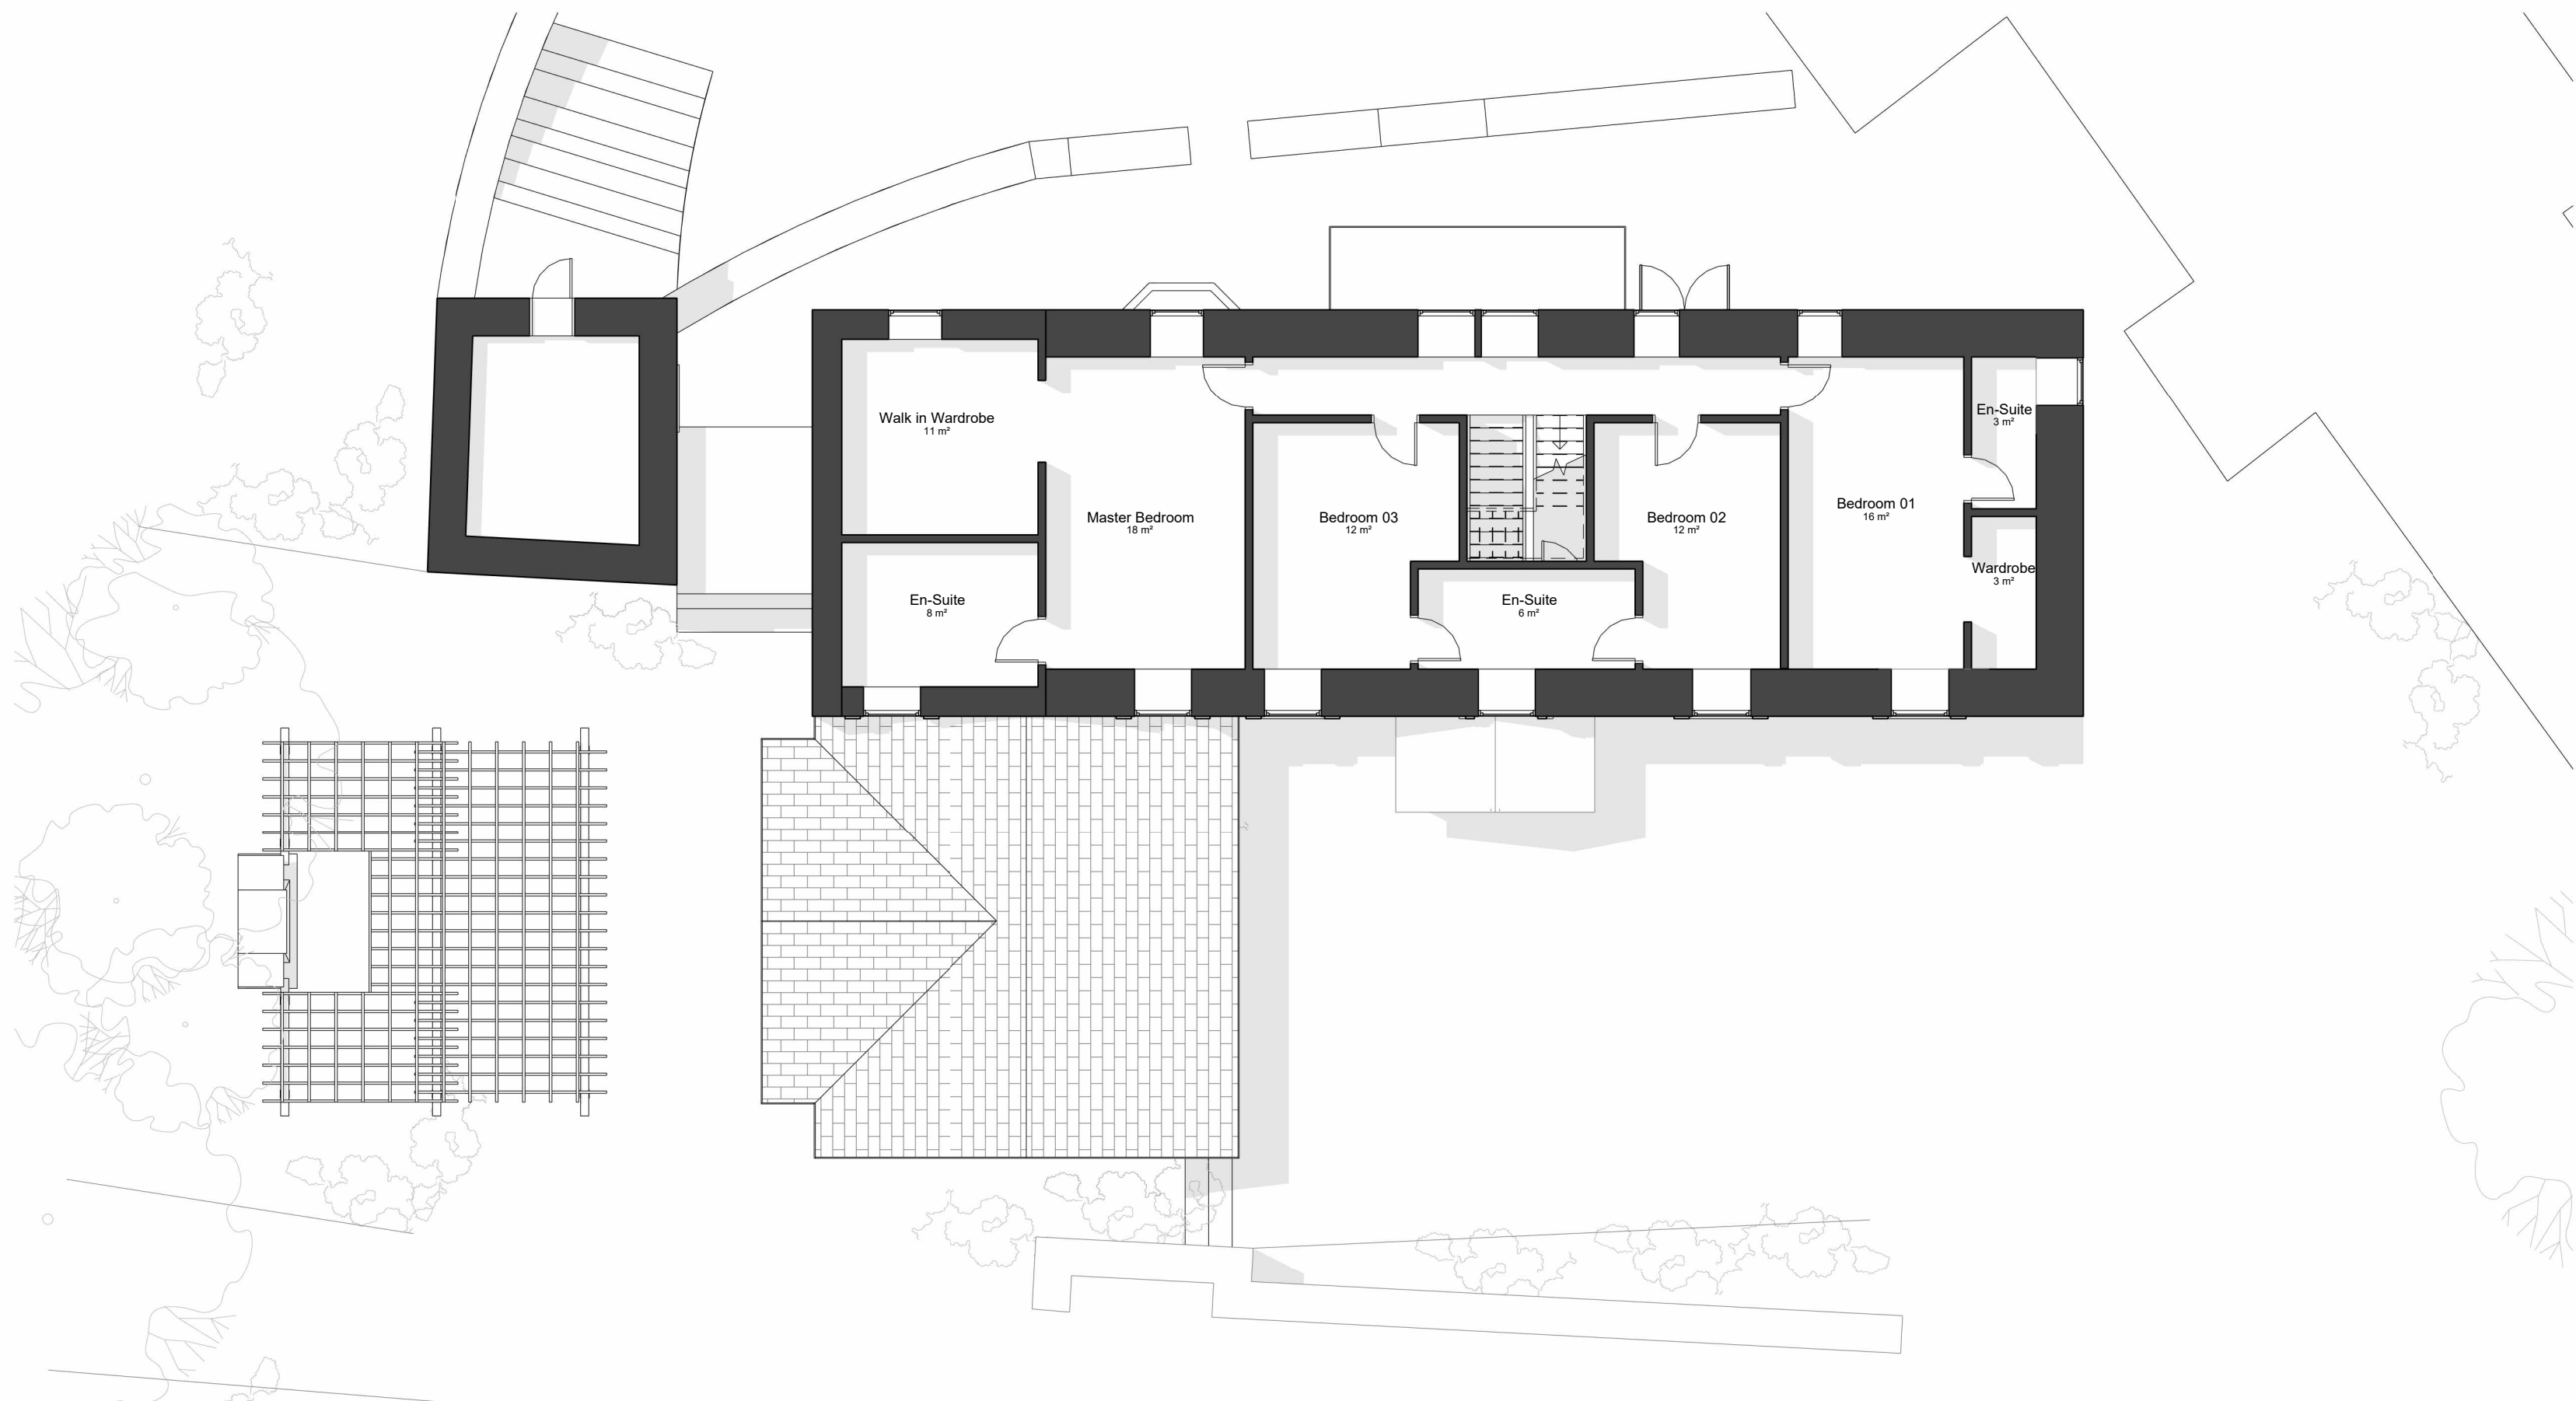

PROPOSED FIRST FLOOR PLAN
1 : 100
ALL DIMENSIONS TO BE CHECKED ON SITE

NOTE: All dimensions to be checked on site, Do not scale this drawing. All discrepancies should be reported to Blackbrick Studio, Copyright: 2025 Blackbrick Studio. This drawing and this design are copyright of Blackbrick Studio. This drawing is not to be used or copied without written consent.

REVISIONS		
REVISION	DESCRIPTION	DATE

STATUS: FOR PLANNING

BLACK
BRICK

Blackbrick Studio, Platform, Bute St,
Consett CF10 5LE
Enquiries@blackbrick-studio.com
02922525045

CLIENT:	Nicholas & Nicola		
ADDRESS:	Garth Farm, Garth Lane, Pant, Merthyr Tydfil, CF48 2YA		
TITLE:	Proposed Plans		
DRAWN:	CHECKED:	APPROVED:	REVISION:
WP	AW	RH	
SHEET:	SCALE:		DATE:
PL004	1 : 100@A1		07/04/2025

