



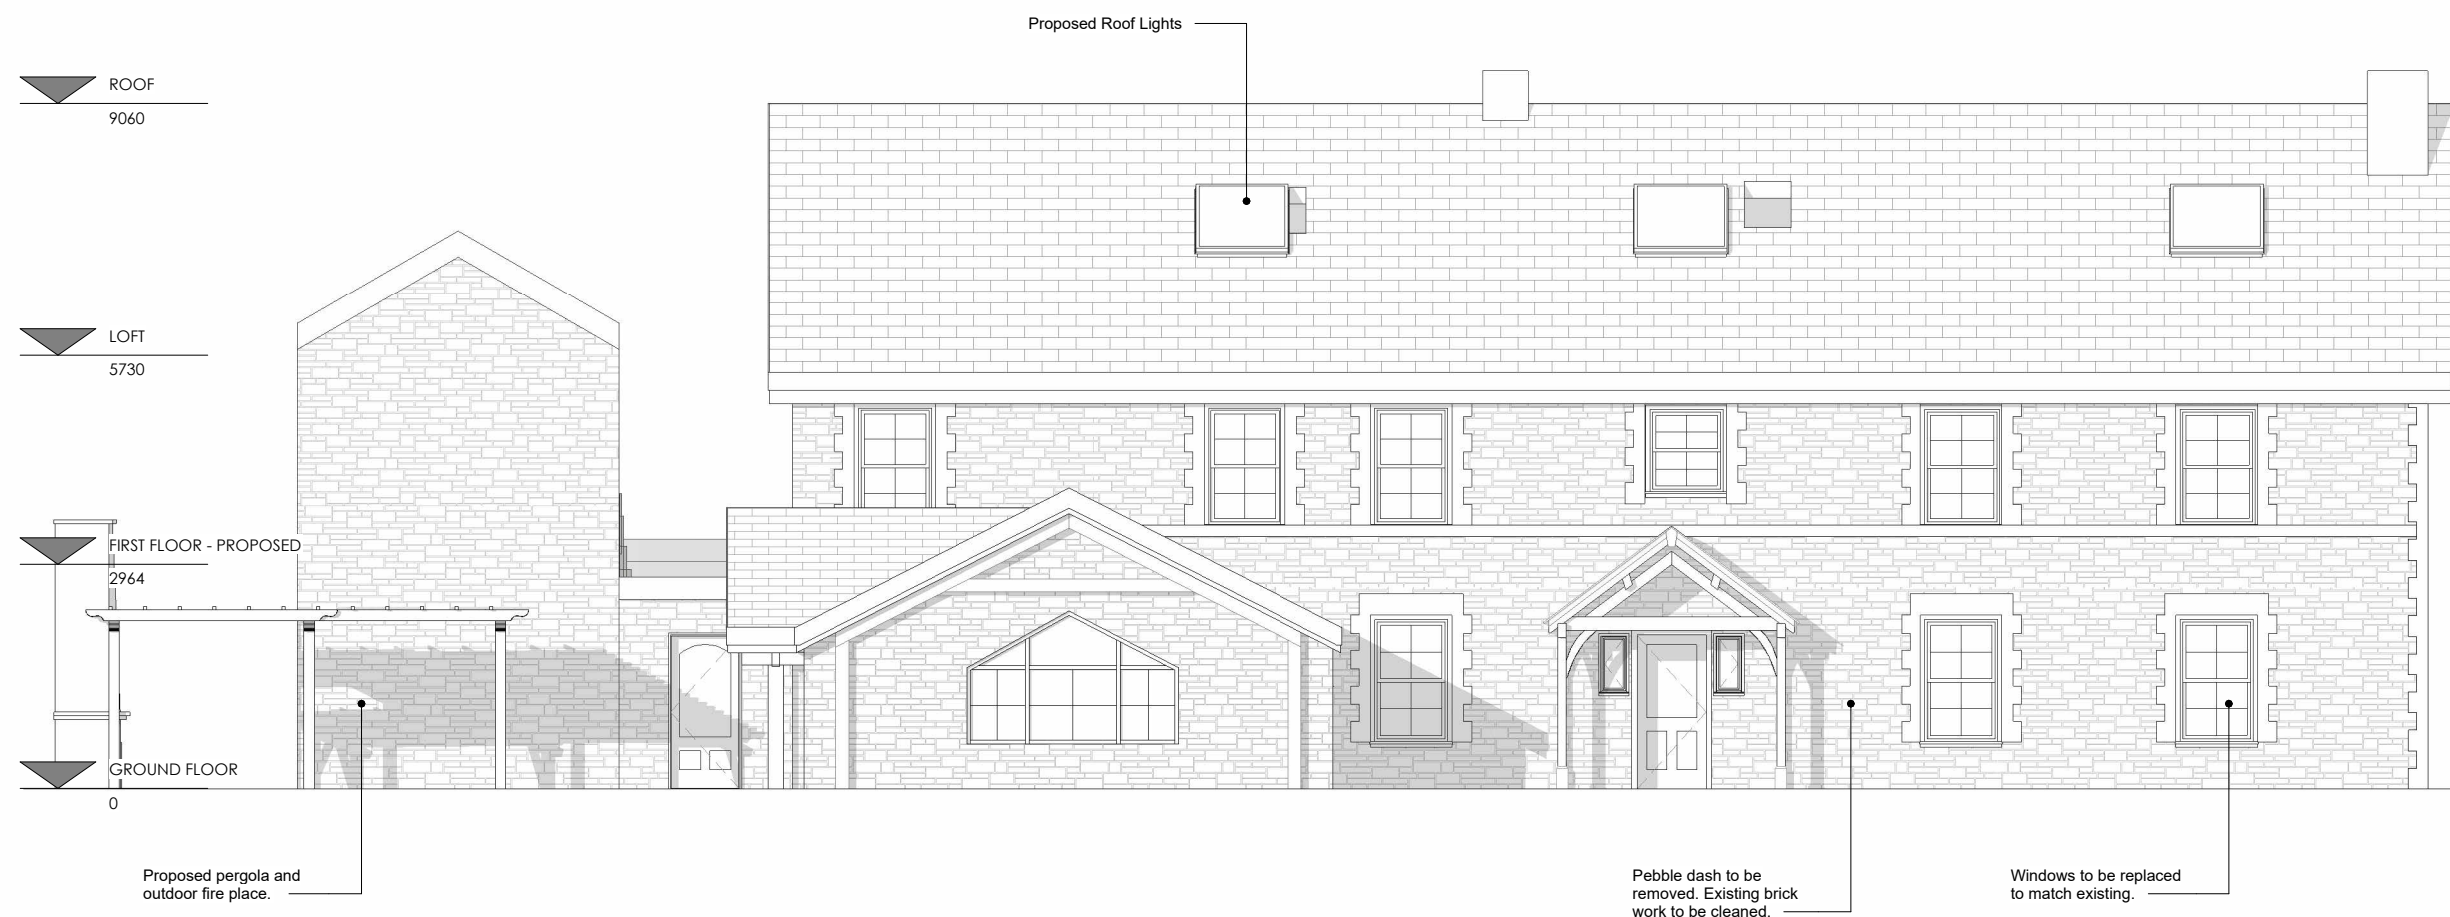


PROPOSED FRONT ELEVATION
1 : 100
ALL DIMENSIONS TO BE CHECKED ON SITE

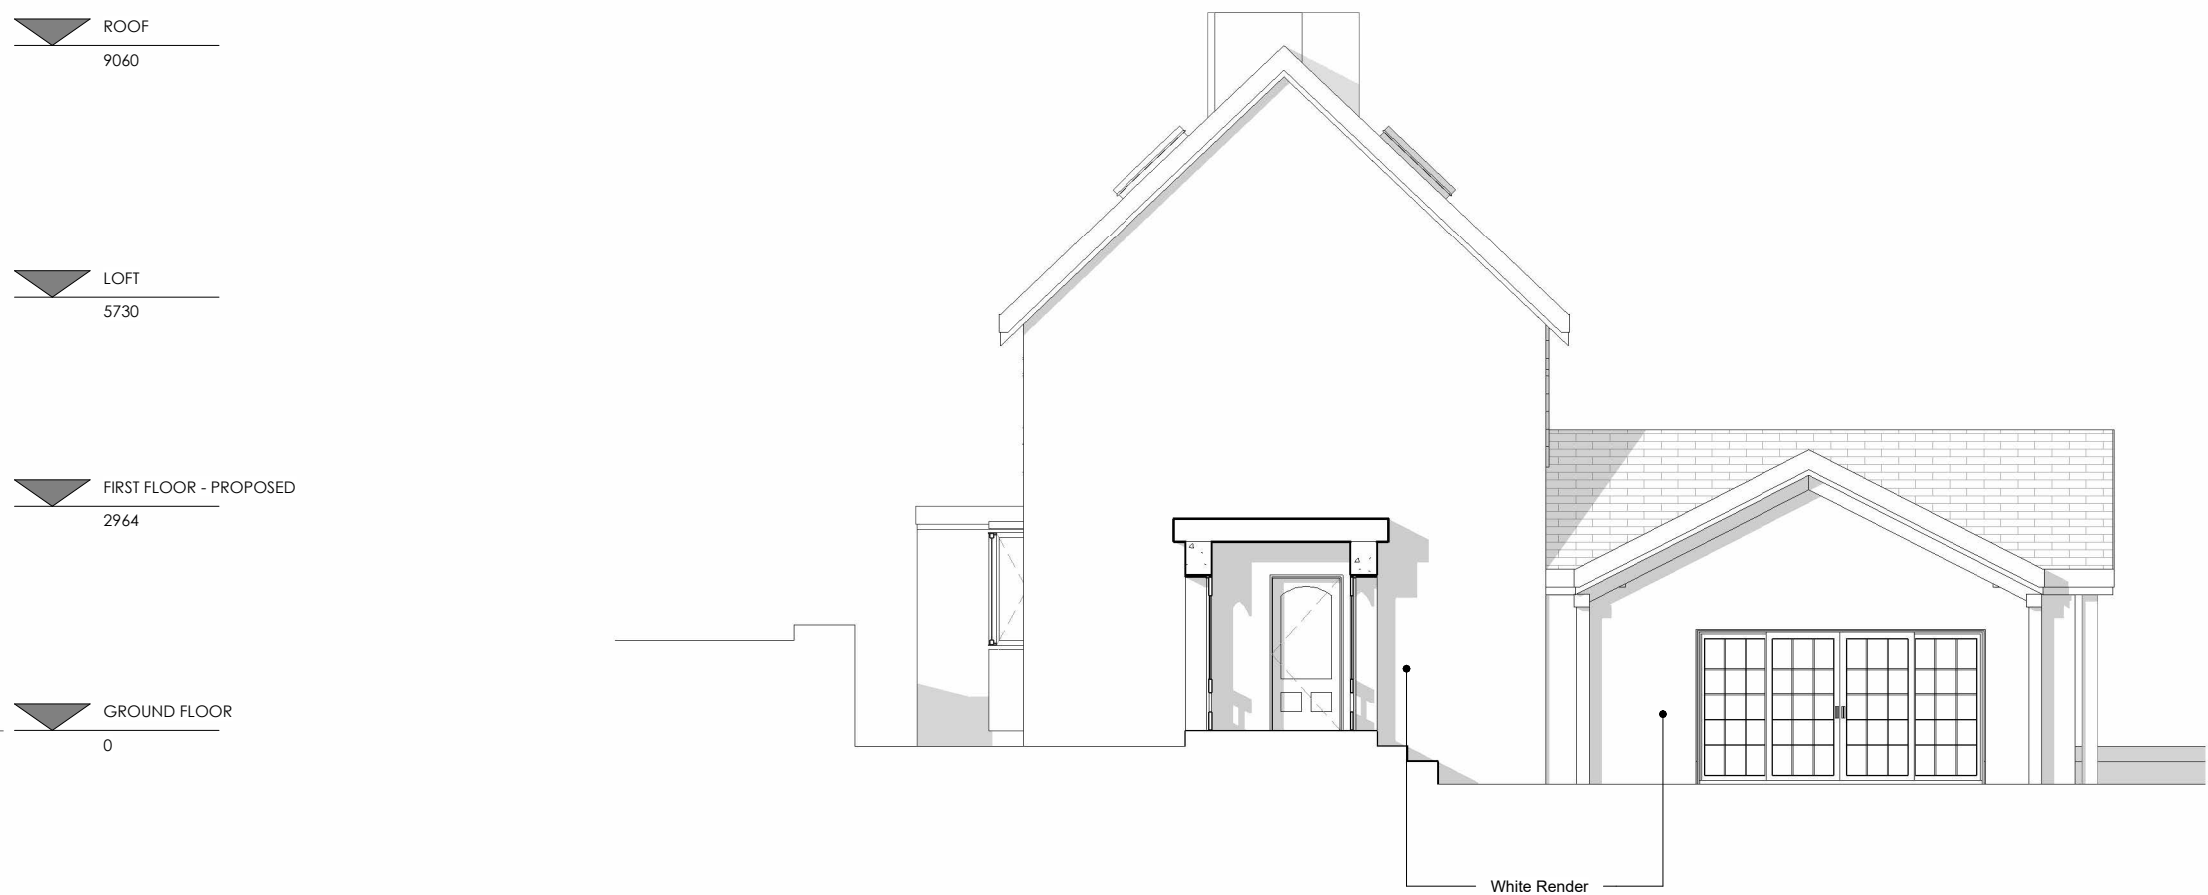

PROPOSED LEFT ELEVATION
1 : 100
ALL DIMENSIONS TO BE CHECKED ON SITE



PROPOSED REAR ELEVATION
1 : 100
ALL DIMENSIONS TO BE CHECKED ON SITE

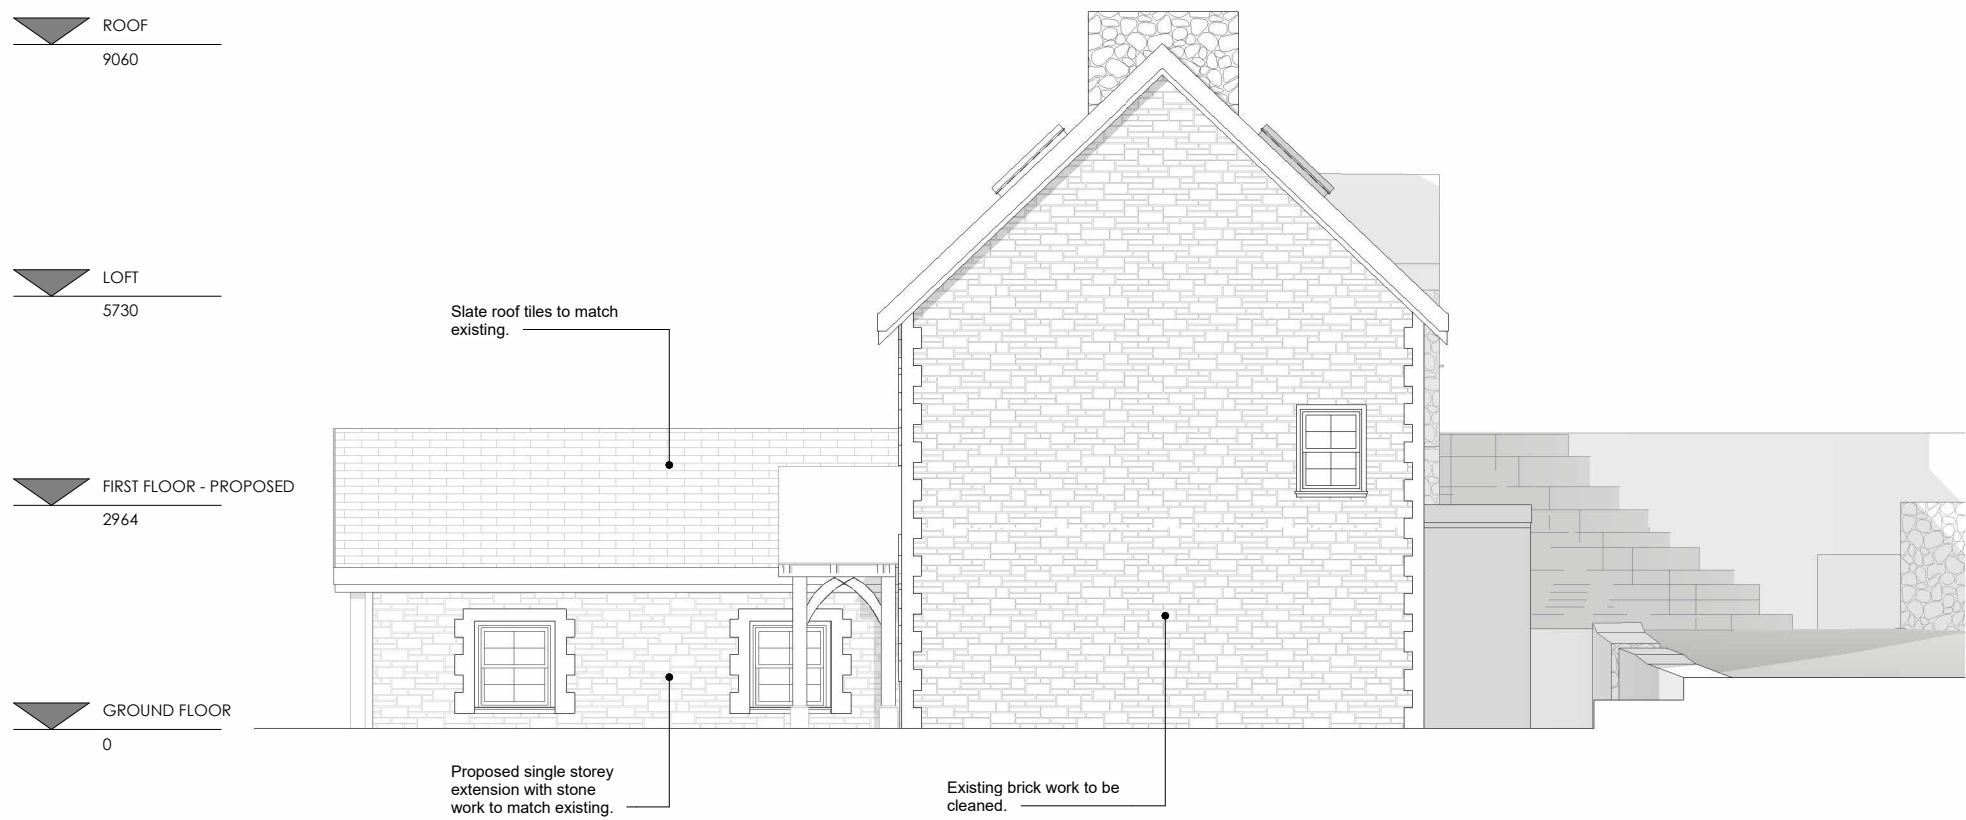

PROPOSED RIGHT ELEVATION
1 : 100
ALL DIMENSIONS TO BE CHECKED ON SITE

NOTE: All dimensions to be checked on site. Do not scale this drawing. All discrepancies should be reported to Blackbrick Studio. Copyright: 2025 Blackbrick Studio. This drawing and this design are copyright of Blackbrick Studio. This drawing is not to be used or copied without written consent.

REVISIONS		
REVISION	DESCRIPTION	DATE

STATUS: FOR PLANNING

BLACK
BRICK

Blackbrick Studio, Platform, Bute St,
Cardiff CF10 5LE
Enquiries@blackbrick-studio.com
02922520485

CLIENT:	Nicholas & Nicola		
ADDRESS:	Garth Farm, Garth Lane, Pant, Merthyr Tydfil, CF48 2YA		
TITLE:	Proposed Elevations		
DRAWN:	CHECKED:	APPROVED:	REVISION:
WP	AW	RH	
SHEET:	SCALE:		DATE:
PL005	1 : 100@A1		07/04/2025

