


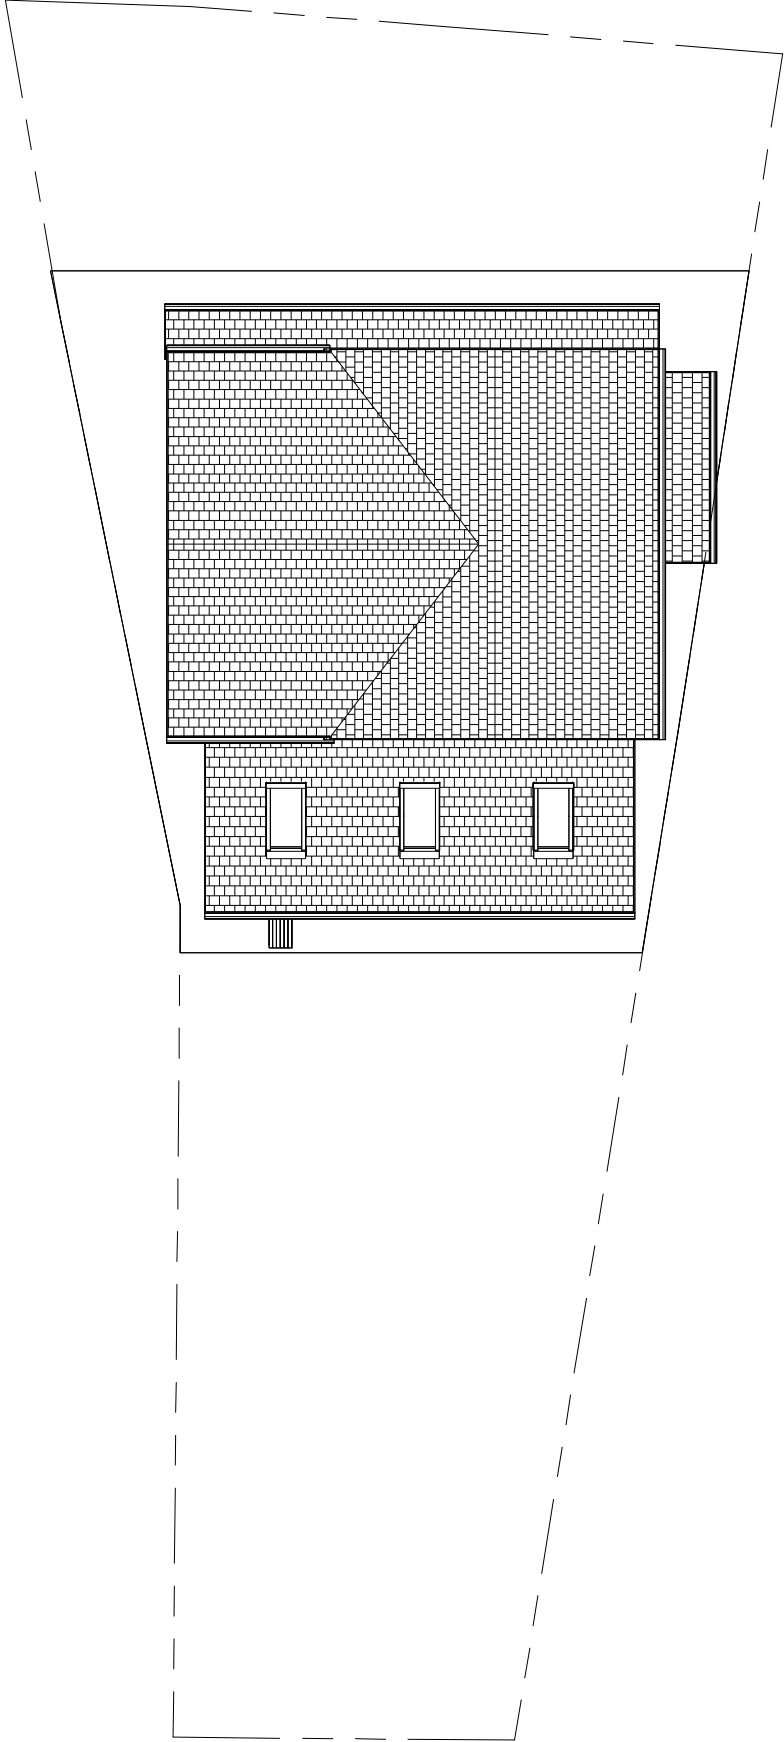

1
Proposed Site
1 : 100

PROJECT	SHEET	Proposed Site Plan
INDIGO DESIGN (Part of 3dswales Luli & Ashton Drive, Wincoburn, Merthyr Tydfil, CF46 5RX) 07940913216 Email: philip@3dswales.co.uk	16 Heol Y Glyn, Treharris, Merthyr Tydfil, CF46 5RX	
This Drawing is Copyright, Dimensions to be checked on site and not scaled from this drawing	Checked by JH	Drawn by PH
	Scale (@ A3)	1 : 100
PURPOSE OF ISSUE Planning Approval	INDIGO 3d Design	Rev No A
DRAWING NUMBER HYG-06		Date 02/10/2025