



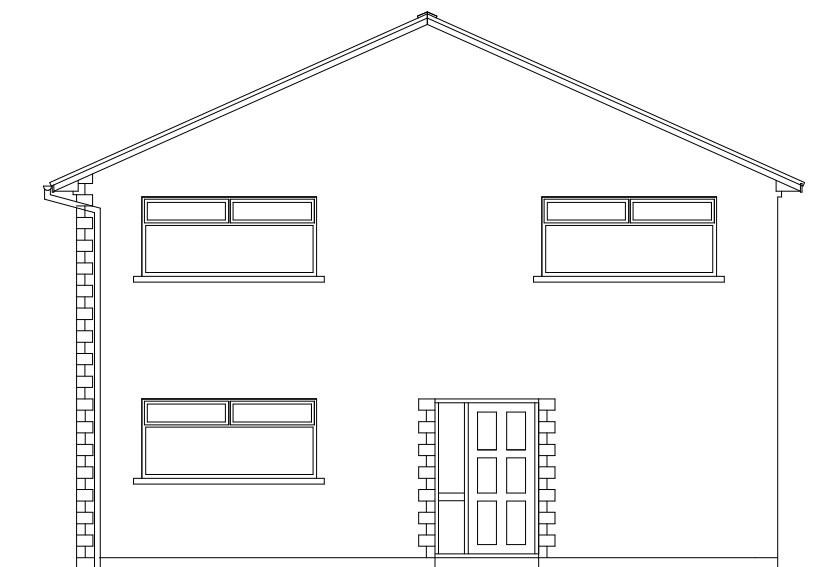


WEST ELEVATION

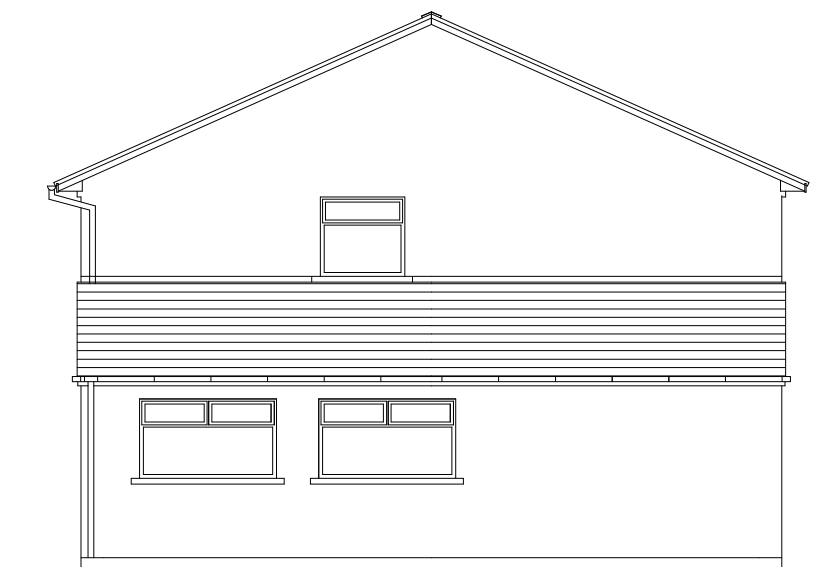


EAST ELEVATION



SOUTH ELEVATION

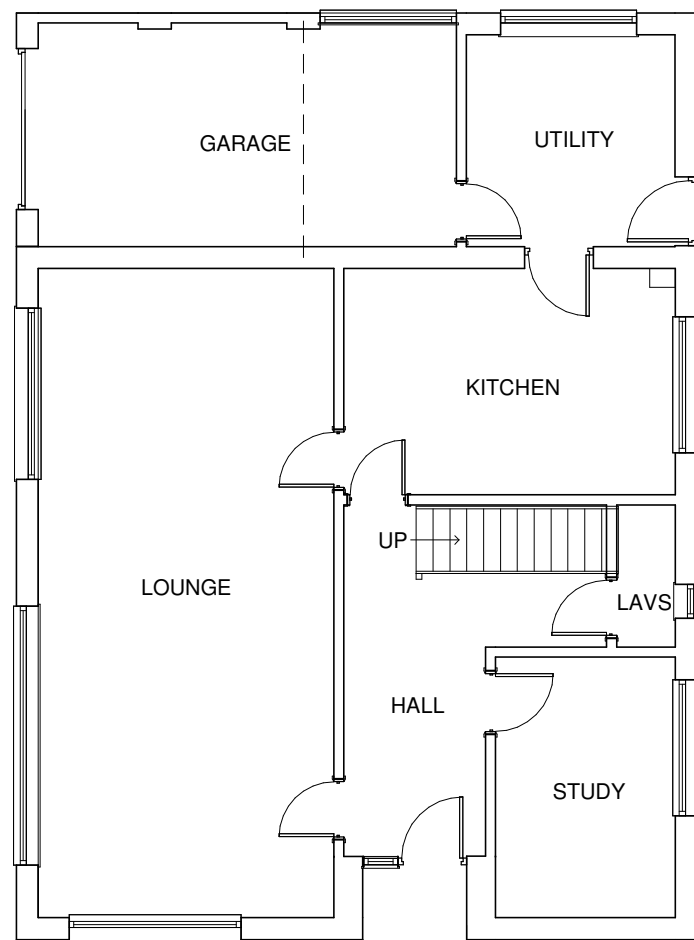

ENTRANCE
GROUND FLOOR PLAN

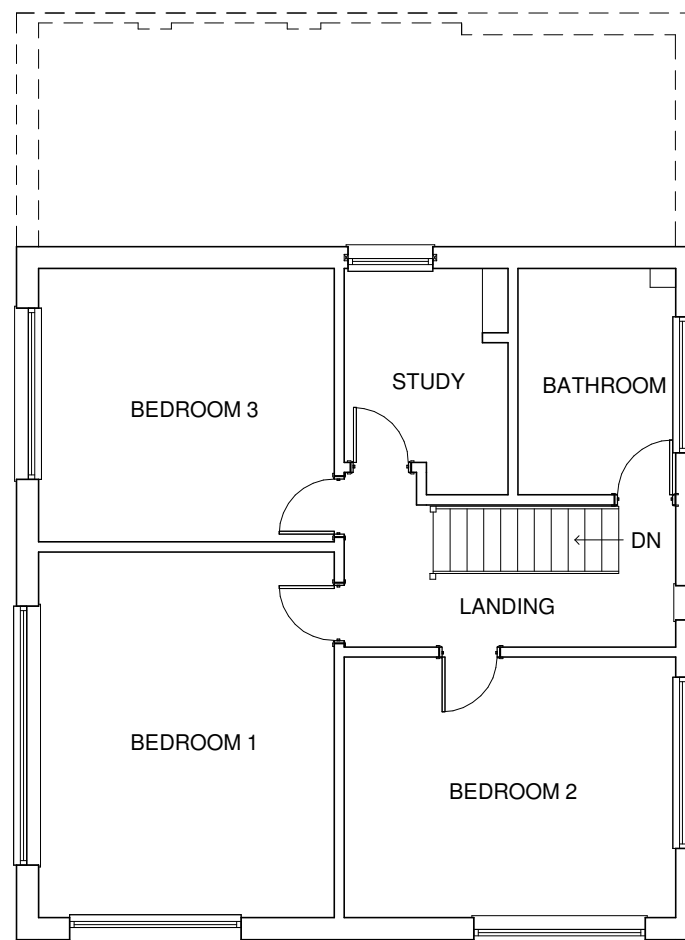

FIRST FLOOR PLAN

EXISTING MATERIALS.
Roof - Concrete tile - colour brown.
Fascia & R.W.P's - UPVC - colour white.
Walls to lower front elevation - Reformite - colour grey & white.
Walls to upper front elevation - Facing brick - colour brown.
Walls to garage upper - white Upvc shiplap.
Windows - UPVC - colour white.



NORTH ELEVATION

Print A3 @ 1:100 mm.

Revision B - Bedroom 3 corrected to Bed room 2. Bedroom 2 window increased to 2400 mm. Job title amended.

Revision C - Window to Bedroom 2 shown.

Philip Griffiths - Architect
3, St Johns Close, Cefn Coed,
Merthyr Tydfil. CF48 2PE.
Tel: 01685 370812
Mobile: 07903 306936
Email: Philip@philipgriffiths.co.uk

Client - Mr. R. J. Entwistle,
57, Lakeside Gardens,
Merthyr Tydfil. CF48 1EW.
Tel: 07796 790121

PROPOSED EXTENSION & BAY WINDOW REFURBISHMENT.
57, Lakeside Gardens, Merthyr Tydfil. CF48 1EW

GROUND FLOOR & FIRST FLOOR PLANS
EXISTING. ELEVATIONS.

Date: March 2018
Drawn by: PG.
Scale: 1:100 mm
Drwg. No.

02C