


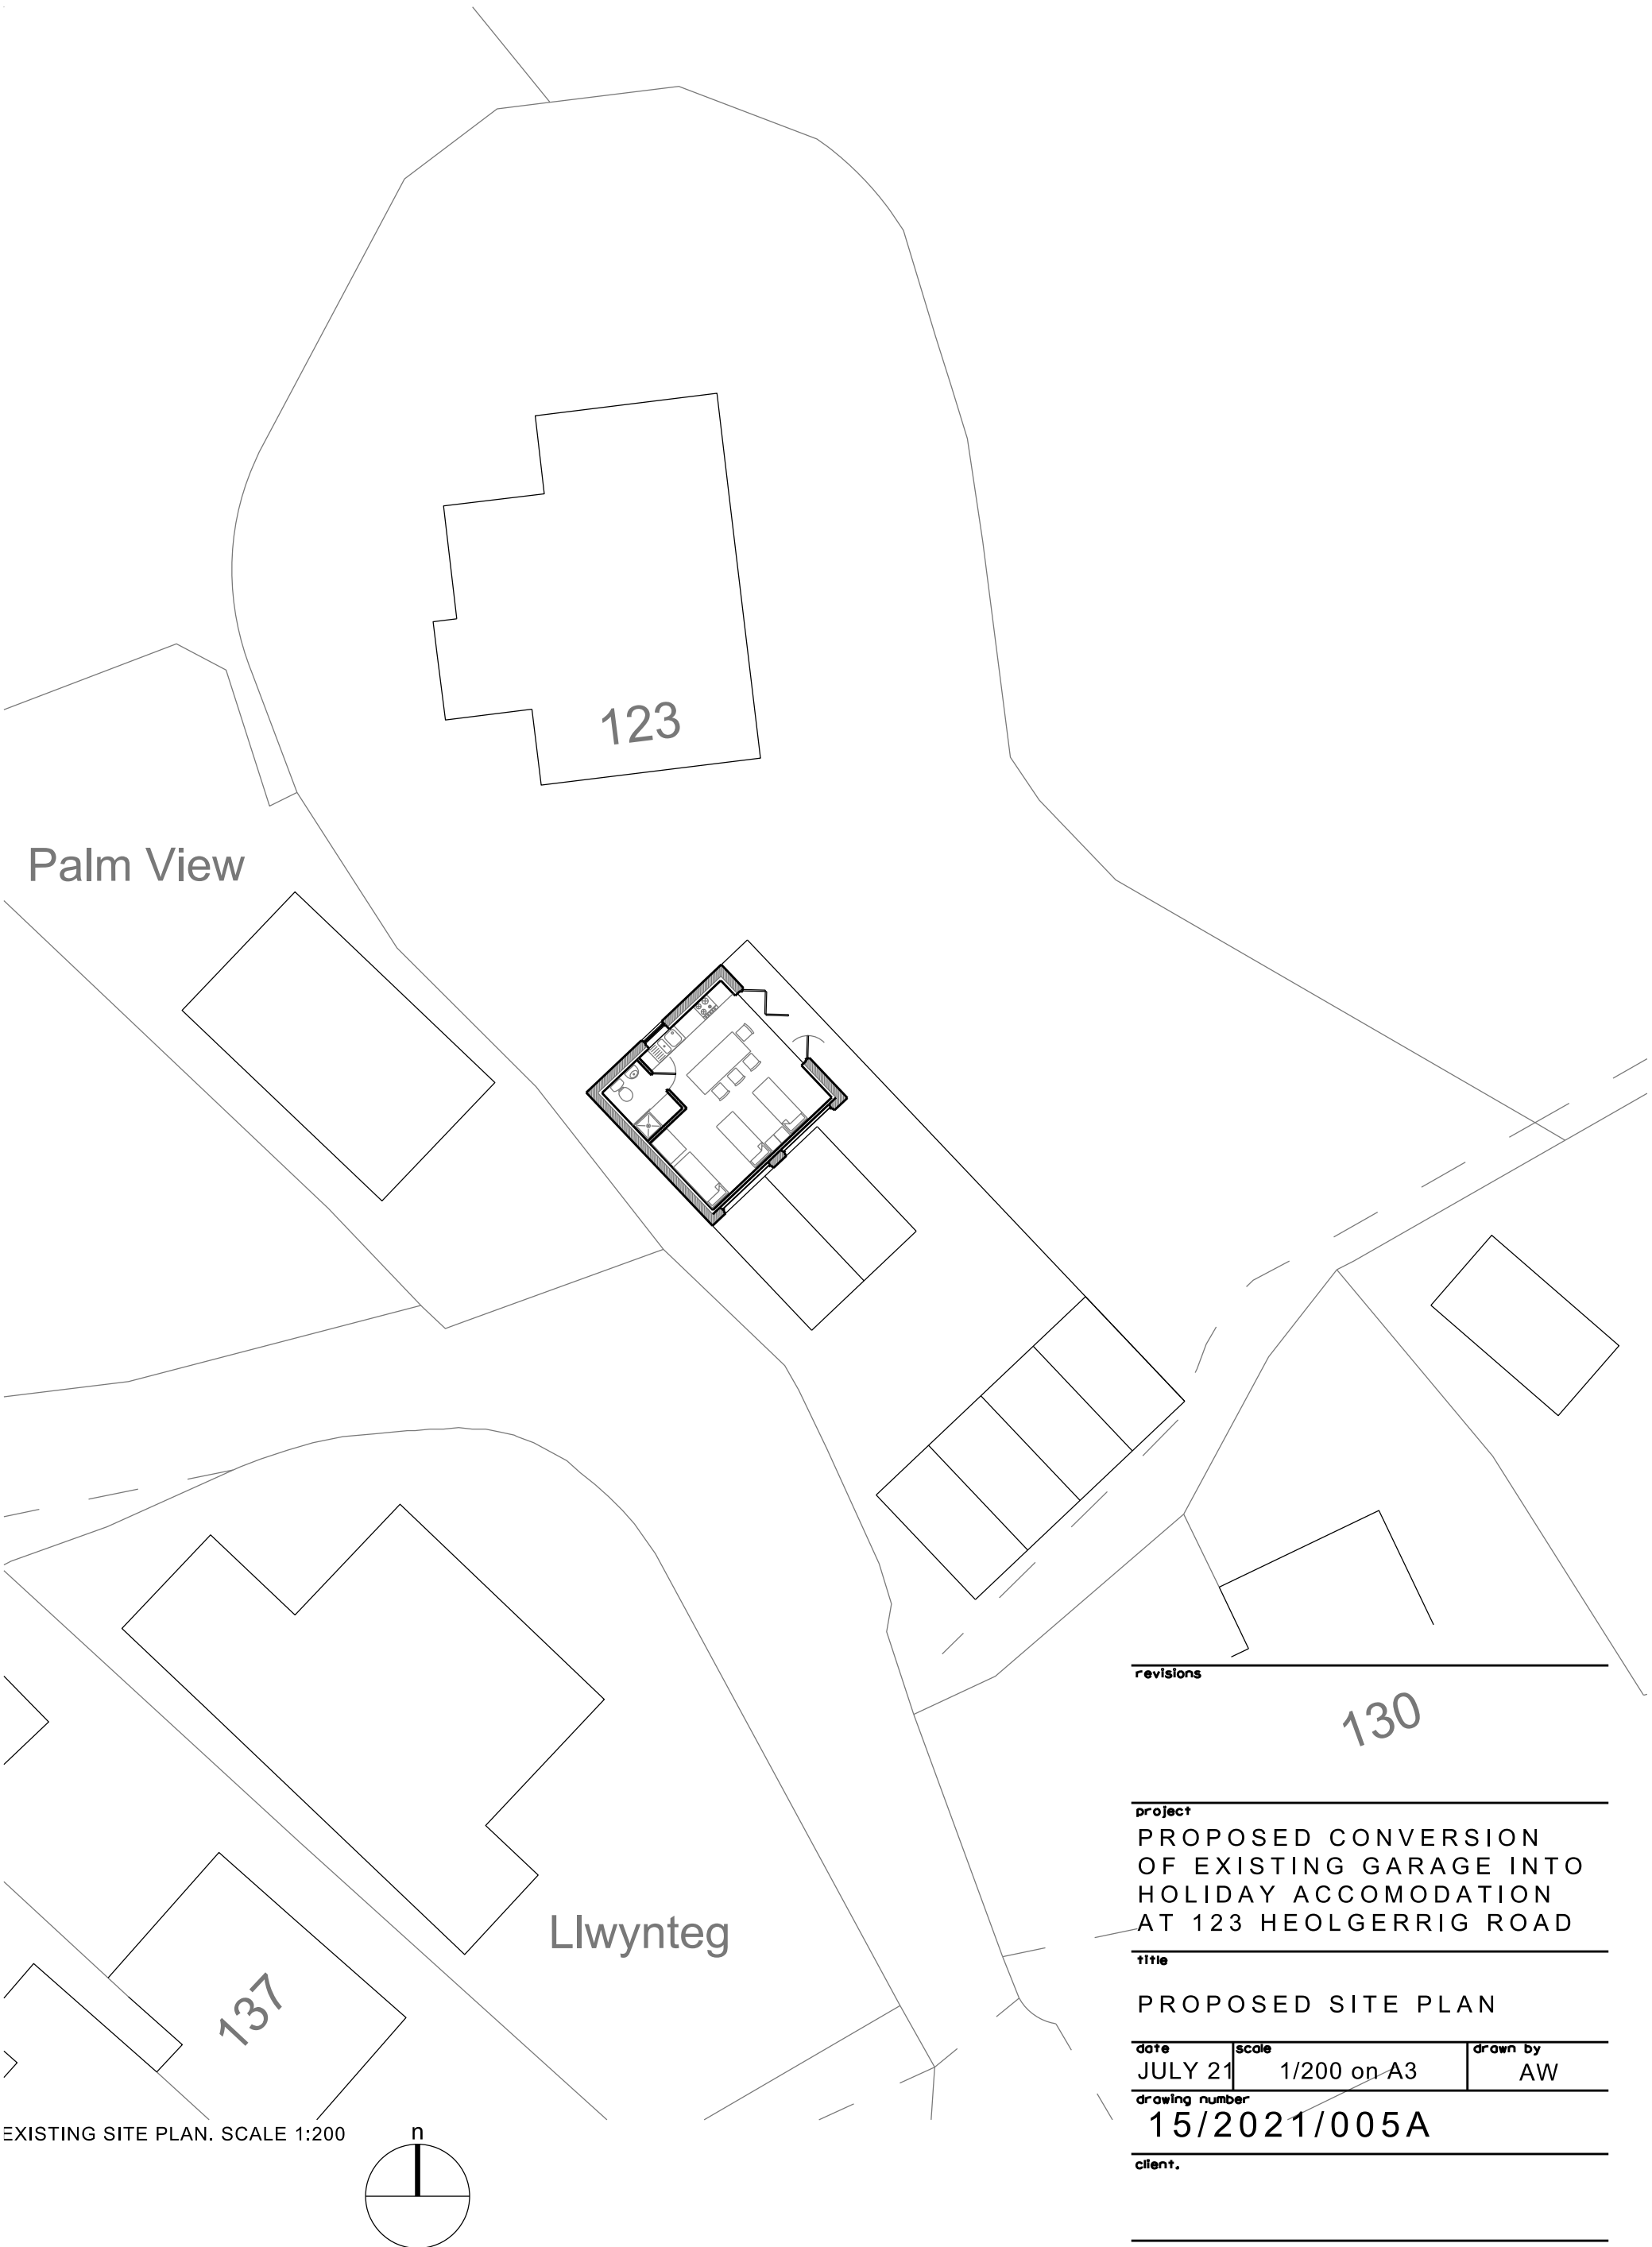


Palm View

123

Llwynteg

137

EXISTING SITE PLAN. SCALE 1:200

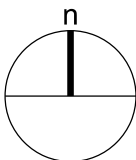

revisions

130

project		
PROPOSED CONVERSION OF EXISTING GARAGE INTO HOLIDAY ACCOMODATION AT 123 HEOLGERRIG ROAD		
title		
PROPOSED SITE PLAN		
date	scale	drawn by
JULY 21	1/200 on A3	AW
drawing number		
15/2021/005A		
client.		