



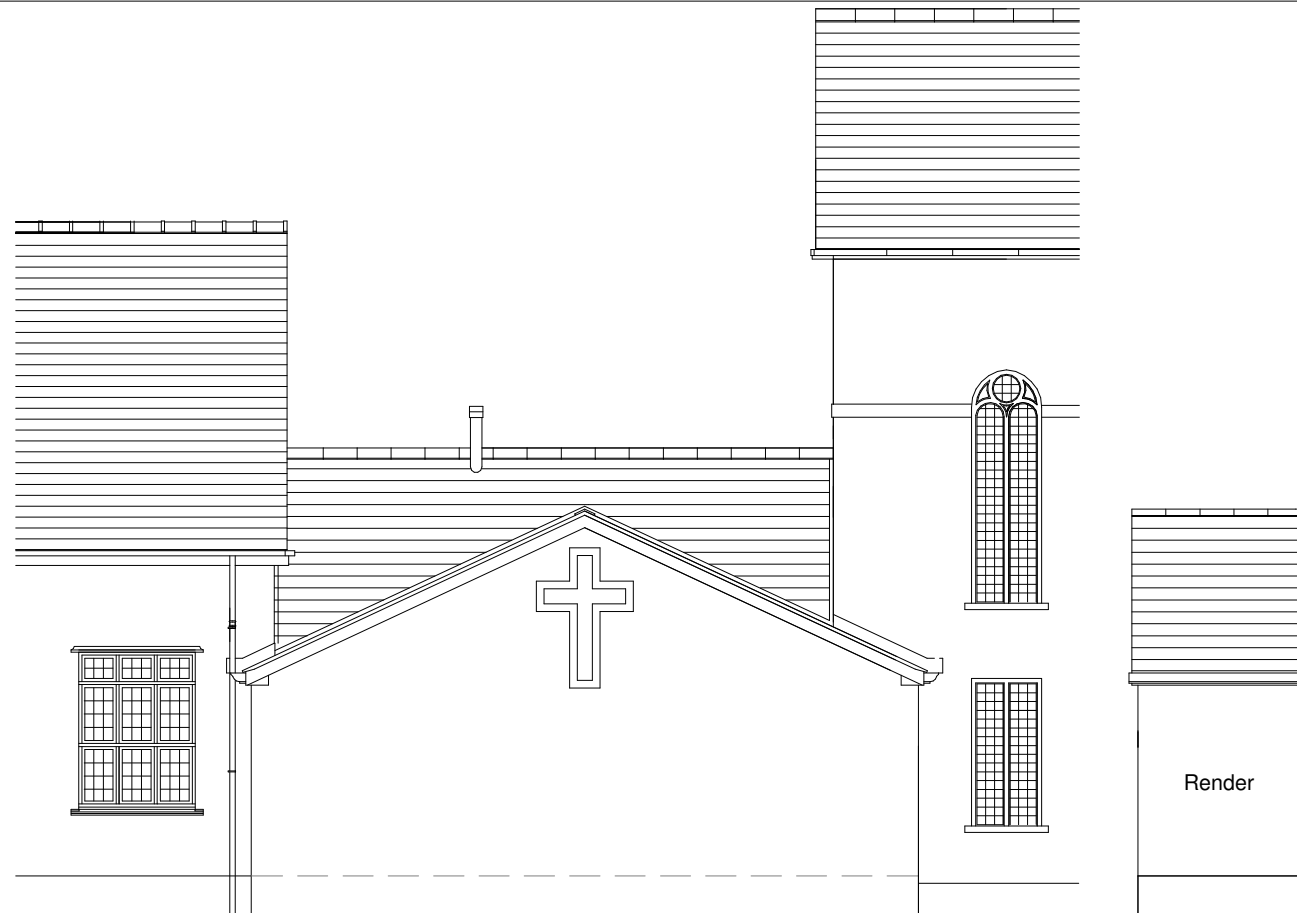

SOUTH ELEVATION.

EAST ELEVATION


SOUTH ELEVATION - PITCHED HIP ROOF

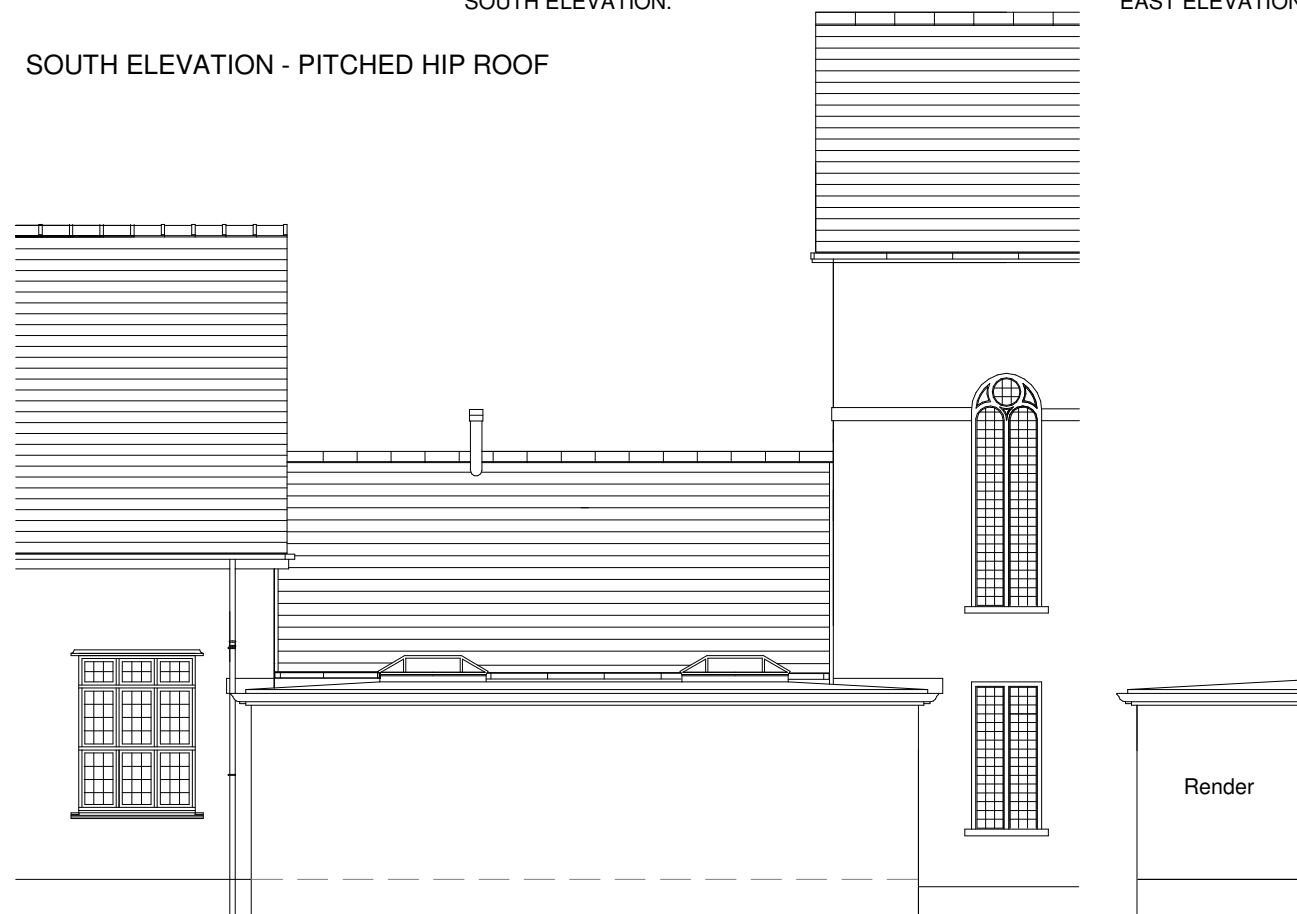


SOUTH ELEVATION.

EAST ELEVATION

SOUTH ELEVATION - FLAT ROOF

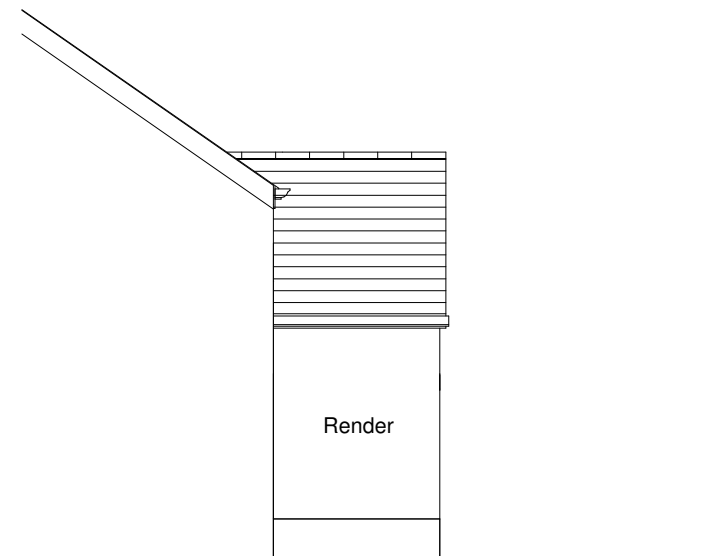

EAST ELEVATION

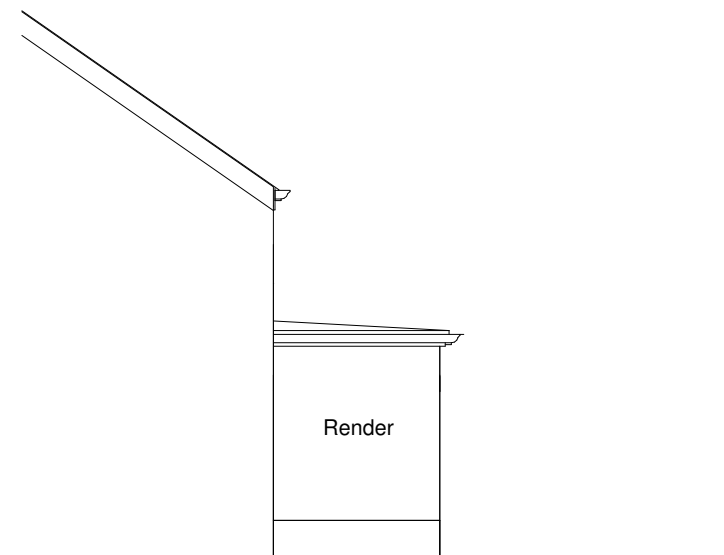

EAST ELEVATION

Philip Griffiths - Architect
3, St Johns Close, Cefn Coed,
Merthyr Tydfil. CF48 2PE.
Tel: 01685 370812
EMail: Philip@philipgriffiths.co.uk

Client: High Street Baptist Chapel,
High Street, Merthyr Tydfil. CF47 8DN
Tel No: 07949 594850 or
Tel No: 07949 734556

Proposed Refurbishment of Chapel Hall @
High Street, Baptist Chapel, High Street,
Merthyr Tydfil. CF47 8DN
SOUTH ELEVATION - PITCHED HIP ROOF
SOUTH ELEVATION - FLAT ROOF

Date: Nov. 2018
Drawn by: PG.
Scale: 1:100 mm
Drwg. No.