
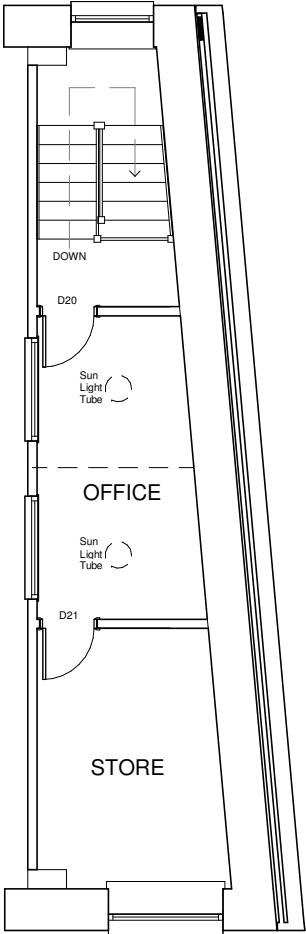


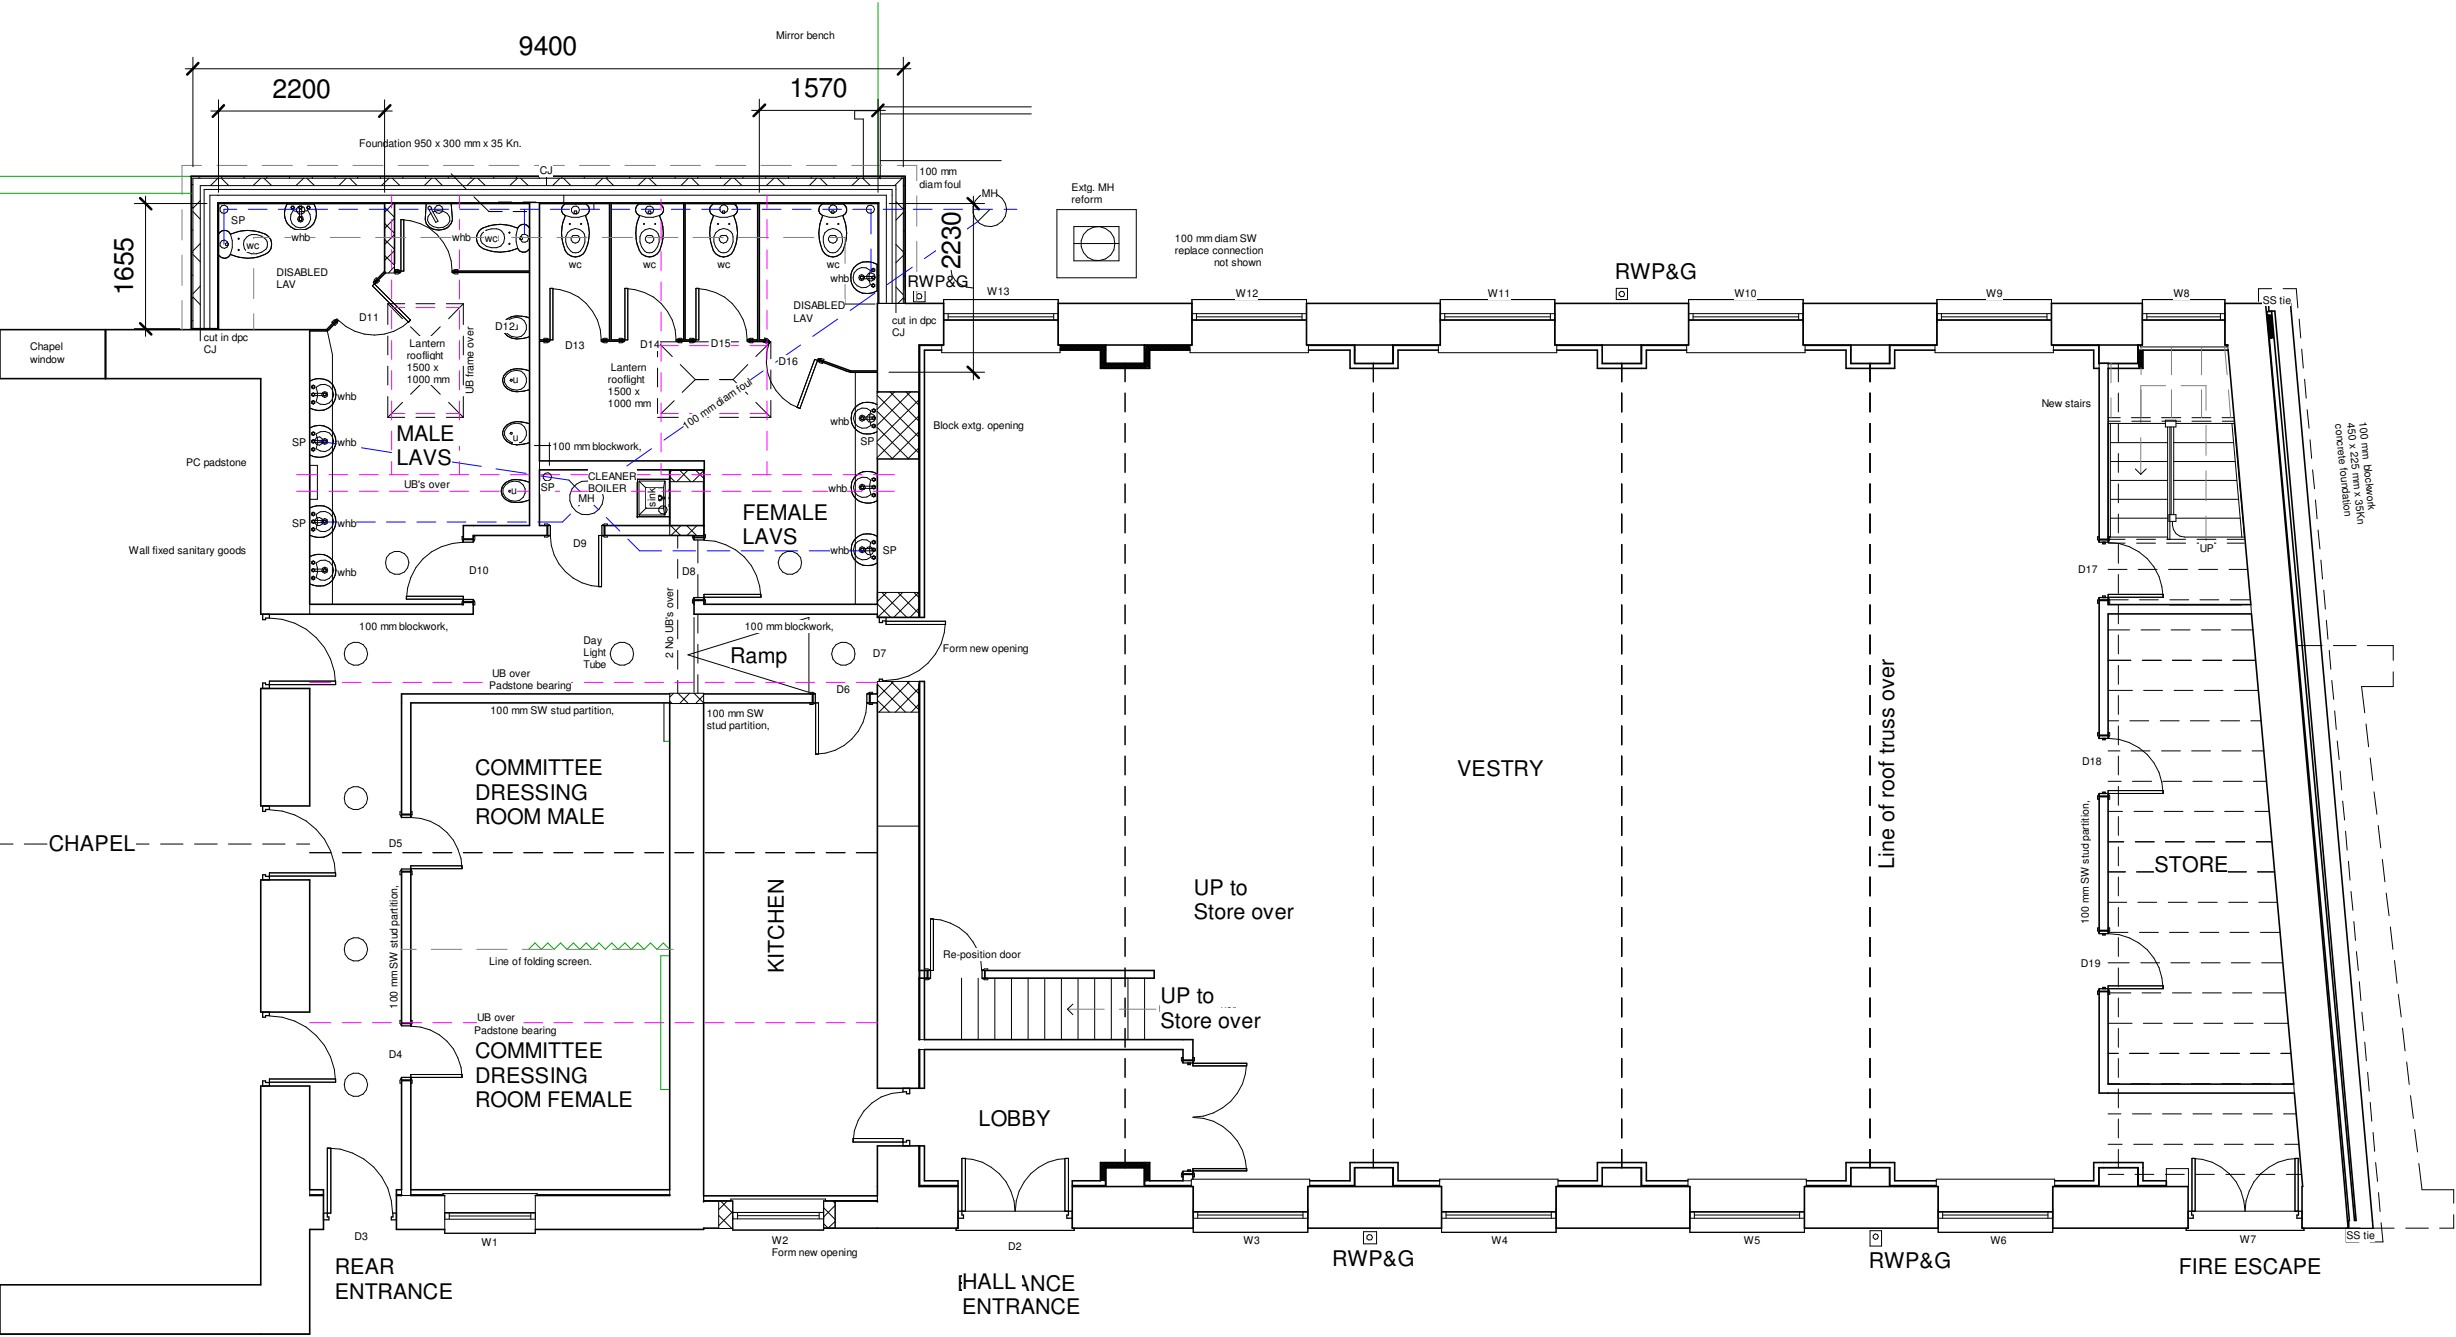

Original Chapel & School Room - 1841

Kitchen infill
circa 1960's ?

Hall - 1929.

GROUND FLOOR PLAN.

FIRST FLOOR PLAN.

Revisions:
A - Kitchen window re-plotted.
B - Floor plan amended in Toilets & First Floor Office.
C - Flat roof and Velux daylight tube lights shown.
D - Detail added.
E - Insulation added to internal walls.

Philip Griffiths - Architect
3, St Johns Close, Cefn Coed,
Merthyr Tydfil. CF48 2PE.
Tel: 01685 370812
EMail: Philip@philipgriffiths.co.uk

Client: High Street Baptist Chapel,
High Street, Merthyr Tydfil. CF47 8DN
Tel No: 07949 594850 or
Tel No: 07949 734556

Proposed Refurbishment of Chapel Hall @
High Street, Baptist Chapel, High Street,
Merthyr Tydfil. CF47 8DN

GROUND FLOOR PLAN : PROPOSED FLAT ROOF.
FIRST FLOOR PLAN : PROPOSED.

Date: Feb, 2020
Drawn by: PG.
Scale: 1:100 mm
Drwg. No.