






Proposed Front Elevation
1:50

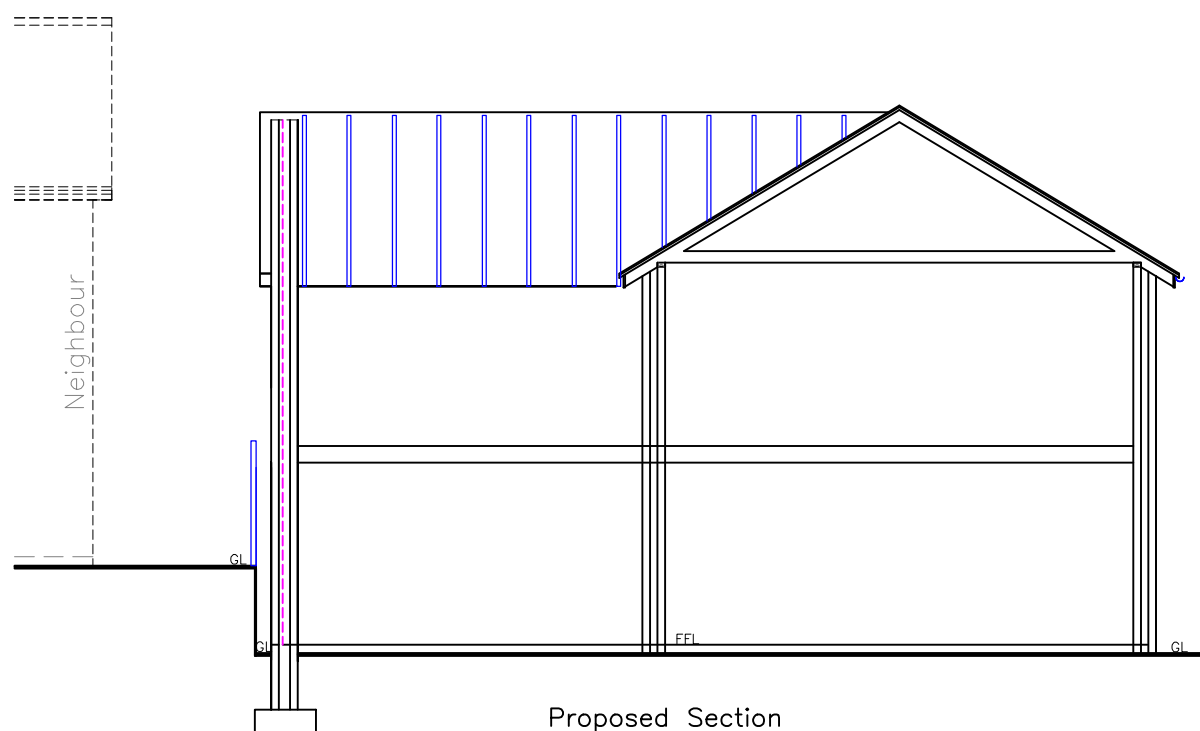


Proposed Section
1:100

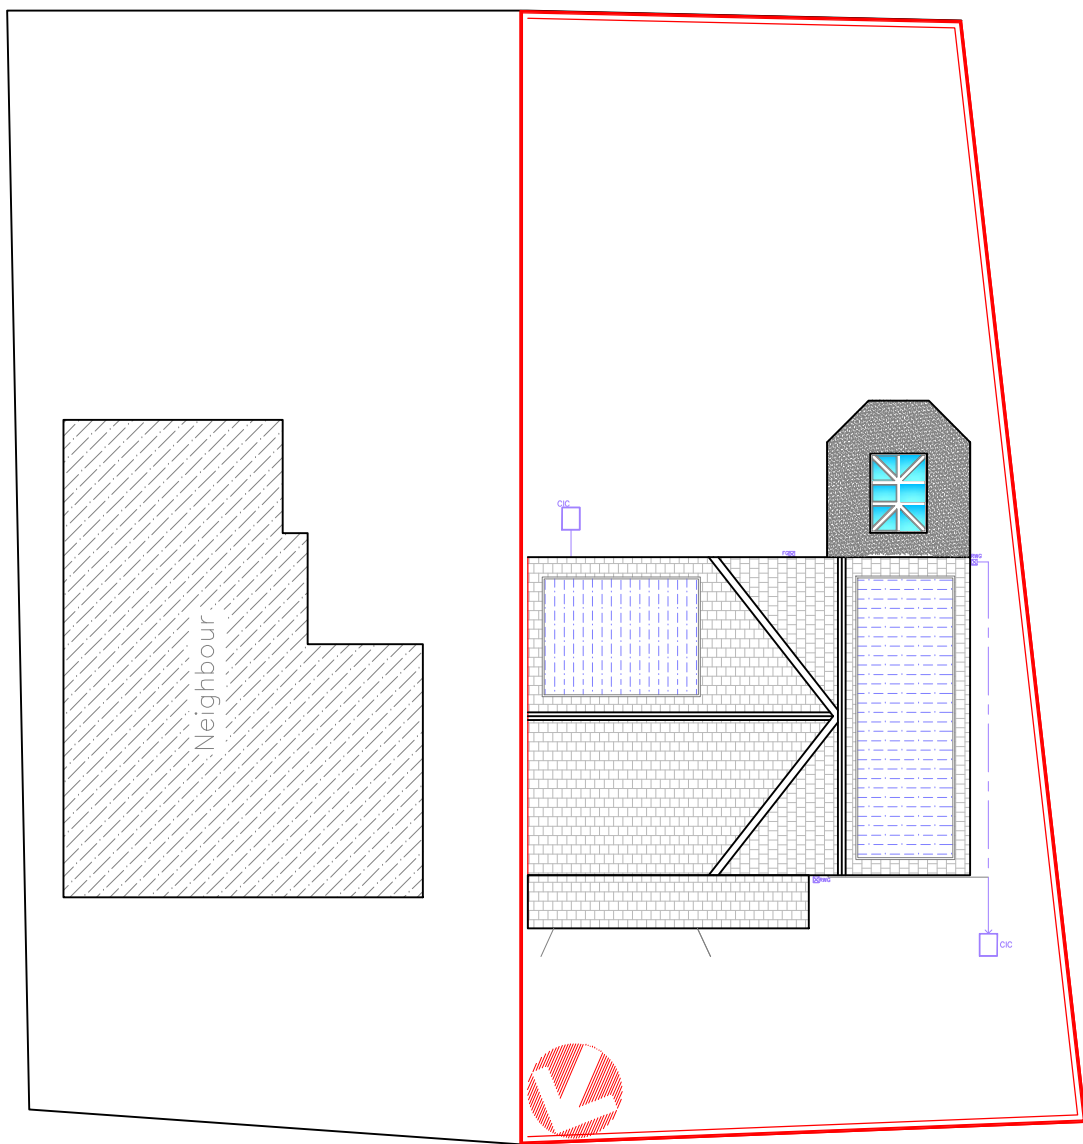


Proposed Block Plan
1:200

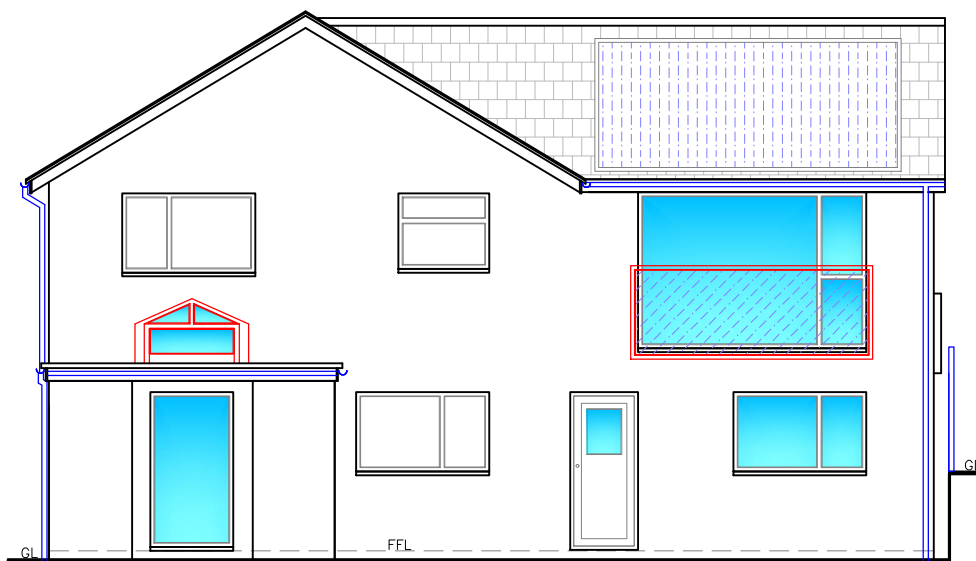


Proposed Rear Elevation
1:100

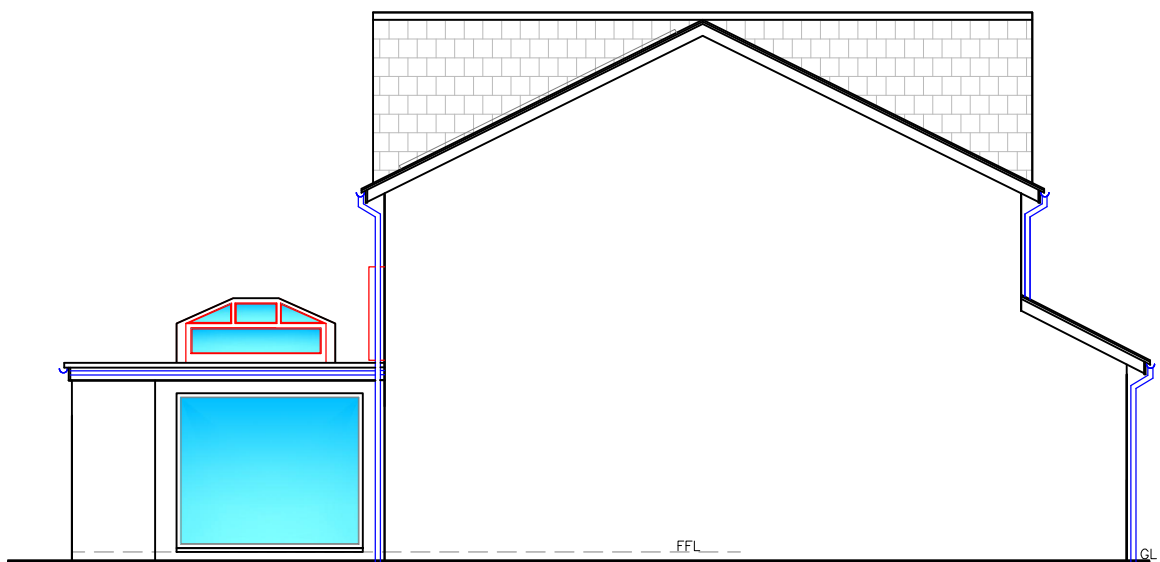


Proposed Side Elevation
1:100

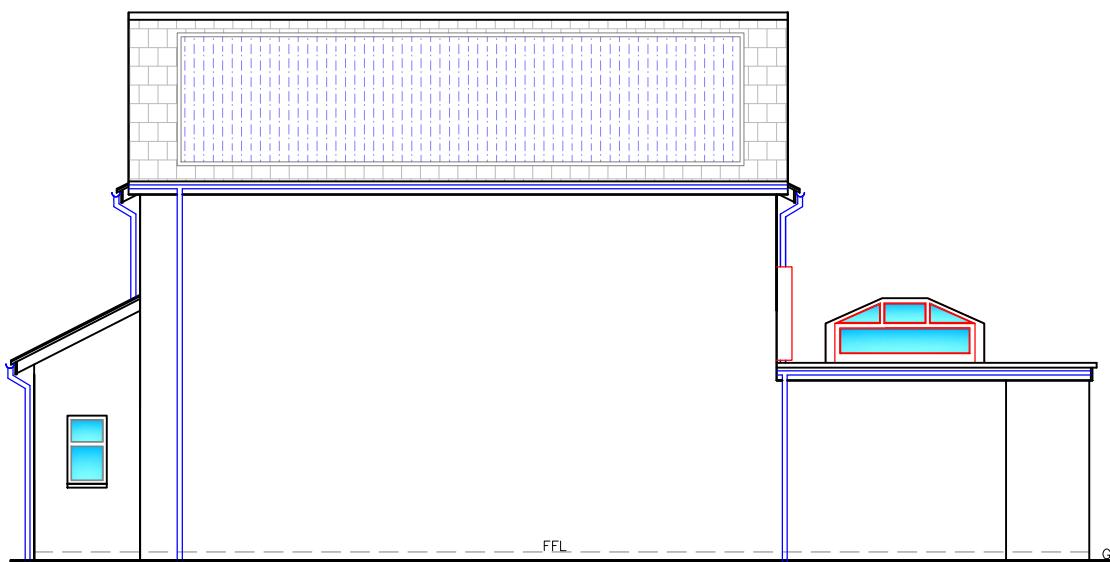

Proposed Side Elevation
1:100

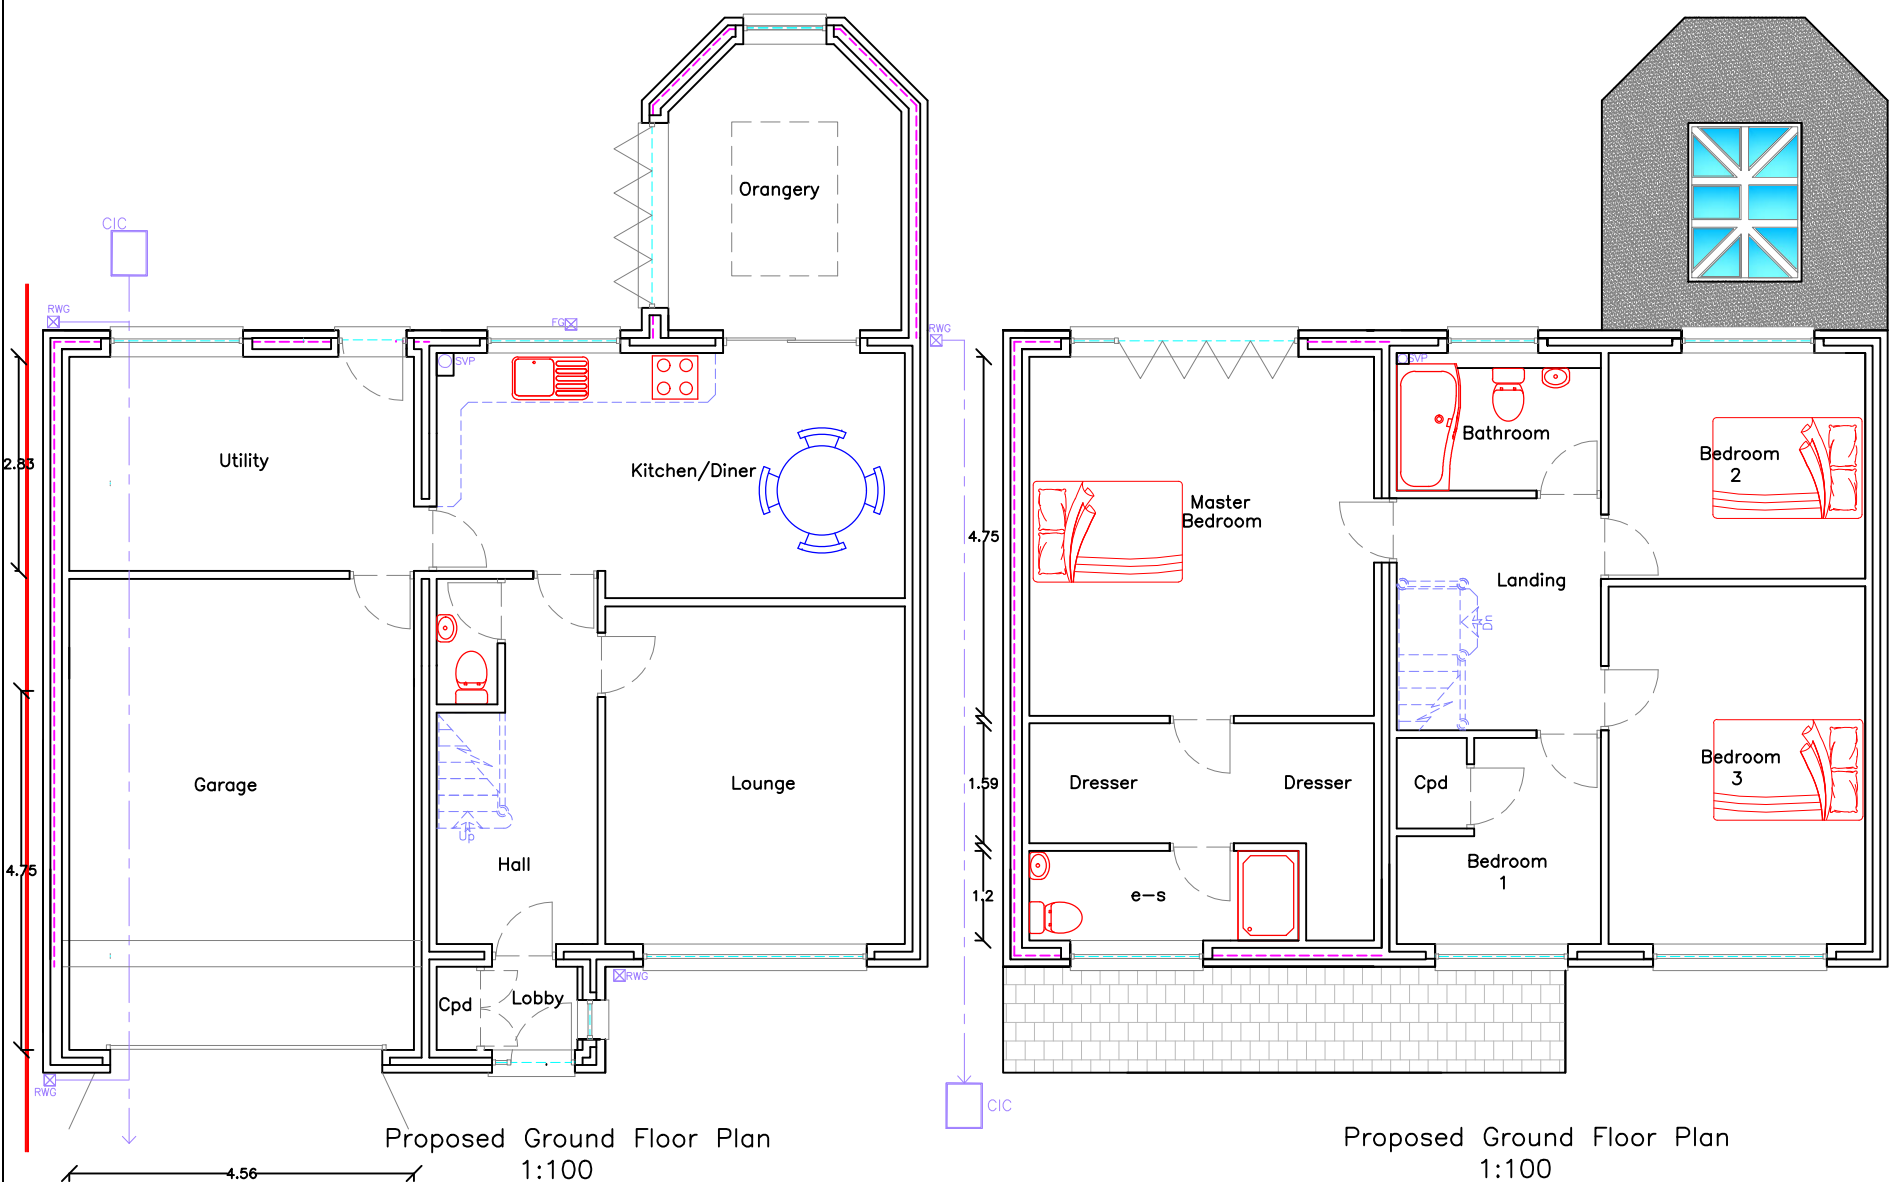

Proposed Ground Floor Plan
1:100

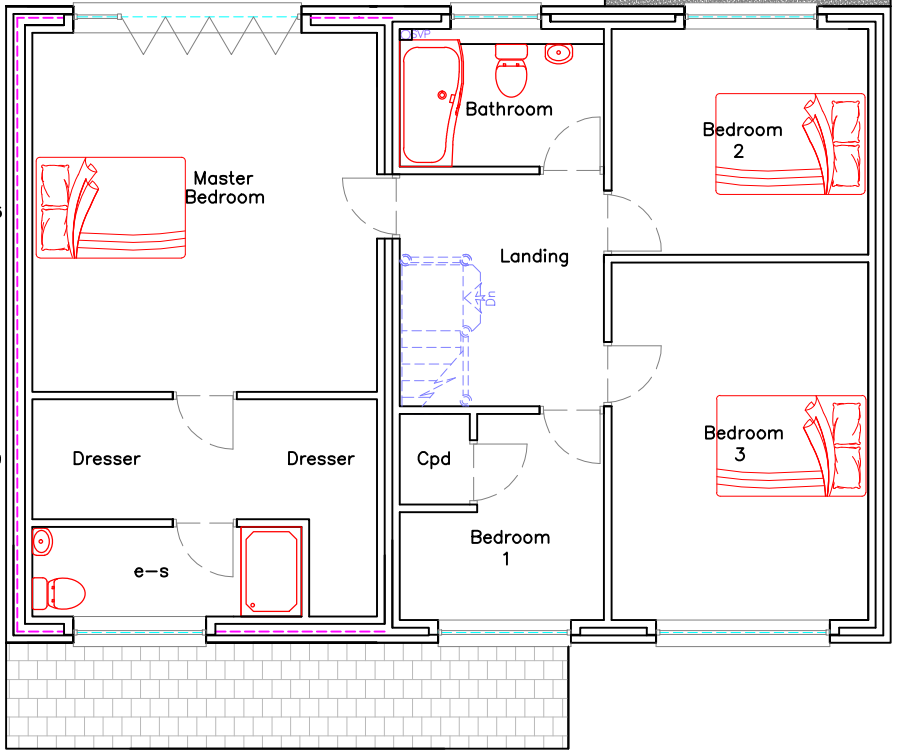

Proposed Ground Floor Plan
1:100



Proposed Front Elevation
1:100

Finishes	
Roof:	Concrete tile matching extg EPDM in grey, Solar Panels
External walls:	K Rend in white
Windows/Doors:	White uPVC/Alum matching extg
Fascia/RWG's:	White uPVC matching extg

	
Utopia Design Architectural Services	
Building Planning Application Support Paul Thomas: BSc (Hons) Tel: 01685 559230. Mob: 07908 725065	
Issued Only for Purpose Indicated	
Drawing Status: FOR PLANNING/BUILD CONTROL PURPOSES ONLY	
Address 54, Lakeside Gdns Merthyr Tydfil CF48 1EW	
Project Proposed 2 Storey Side and Single Storey Rear Extensions with Alterations	
Drawn by PT	Paper A2
Date NOV 23	Scale 1:50 1:100 1:200
Title Proposed Plans, Elevations and Section Details	Drawg No LAKESIDE 54 02