


NOTES:
All dimensions must be checked on site and not scaled from this drawing.
This plan has been prepared for Planning and /or Building Regulation purposes only.
Some forms of building works may require action by the owners under The Party Wall Act 1996. The adjoining owners are to be informed of any works to be carried out and to obtain their written approval of works and their written approvals obtained.

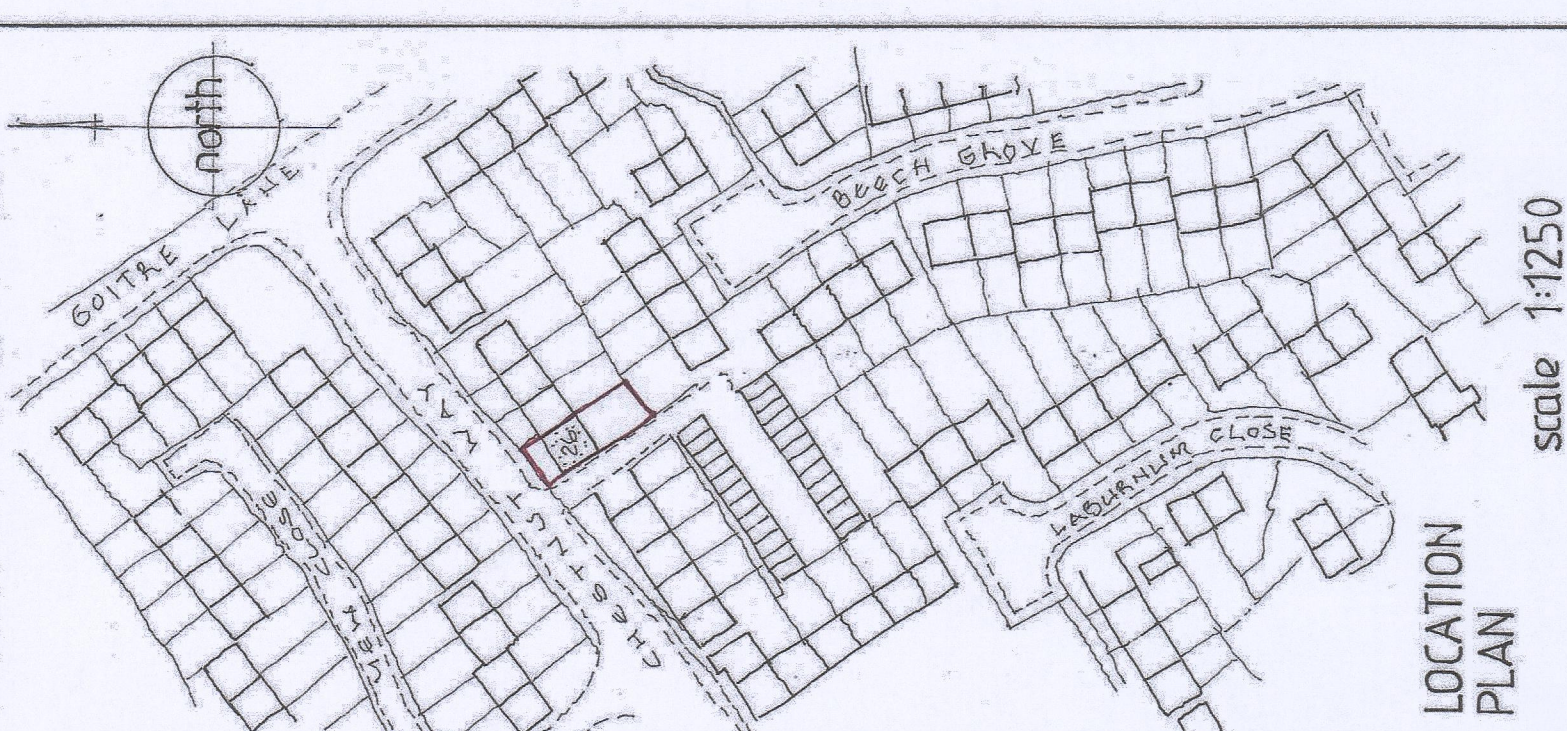

Revisions	
A	Date

D. Vivian Jones AssocRICS
Building Design Services
114, Brecon Road,
HIRWAUN,
Rhonda Cynon Taff,
CF44 9NS
Tel 01685 812069
Mobile 07702 380889
Email: vivianjonesdesign@yahoo.co.uk

Client
Nicola Evans

Job Title
Provision of Disabled Facilities.

Drawing Title
26, Chestnut Way,
Gurnos,
Merthyr Tydfil.
CF47 9SB.


Scale
1:50 1:250 1:1250

Date
24.09.2021
Drawn by
YJ.

Rev.
2824 DFG


584 x 841mm A1

WINDOWS
White PVC framed double glazed window units with triple leaf system. Bottom 2 leaves remain open. Use low E glass with 16mm air gap. Where glazing is indicated in blue from ground use hardwood sliding doors to 850mm.

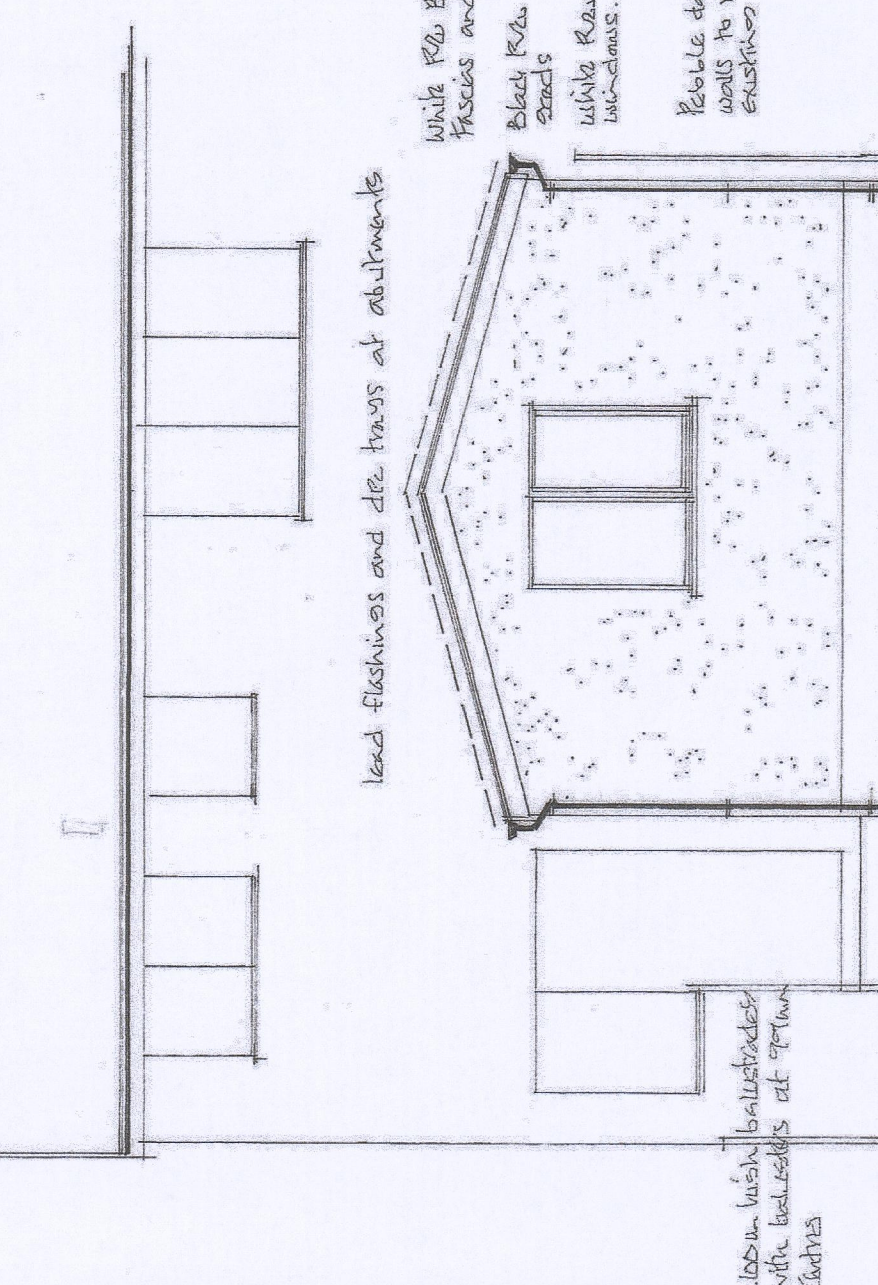


Proposed Side Elevation ne

INTERNAL DRAINAGE
Downpipes and downpipes to be installed to ensure rainwater is kept away from the building. Downpipes to be installed to ensure rainwater is kept away from the building. Downpipes to be installed to ensure rainwater is kept away from the building.

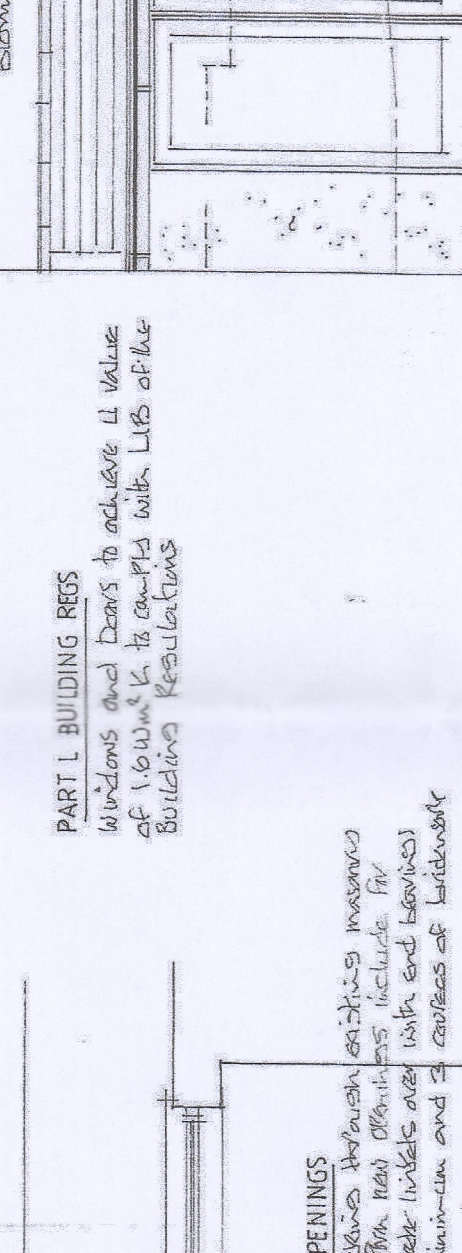


Proposed Side Elevation ne

INTERNAL DRAINAGE
Downpipes and downpipes to be installed to ensure rainwater is kept away from the building. Downpipes to be installed to ensure rainwater is kept away from the building. Downpipes to be installed to ensure rainwater is kept away from the building.

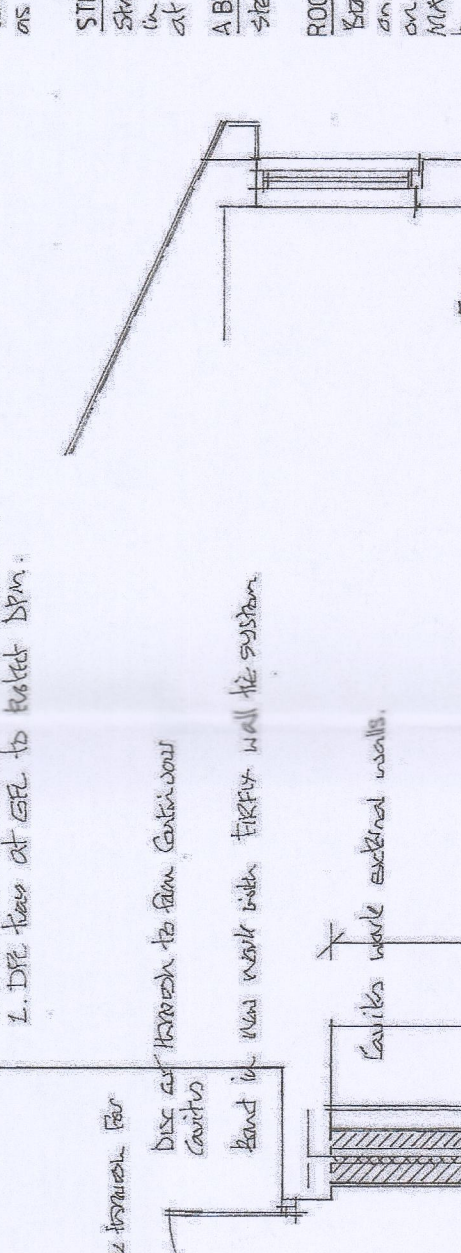

Proposed Section 1:50

INTERNAL DRAINAGE
Downpipes and downpipes to be installed to ensure rainwater is kept away from the building. Downpipes to be installed to ensure rainwater is kept away from the building. Downpipes to be installed to ensure rainwater is kept away from the building.

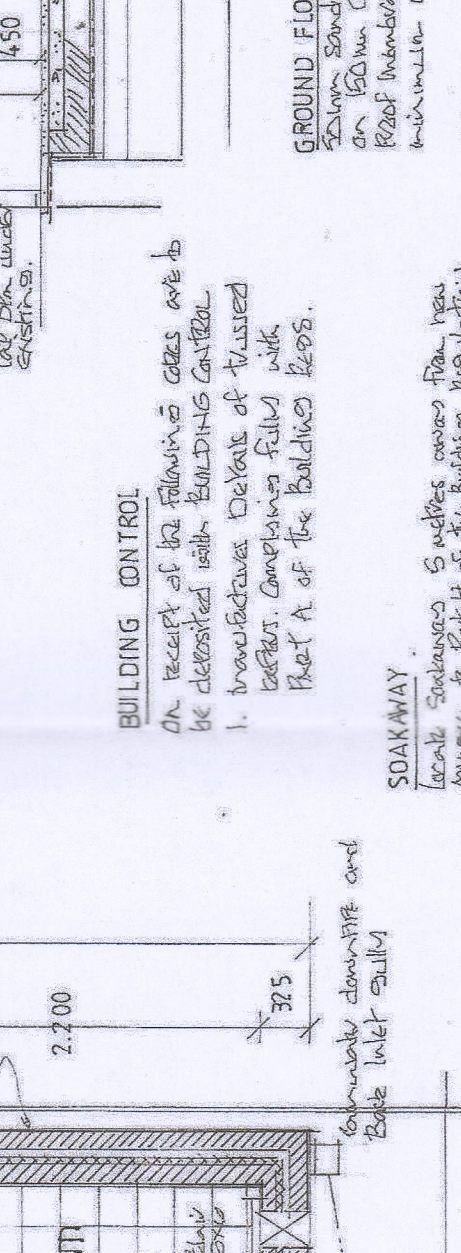

Proposed Ground Floor Plan 1:50

INTERNAL DRAINAGE
Downpipes and downpipes to be installed to ensure rainwater is kept away from the building. Downpipes to be installed to ensure rainwater is kept away from the building. Downpipes to be installed to ensure rainwater is kept away from the building.