




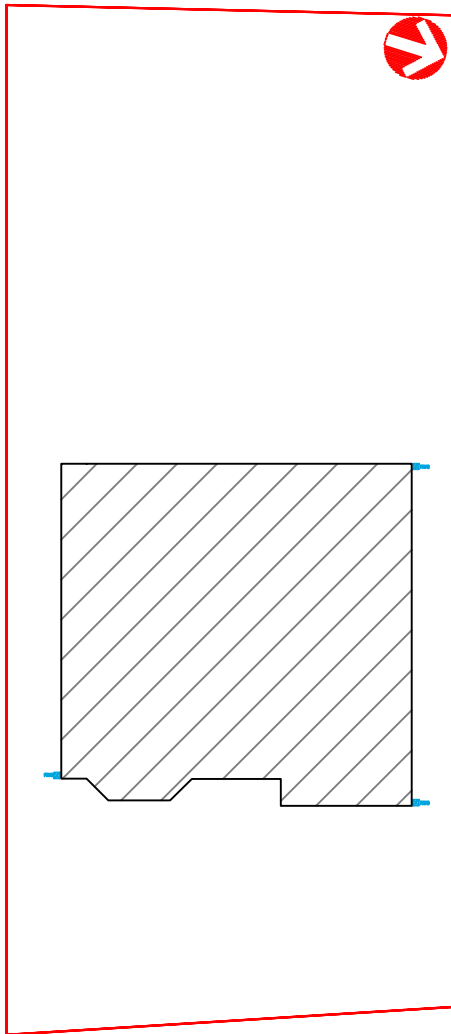


Existing Site Plan
1:200

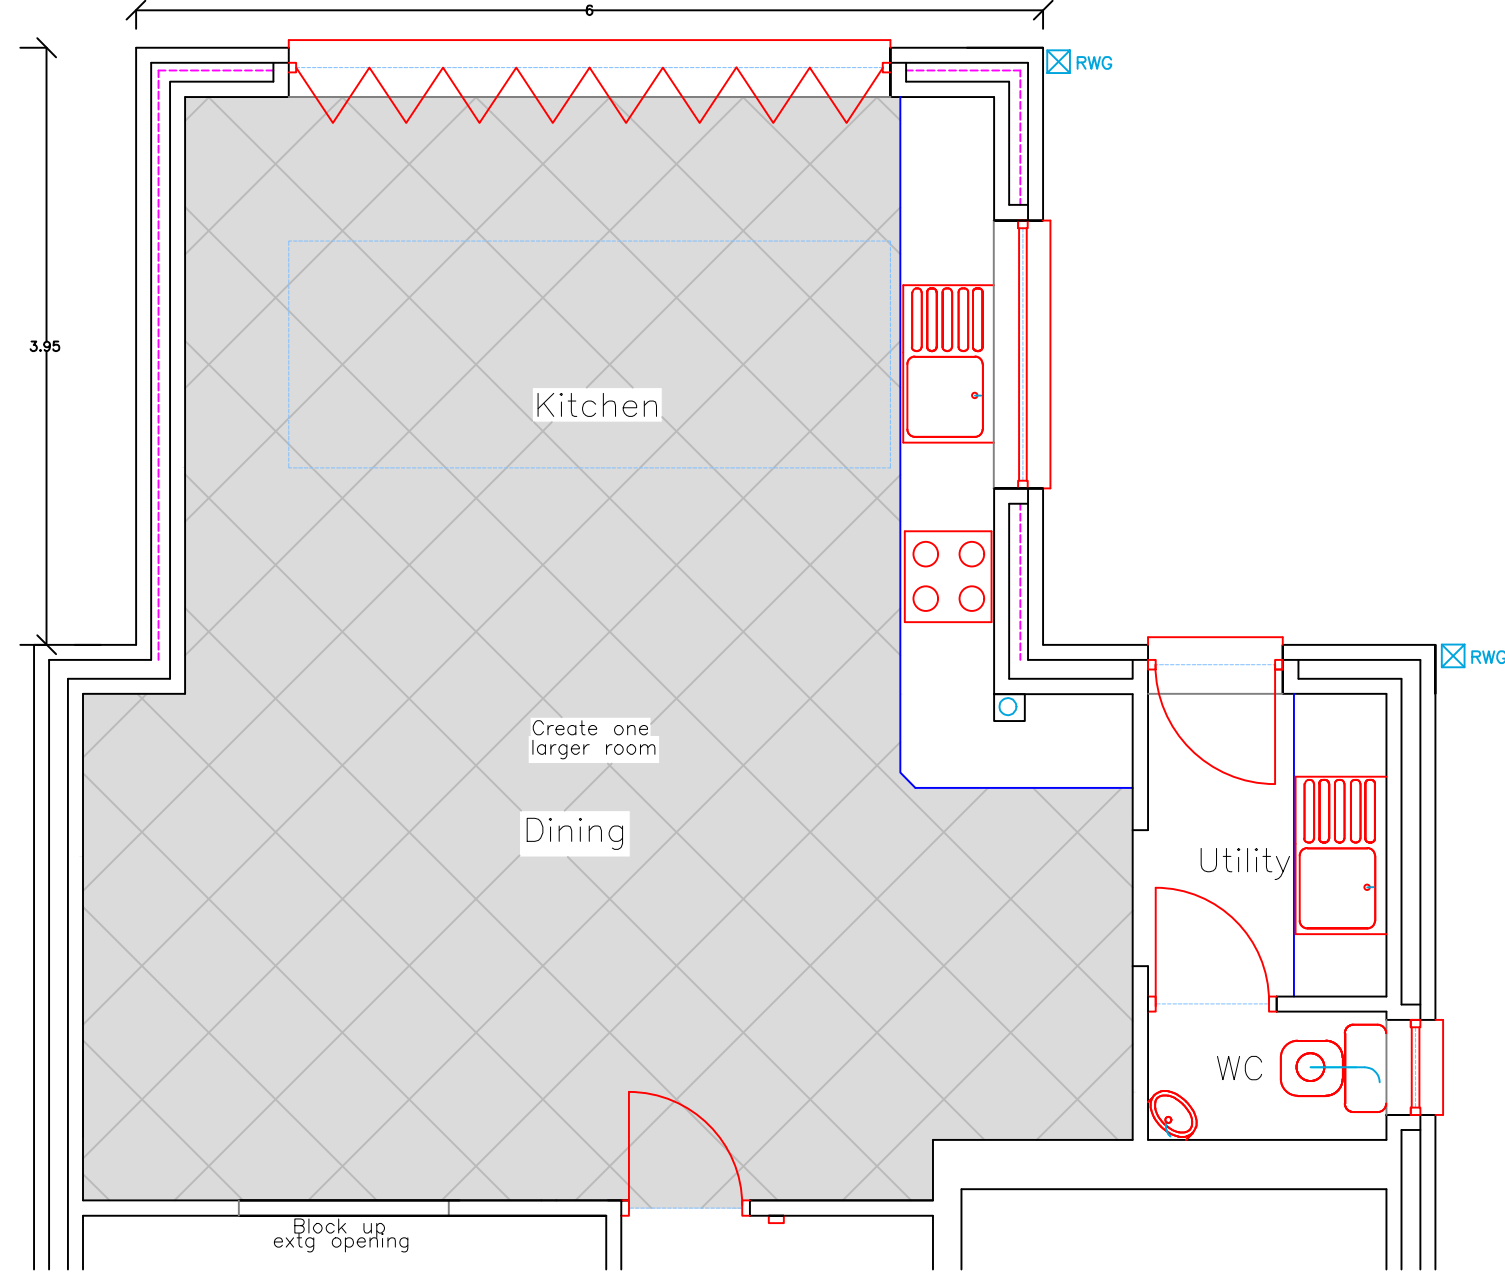


Proposed Partial Floor Plan
1:50

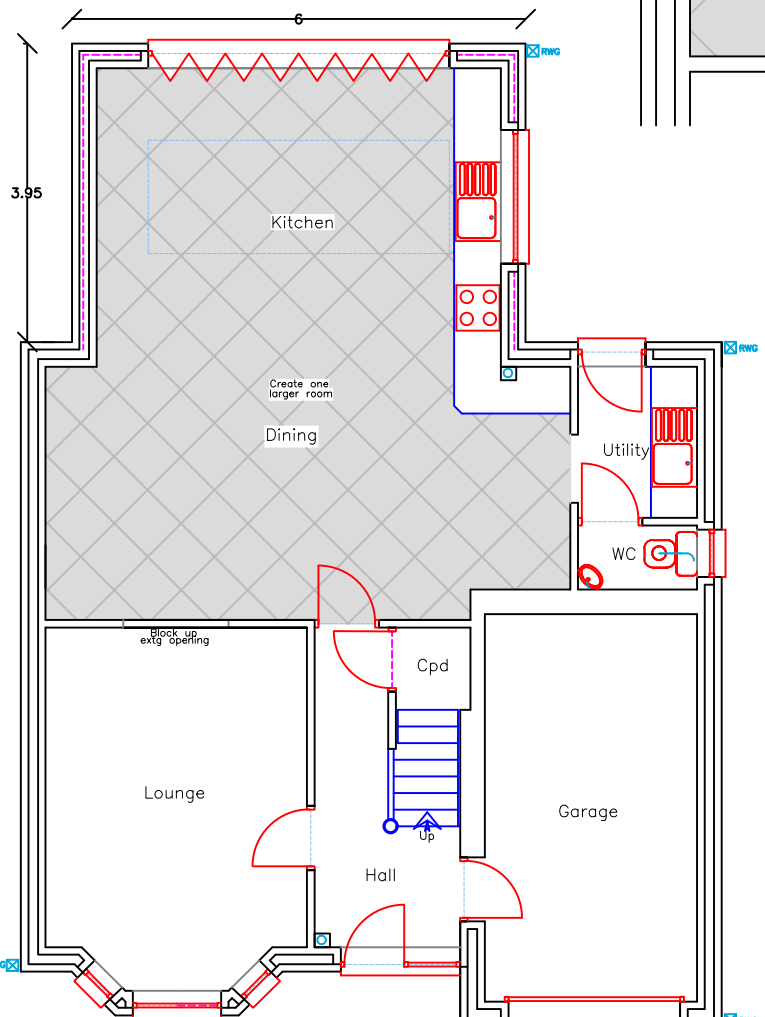


Proposed Floor Plan

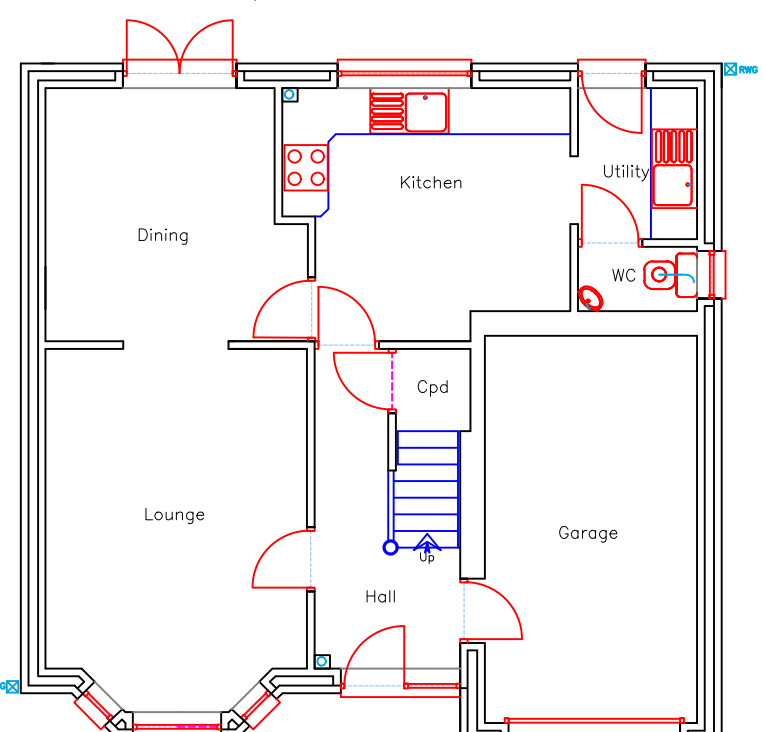


Existing Floor Plan

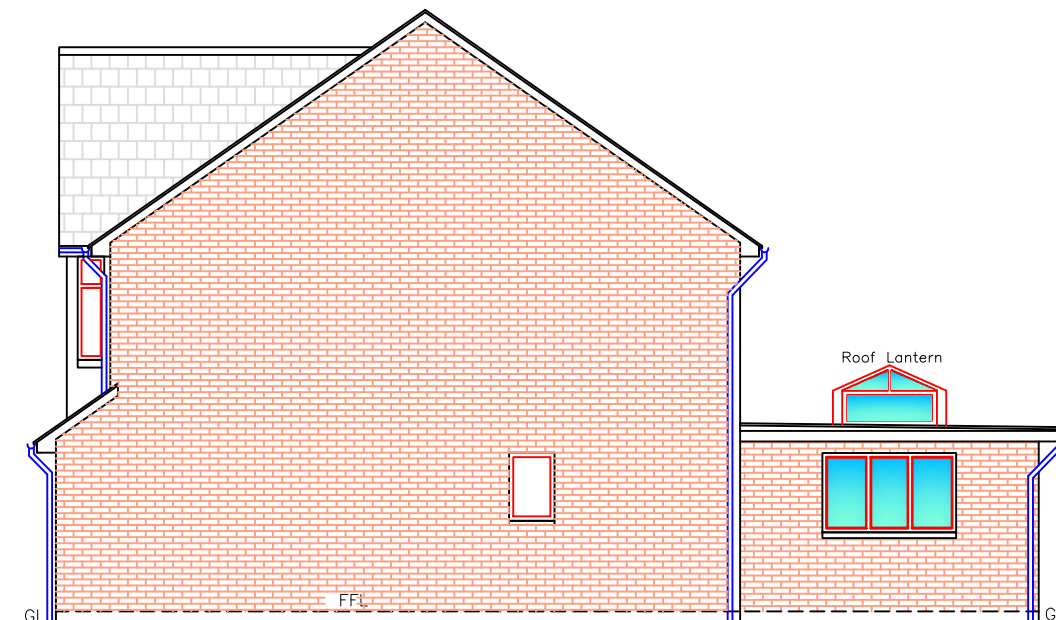


Proposed Side Elevation

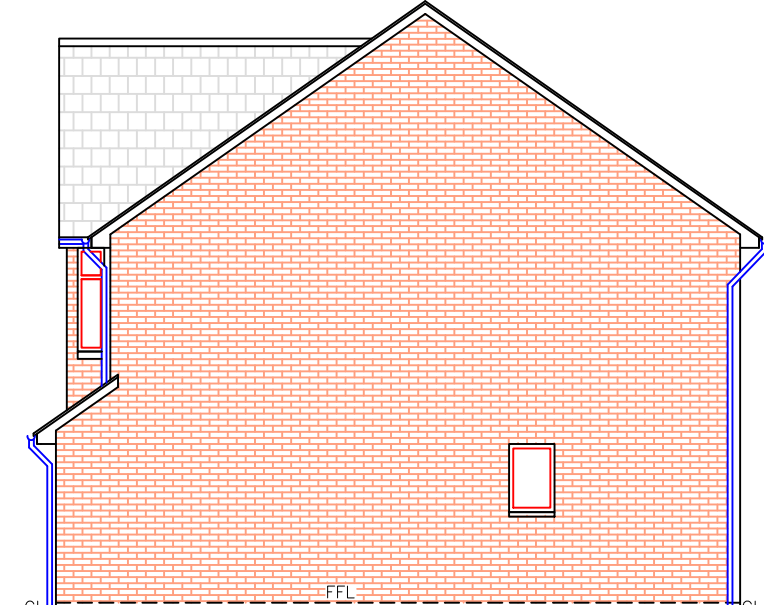


Existing Side Elevation

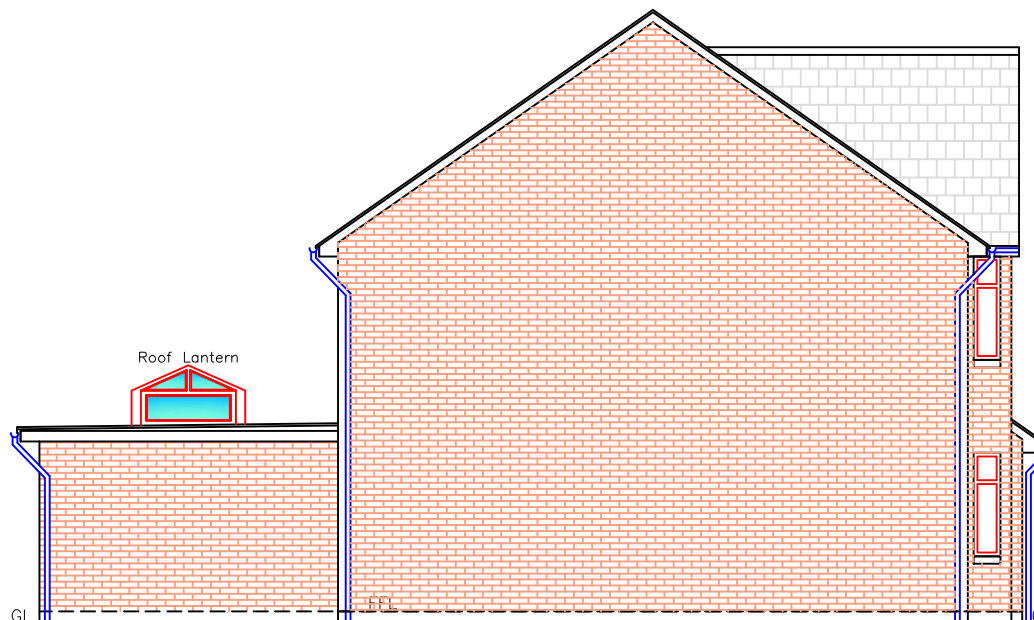


Proposed Side Elevation

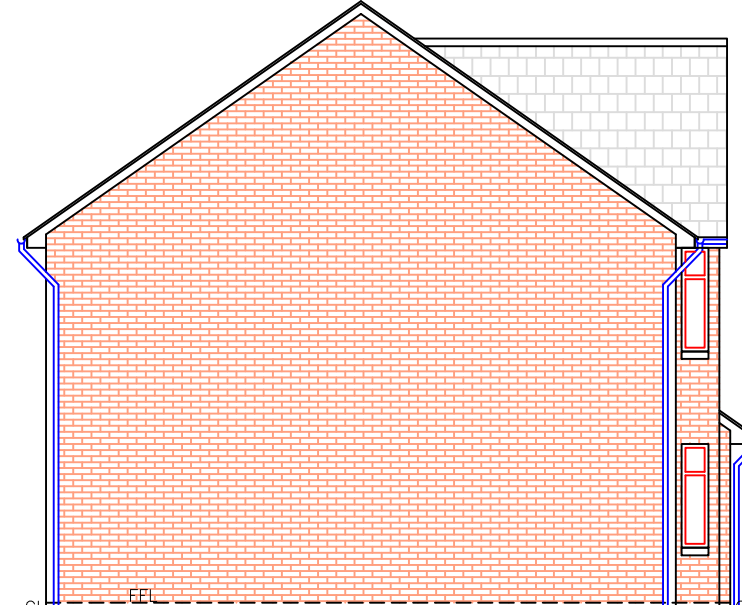


Existing Side Elevation

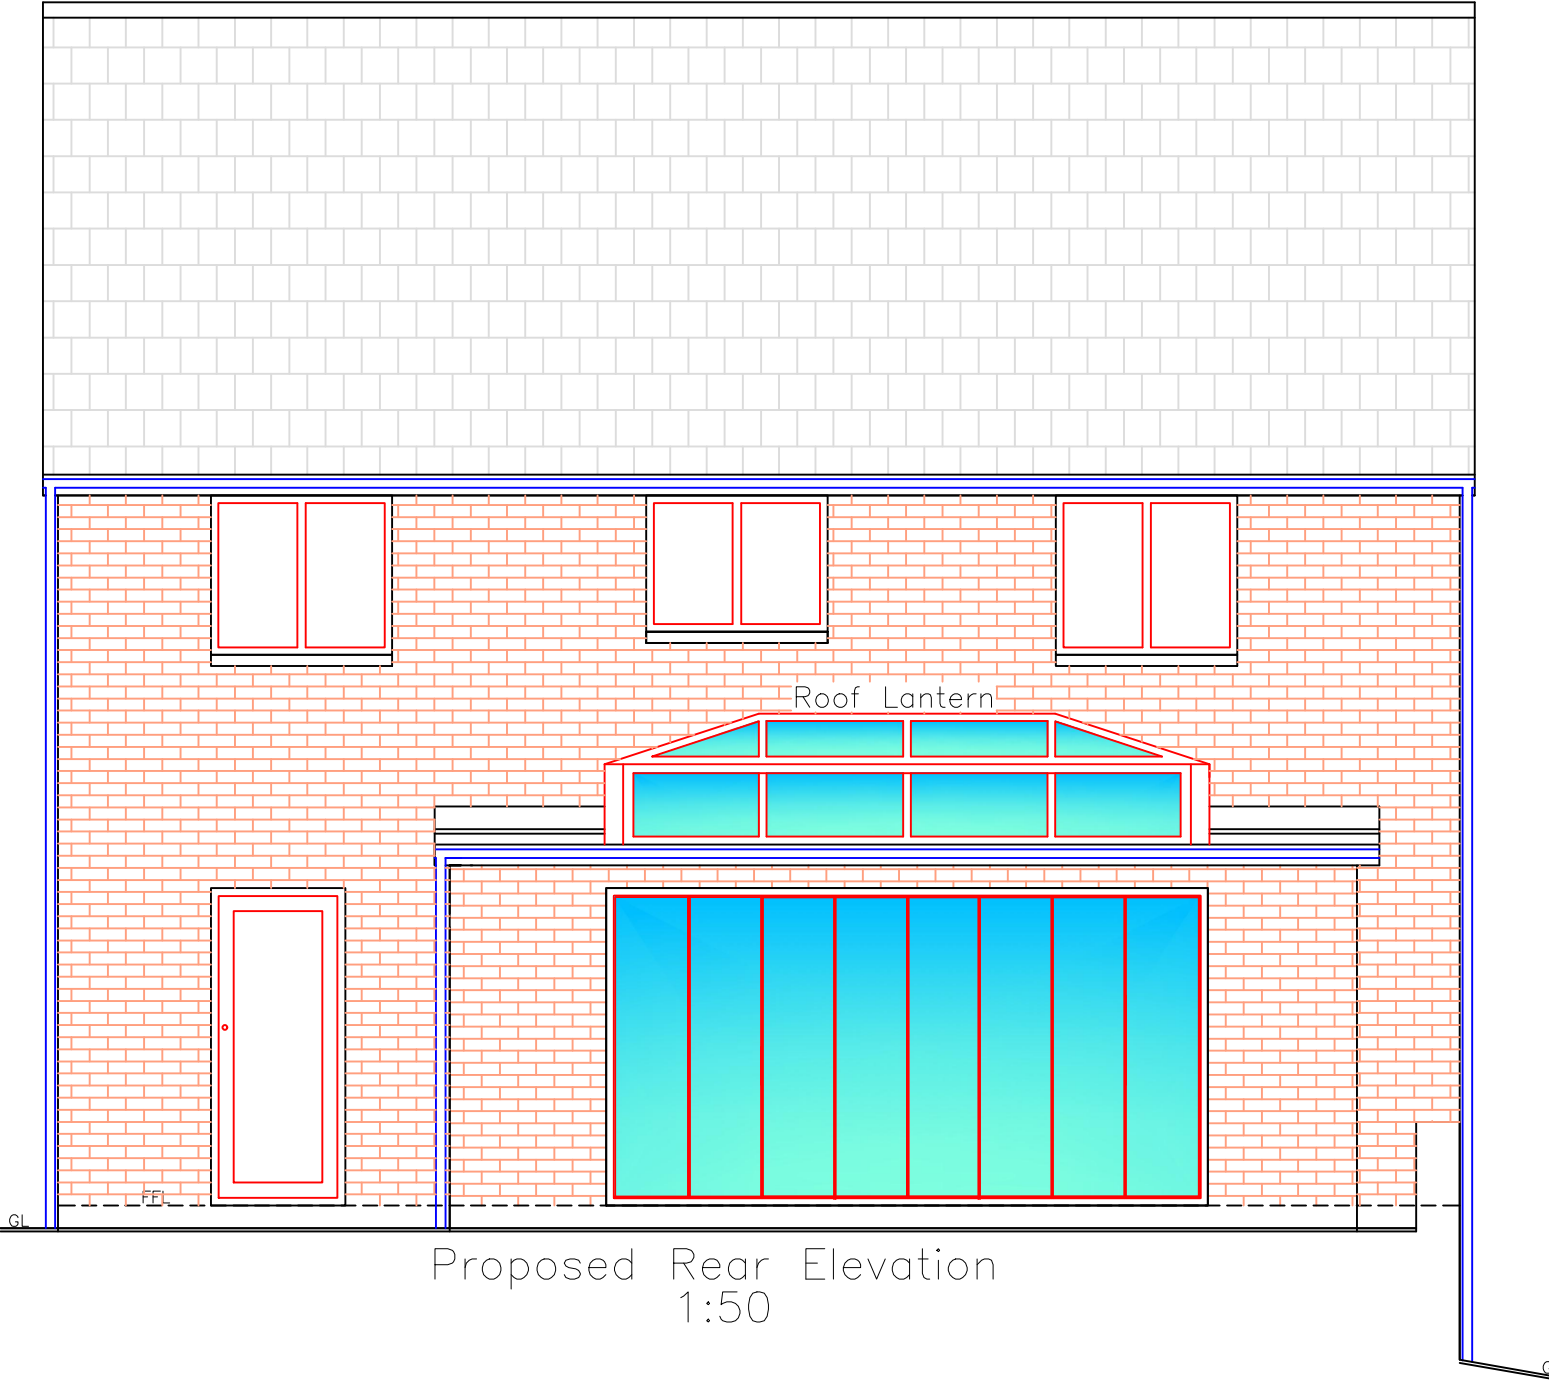


Proposed Rear Elevation
1:50

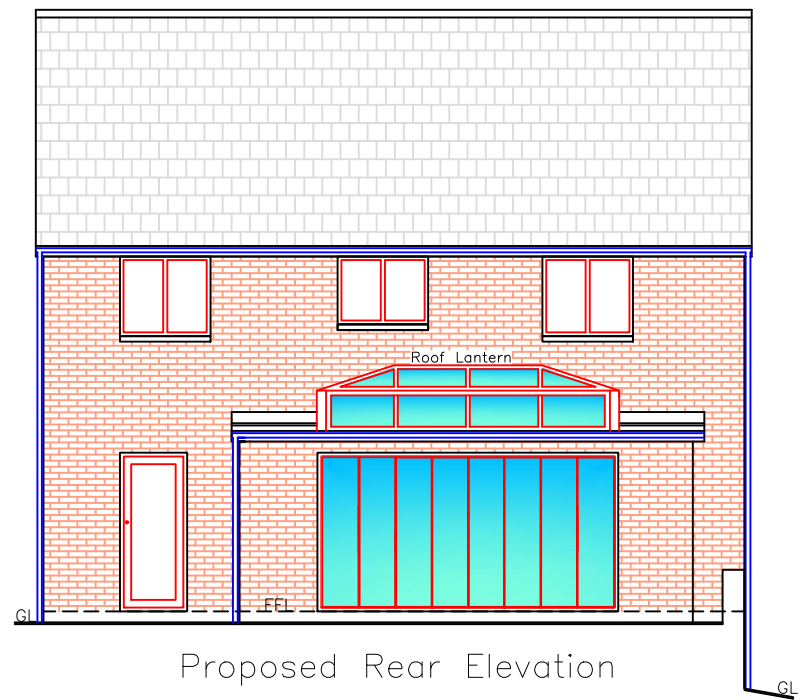

Proposed Rear Elevation

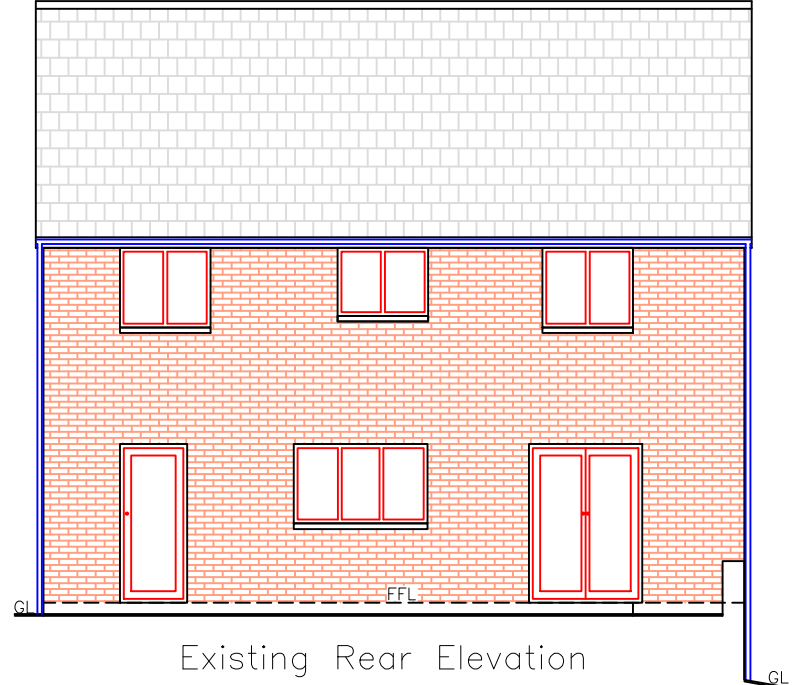


Existing Rear Elevation

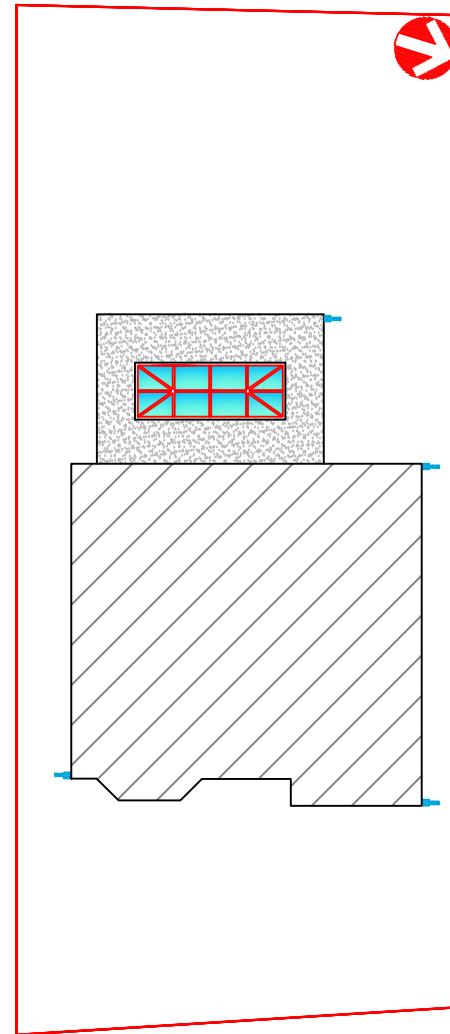

Proposed Site Plan
1:200

Finishes

Roof:	Polymer rubber roof
External walls:	Face brick matching existing
Windows/Doors:	White uPVC
Fascia:	White uPVC
RWG's:	Black uPVC

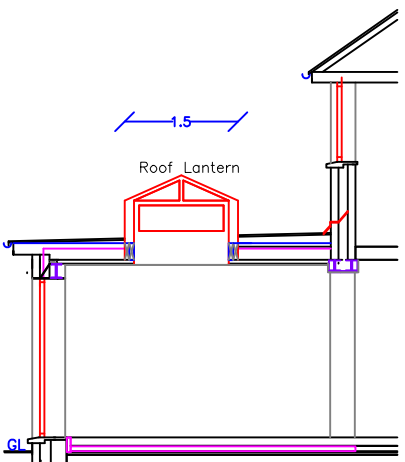

Proposed Section

Utopia Design Architectural Services		
Issued Only for Purpose Indicated		
Drawing Status: FOR B CON PURPOSES ONLY		
Address 45, Pen y dyffryn Swansea Road Merthyr Tydfil CF48 1PL		
Project Proposed New Single Storey Rear Extension with Internal Alterations		
Drawn by PT	Date 28.09.2021	Scale 1:50, 1:100 1:200
Title Existing & Proposed Plans, Elevations & Sections		Paper A2 Drwg No PENYDYFFRYN 45 01