


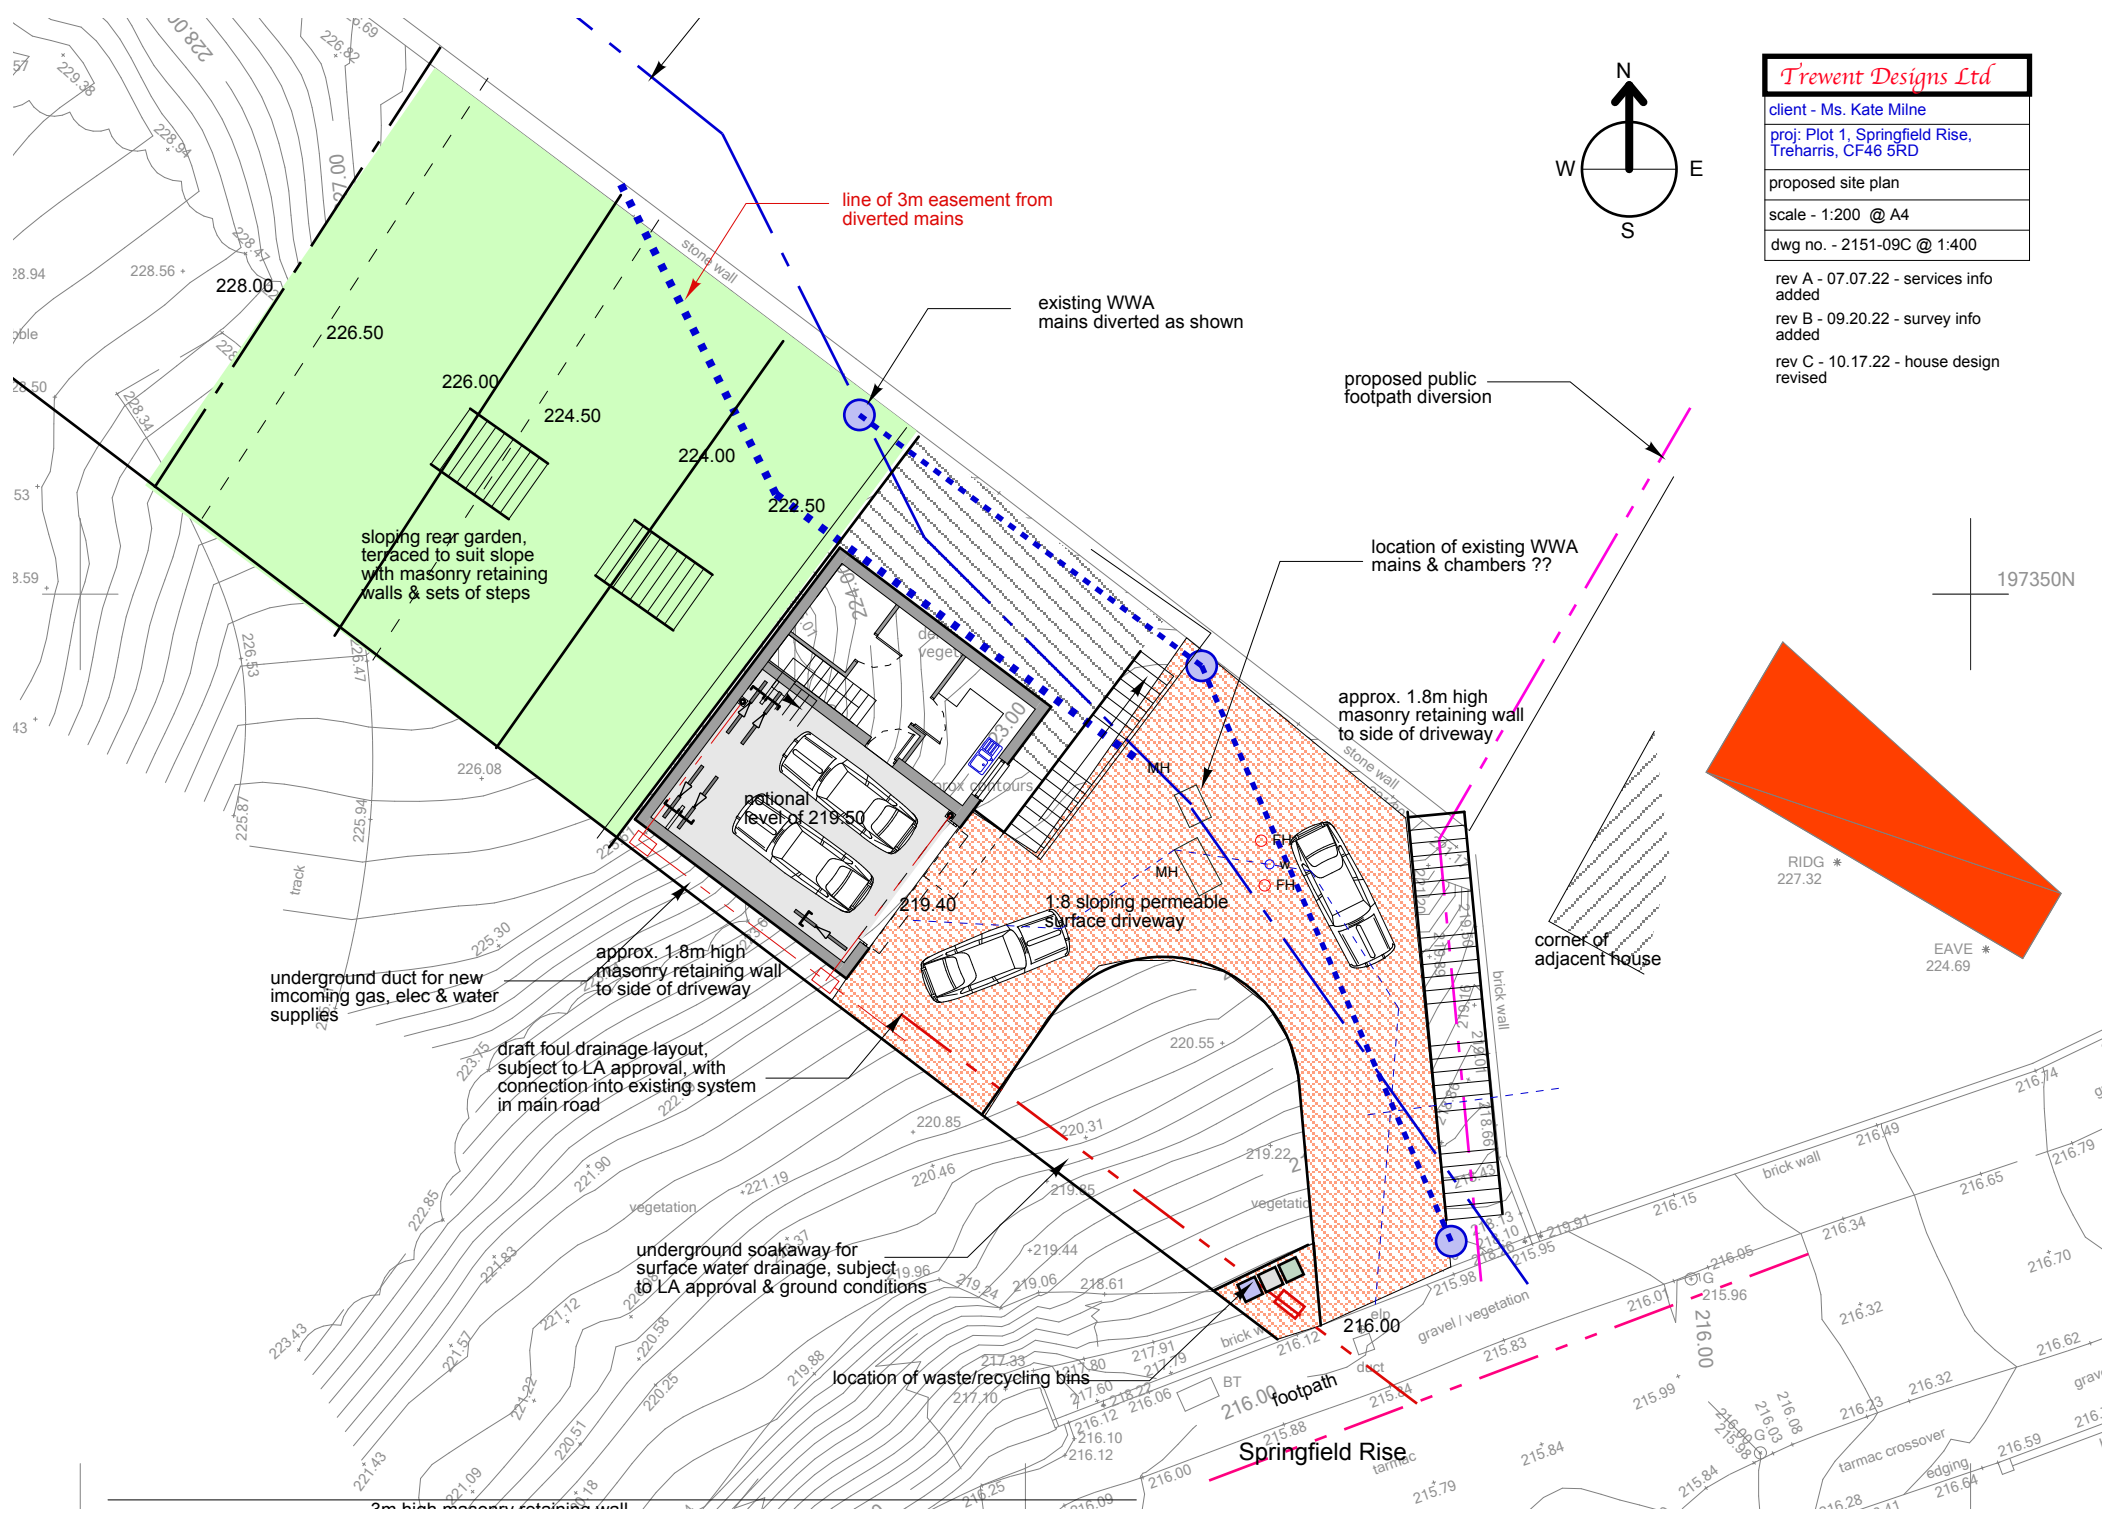

Trewent Designs Ltd

client - Ms. Kate Milne

proj: Plot 1, Springfield Rise,
Treharris, CF46 5RD

proposed site plan

scale - 1:200 @ A4

dwg no. - 2151-09C @ 1:400

rev A - 07.07.22 - services info
added

rev B - 09.20.22 - survey info added

rev C - 10.17.22 - house design
revised