
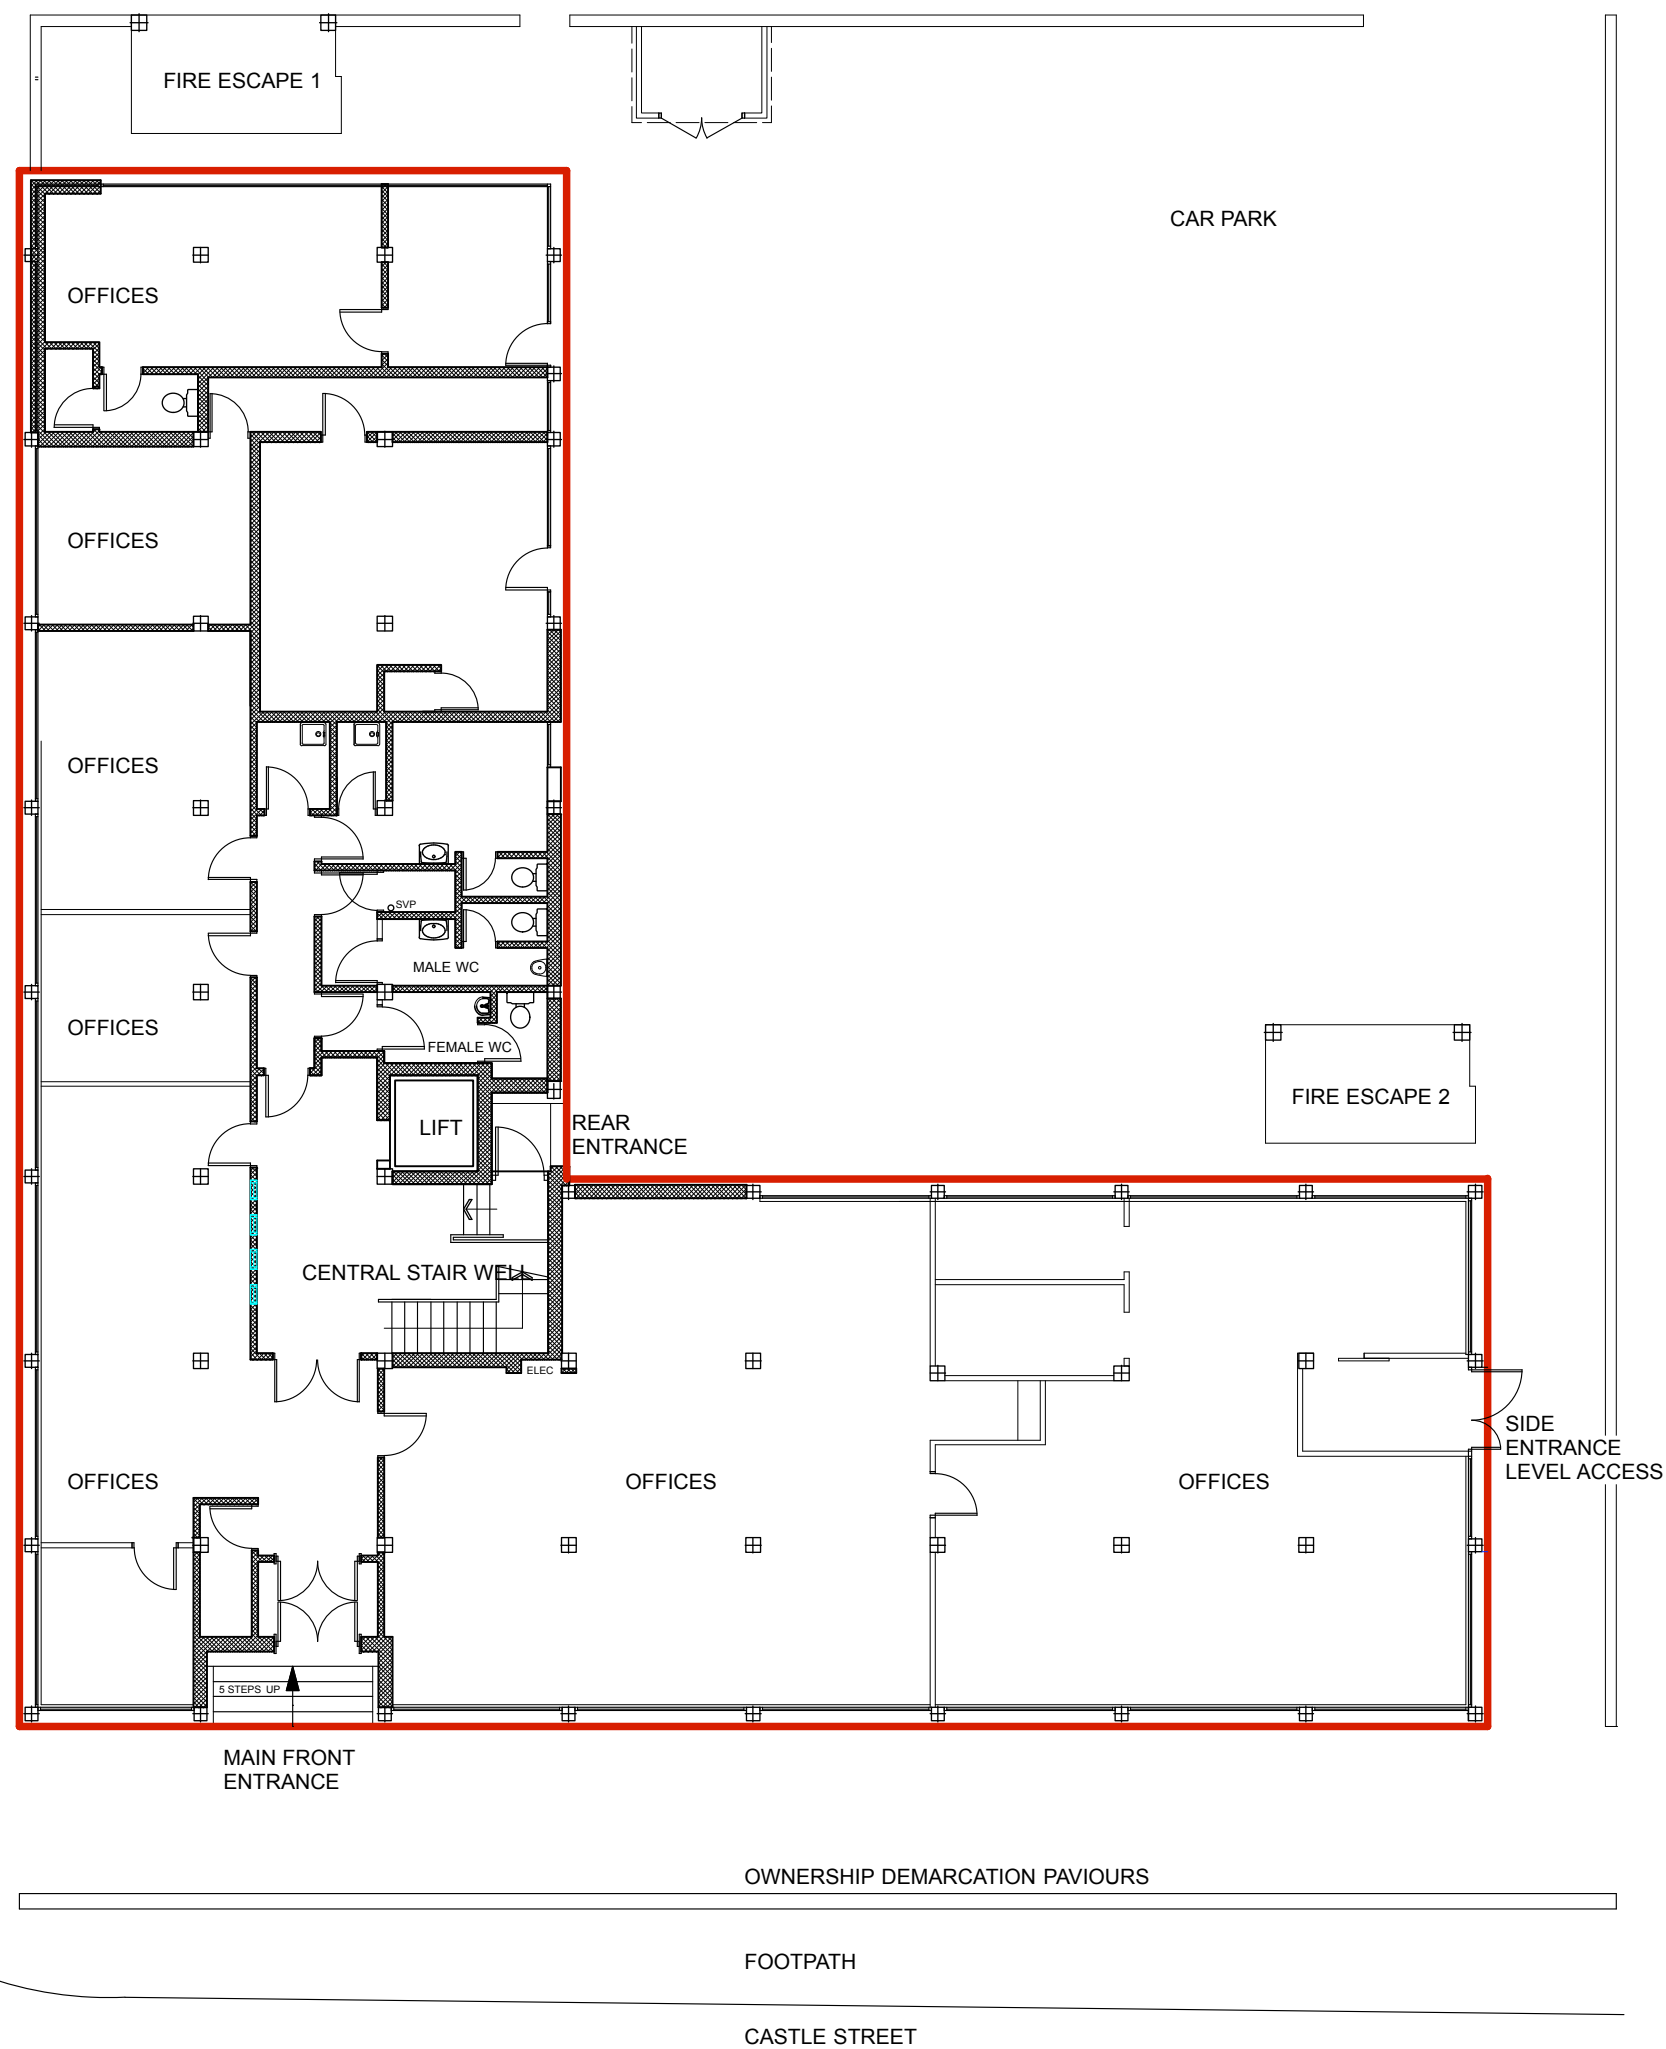


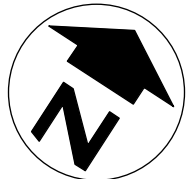

SURVEY - GROUND FLOOR PLAN

SCALE BAR 1:150
0m 1 2 3 4 5 6m

DRAWING STATUS
PLANNING DRAWING

This drawing, the works and contents depicted are the copyright of ADJ Architects and may not be reproduced or made use of, either directly or indirectly, without express written consent.

Do not scale off this drawing.

All heights, levels, sizes and dimensions to be checked on site before any work is put to hand.

ADJ
Architects

Hopside, Eardham, Torquay Devon, PL12 1AA
andy@adjarchitects.co.uk phone : 077 969 32398

Client
Waxport Ltd

Project
GOVERNMENT BUILDING, CASTLE STREET, MERTHYR TYDFIL

Drawing Title
SURVEY : GROUND FLOOR

CAD Ref	Drawn
9055	ADJ

Date	Scale
July 20	1:150 @ A3

Project No.	Drawing No.	Revision
9055	08	-