




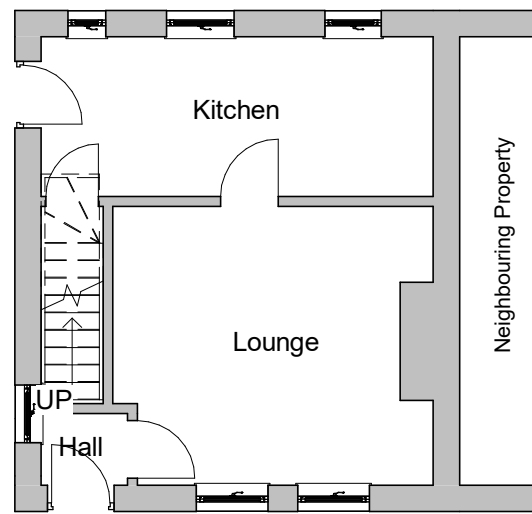


Existing Ground Floor
1 : 100

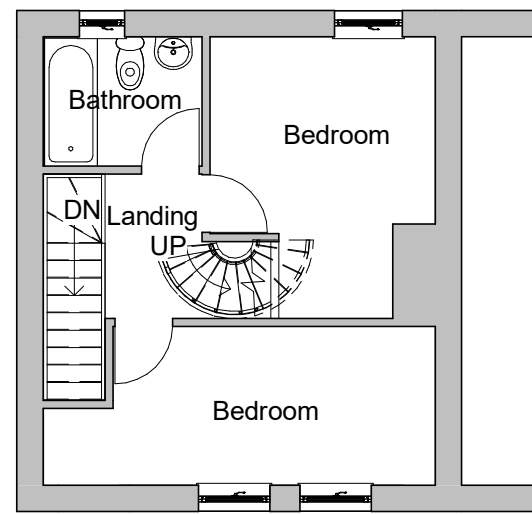


Existing First Floor
1 : 100

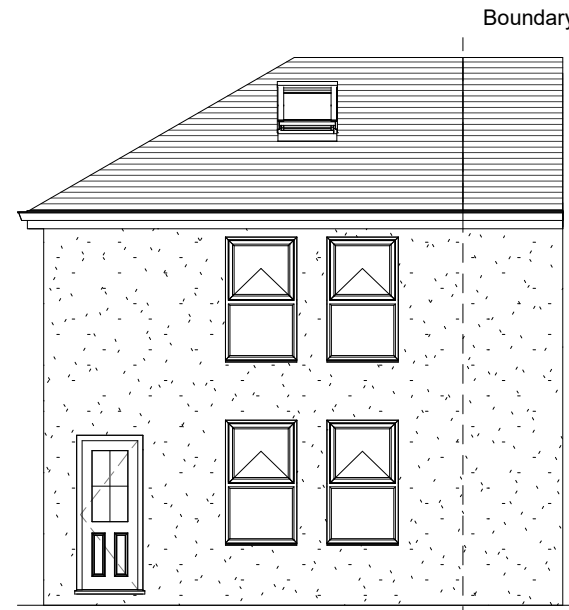


Existing Front Elevation
1 : 100

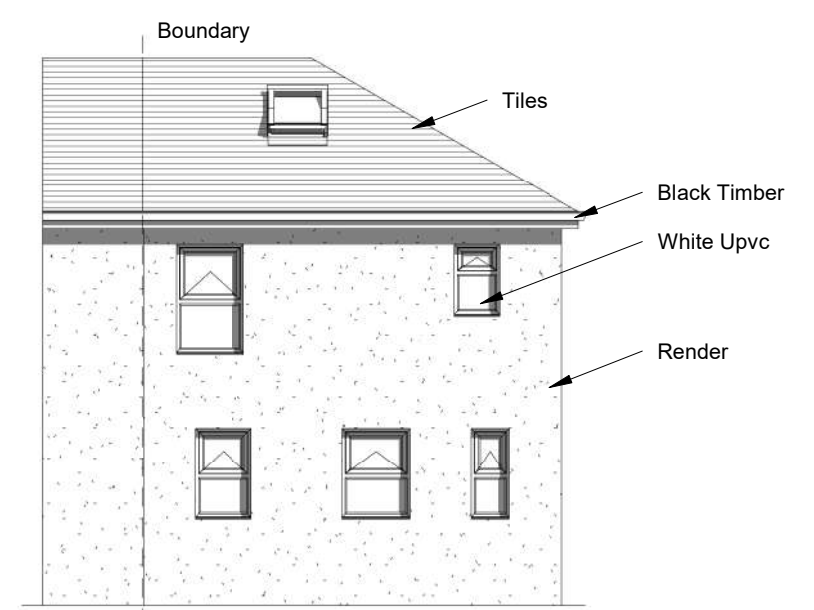


Existing Rear Elevation
1 : 100

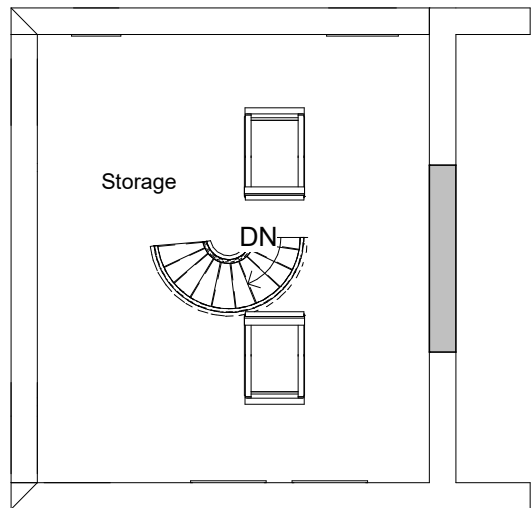


Existing Attic
1 : 100

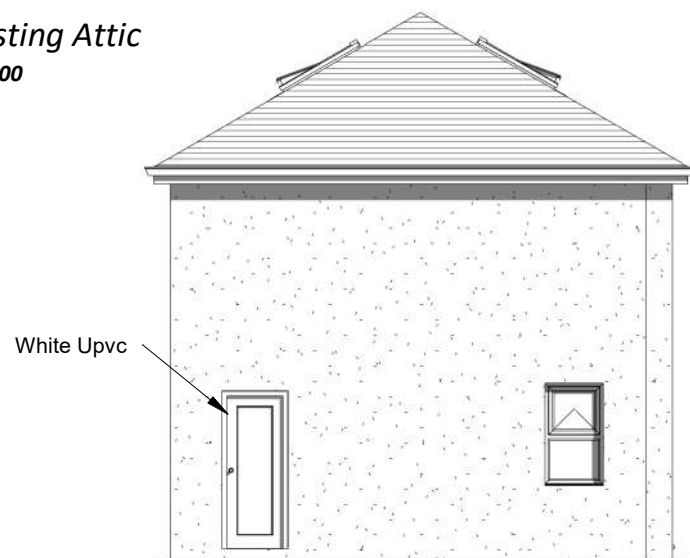

Existing Side 1 Elevation
1 : 100

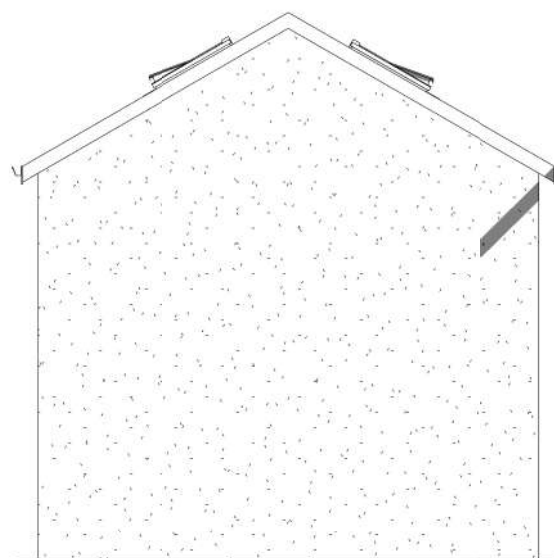

Existing Side 2 Elevation
1 : 100

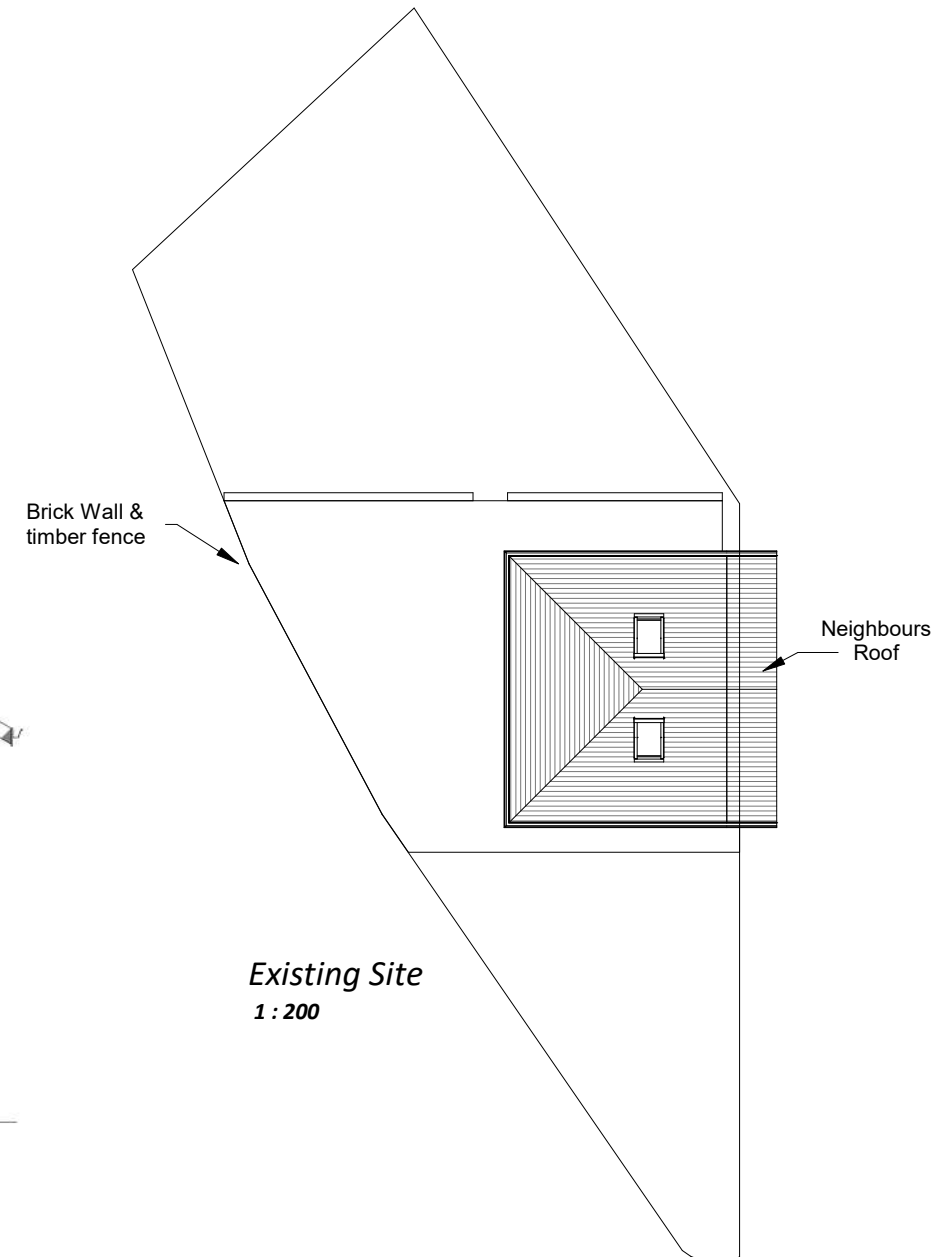

Existing Site
1 : 200

INDIGO DESIGN (Part of 3dcadwales Ltd) 5 Ashlea Drive, Merthyr Tydfil, CF47 0NY Tele 01685 385746 Mob - 07940913216 Email: enquiries@indigo-3d-design.co.uk

This Drawing is Copyright, Dimensions to be checked on site and not scaled from this drawing



PURPOSE OF ISSUE
Planning Approval

DRWAING NUMBER
02027070-01

PROJECT
Two Storey extension to side and single storey extension to rear

SHEET
Existing Plans and Elevations


Address
48 First Ave, Galon Uchaf, Merthyr Tydfil CF47 9UH

Checked by
SH


Drawn by
JH

Scale (@ A3)
As indicated

Rev No	Description	Date
A	Issue	07/07/2020

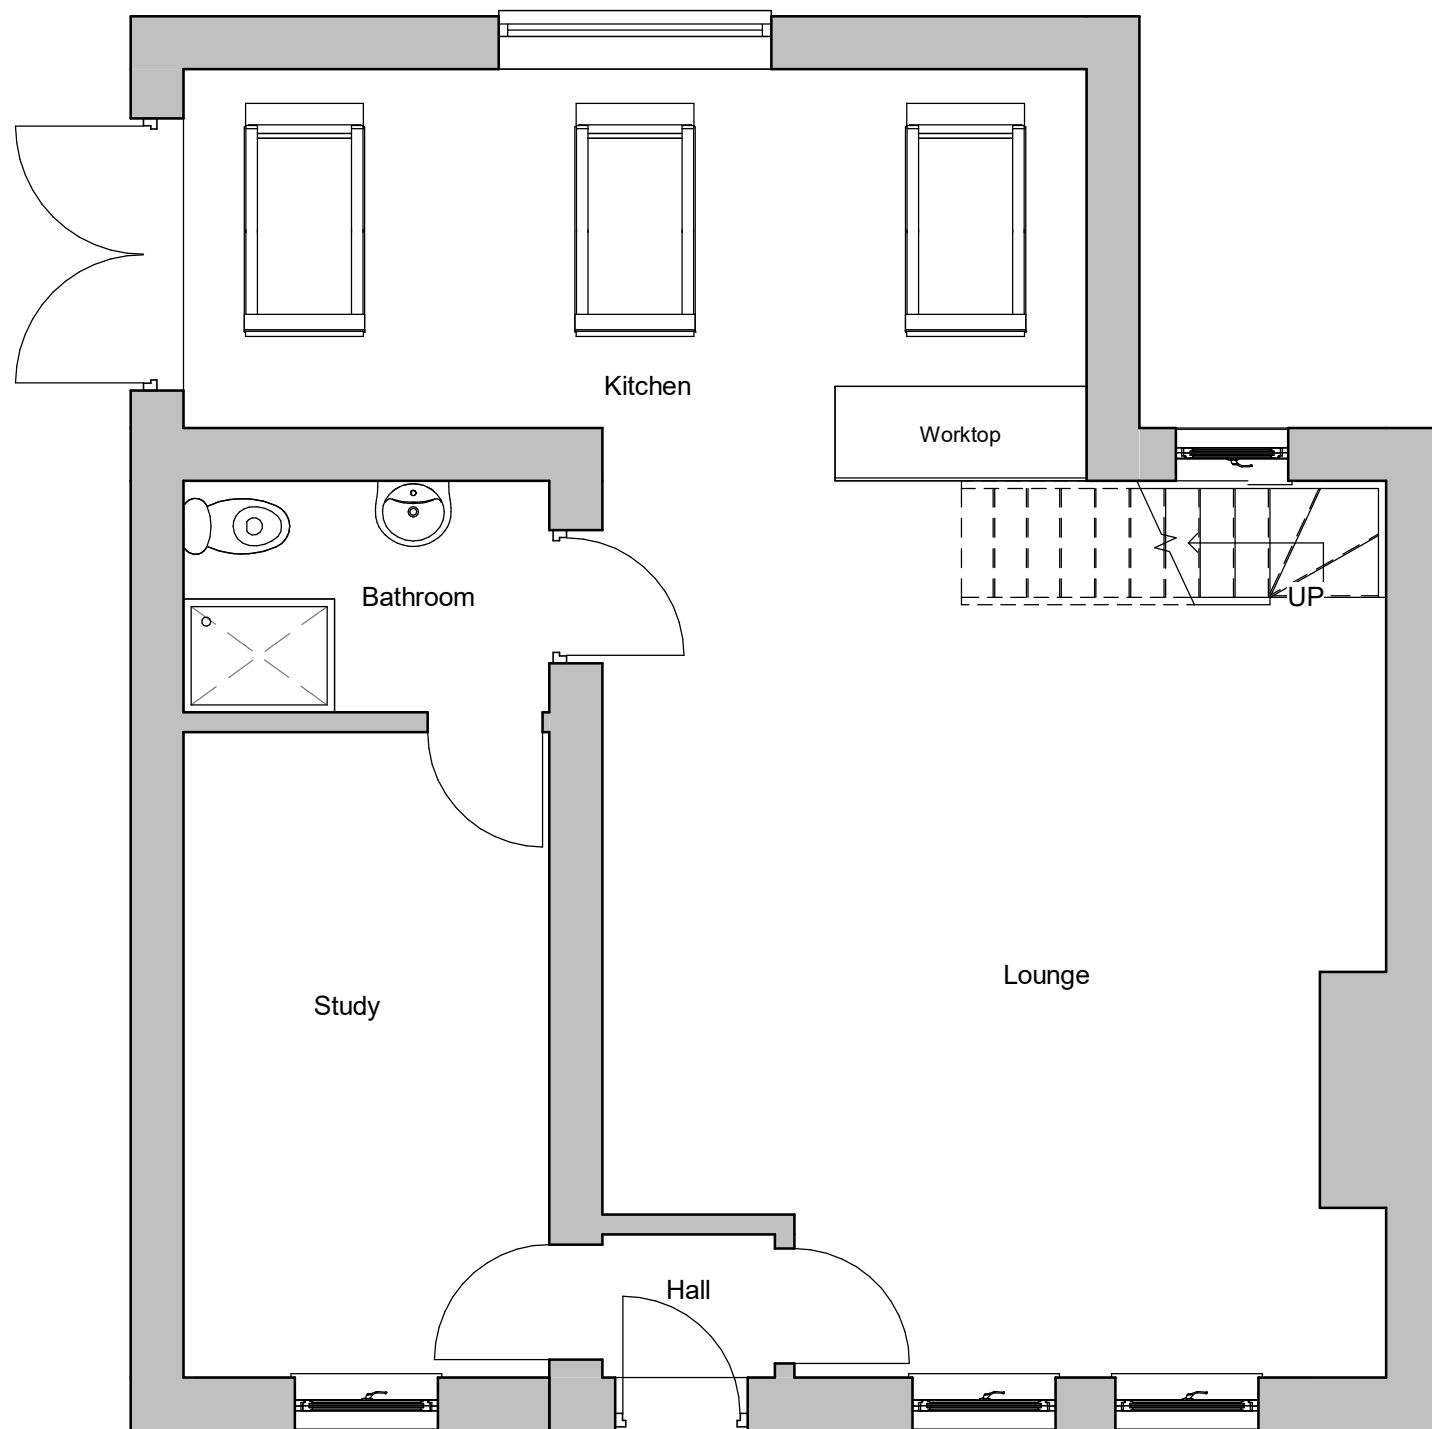

Proposed Ground Floor
1 : 50

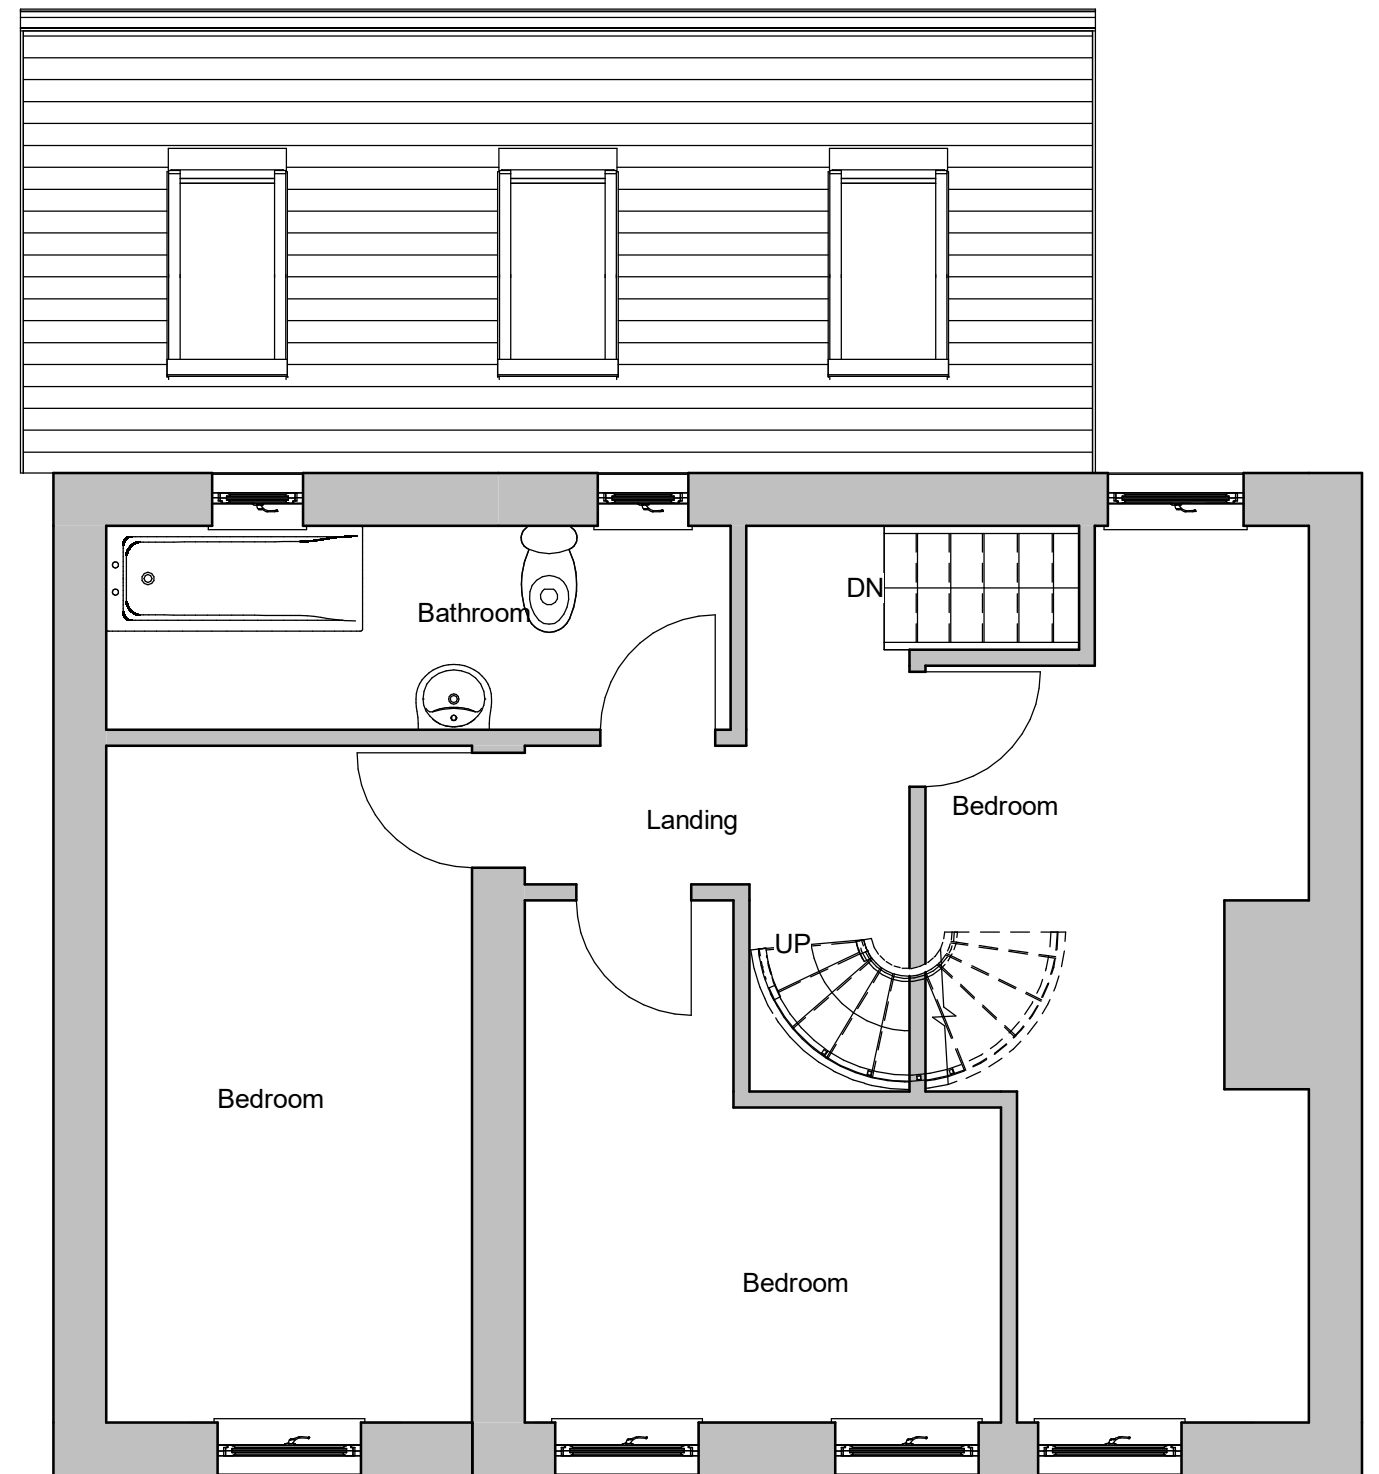


Proposed First Floor
1 : 50


PRC Two Storey extension to side and single storey extension to rear		SHEET Proposed Plans		
INDIGO DESIGN (Part of 3dcadwales Ltd) 5 Ashlea Drive, Merthyr Tydfil, CF47 0NY Tele 01685 385746 Mob - 07940913216 Email: enquiries@indigo-3d-design.co.uk		Address 48 First Ave, Galon Uchaf, Merthyr Tydfil CF47 9UH		
This Drawing is Copyright, Dimensions to be checked on site and not scaled from this drawing		Checked by SH	Drawn by JH	Scale (@ A3) 1 : 50
		Rev No A	Description Issue	Date 07/07/2020
PURPOSE OF ISSUE	DRWAING NUMBER			
Planning Approval	02027070-02			




Proposed Front Elevation
1 : 100

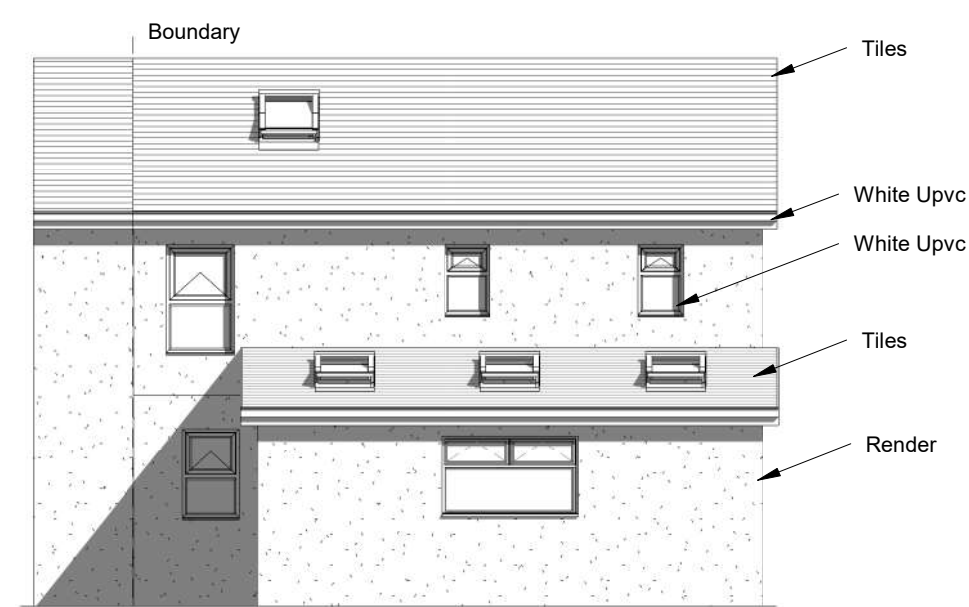


Proposed Rear Elevation
1 : 100

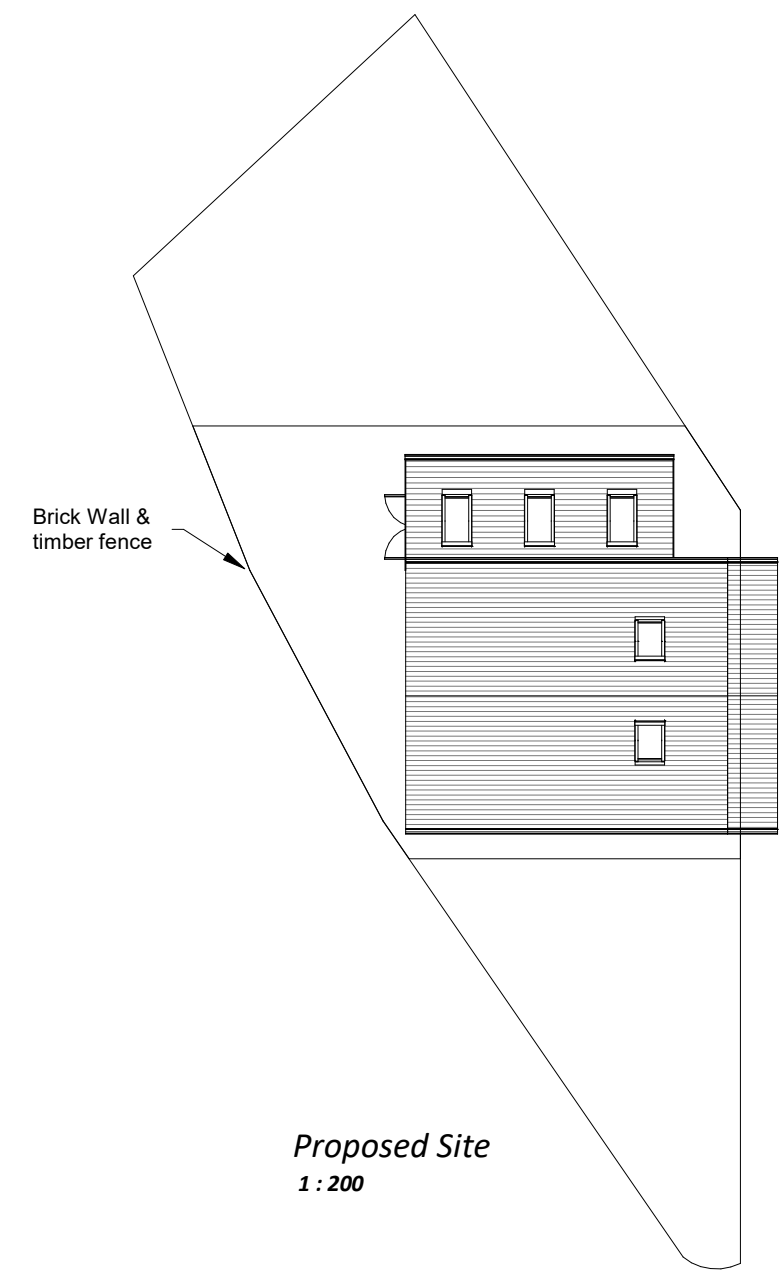


Proposed Site
1 : 200

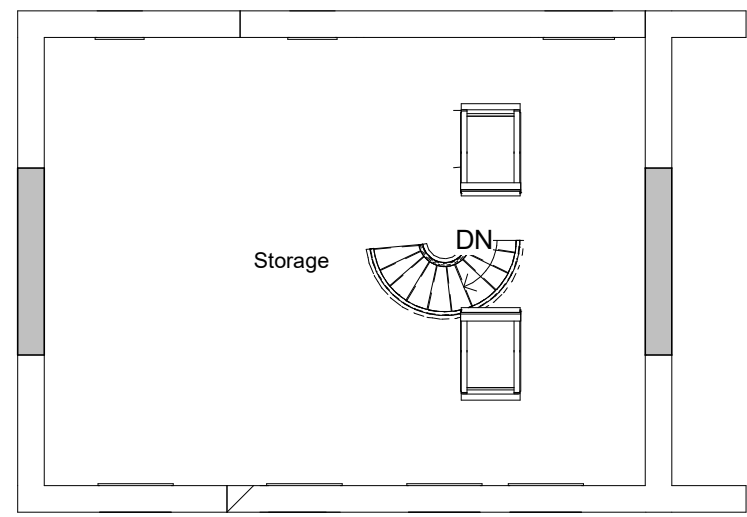

Proposed Attic
1 : 100

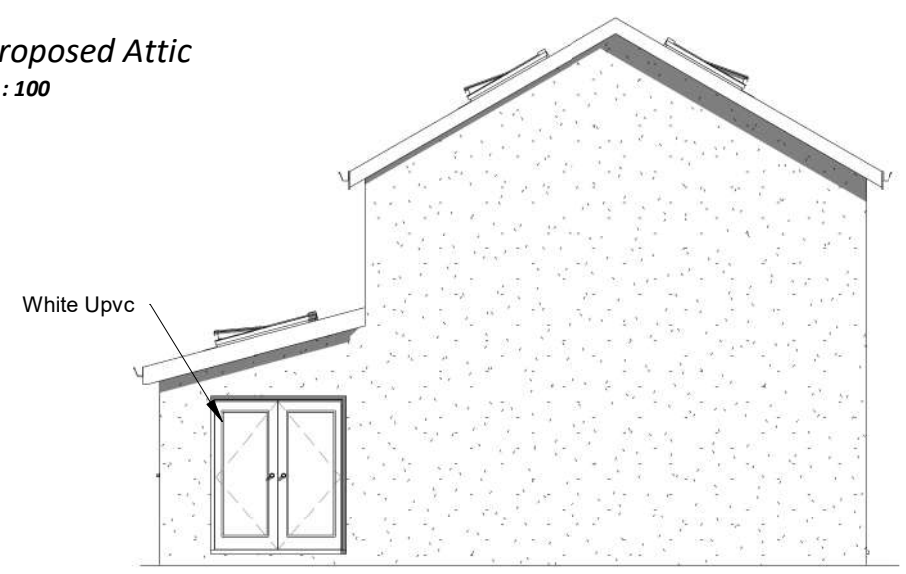

Proposed Side 1 Elevation
1 : 100

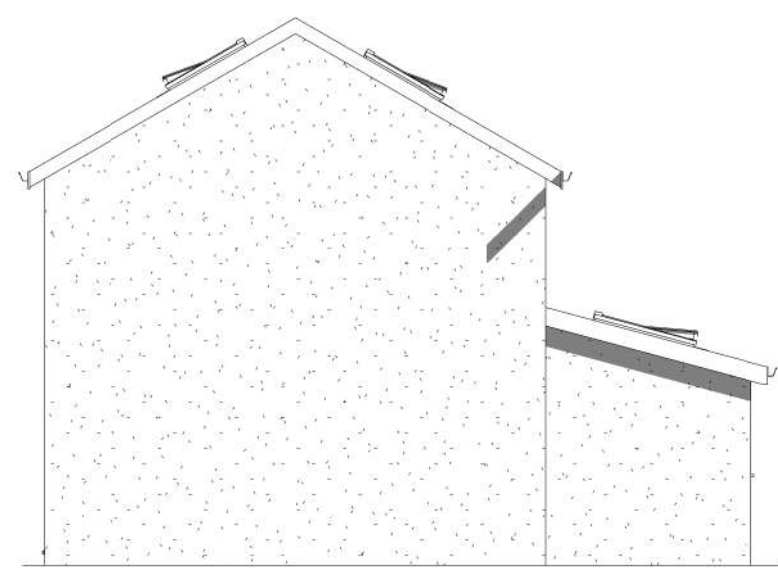


Proposed Side 2 Elevation
1 : 100


INDIGO DESIGN (Part of 3dcadwales Ltd) 5 Ashlea Drive, Merthyr Tydfil, CF47 0NY Tele 01685 385746 Mob - 07940913216 Email: enquiries@indigo-3d-design.co.uk		
This Drawing is Copyright, Dimensions to be checked on site and not scaled from this drawing		
PURPOSE OF ISSUE		DRWAING NUMBER
Planning Approval		02027070-03
PROJECT Two Storey extension to side and single storey extension to rear		
SHEET Proposed Elevations		
Address 48 First Ave, Galon Uchaf, Merthyr Tydfil CF47 9UH		
Checked by SH		Drawn by JH
		Scale (@ A3) As indicated
Rev No	Description	Date
A	Issue	07/07/2020



Proposed Front Illustration

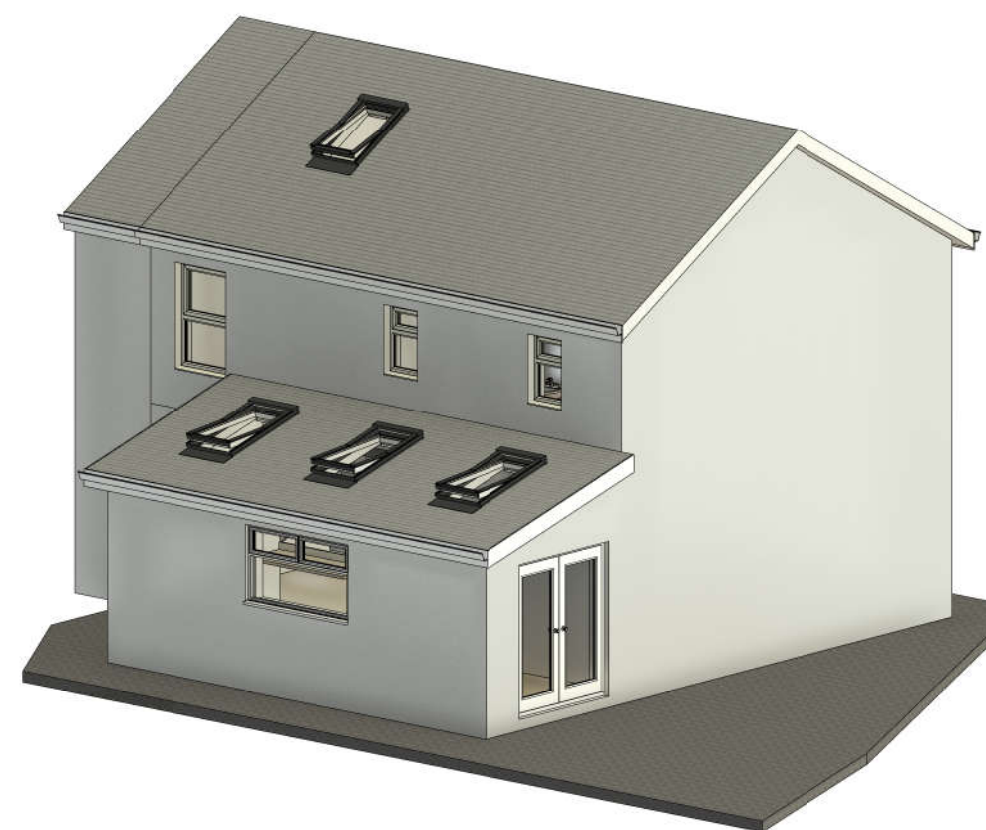

Proposed Side Illustration

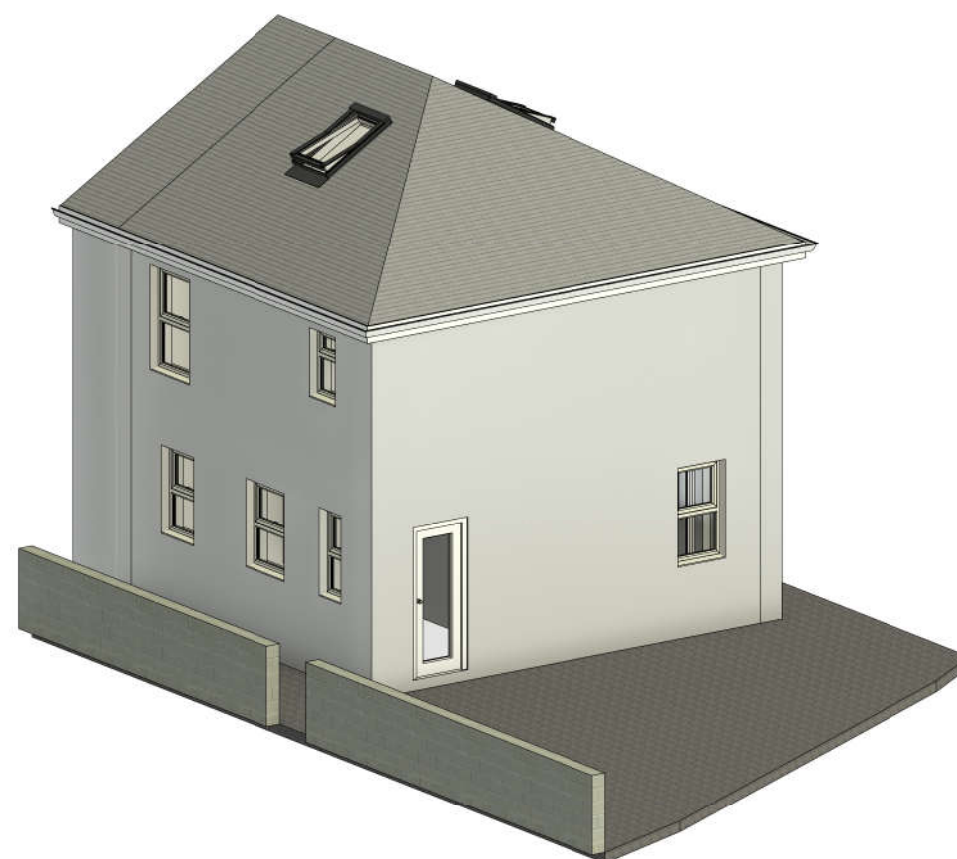

Existing Illustration

PRCTwo Storey extension to side and single storey extension to rear		SHEET Illustrations		
INDIGO DESIGN (Part of 3dcadwales Ltd) 5 Ashlea Drive, Merthyr Tydfil, CF47 0NY Tele 01685 385746 Mob - 07940913216 Email: enquiries@indigo-3d-design.co.uk		Address 48 First Ave, Galon Uchaf, Merthyr Tydfil CF47 9UH		
This Drawing is Copyright, Dimensions to be checked on site and not scaled from this drawing		Checked by SH	Drawn by JH	Scale (@ A3)
		Rev No	Description	Date
PURPOSE OF ISSUE Planning Approval	DRWAING NUMBER 02027070-04			