




Side Elevation

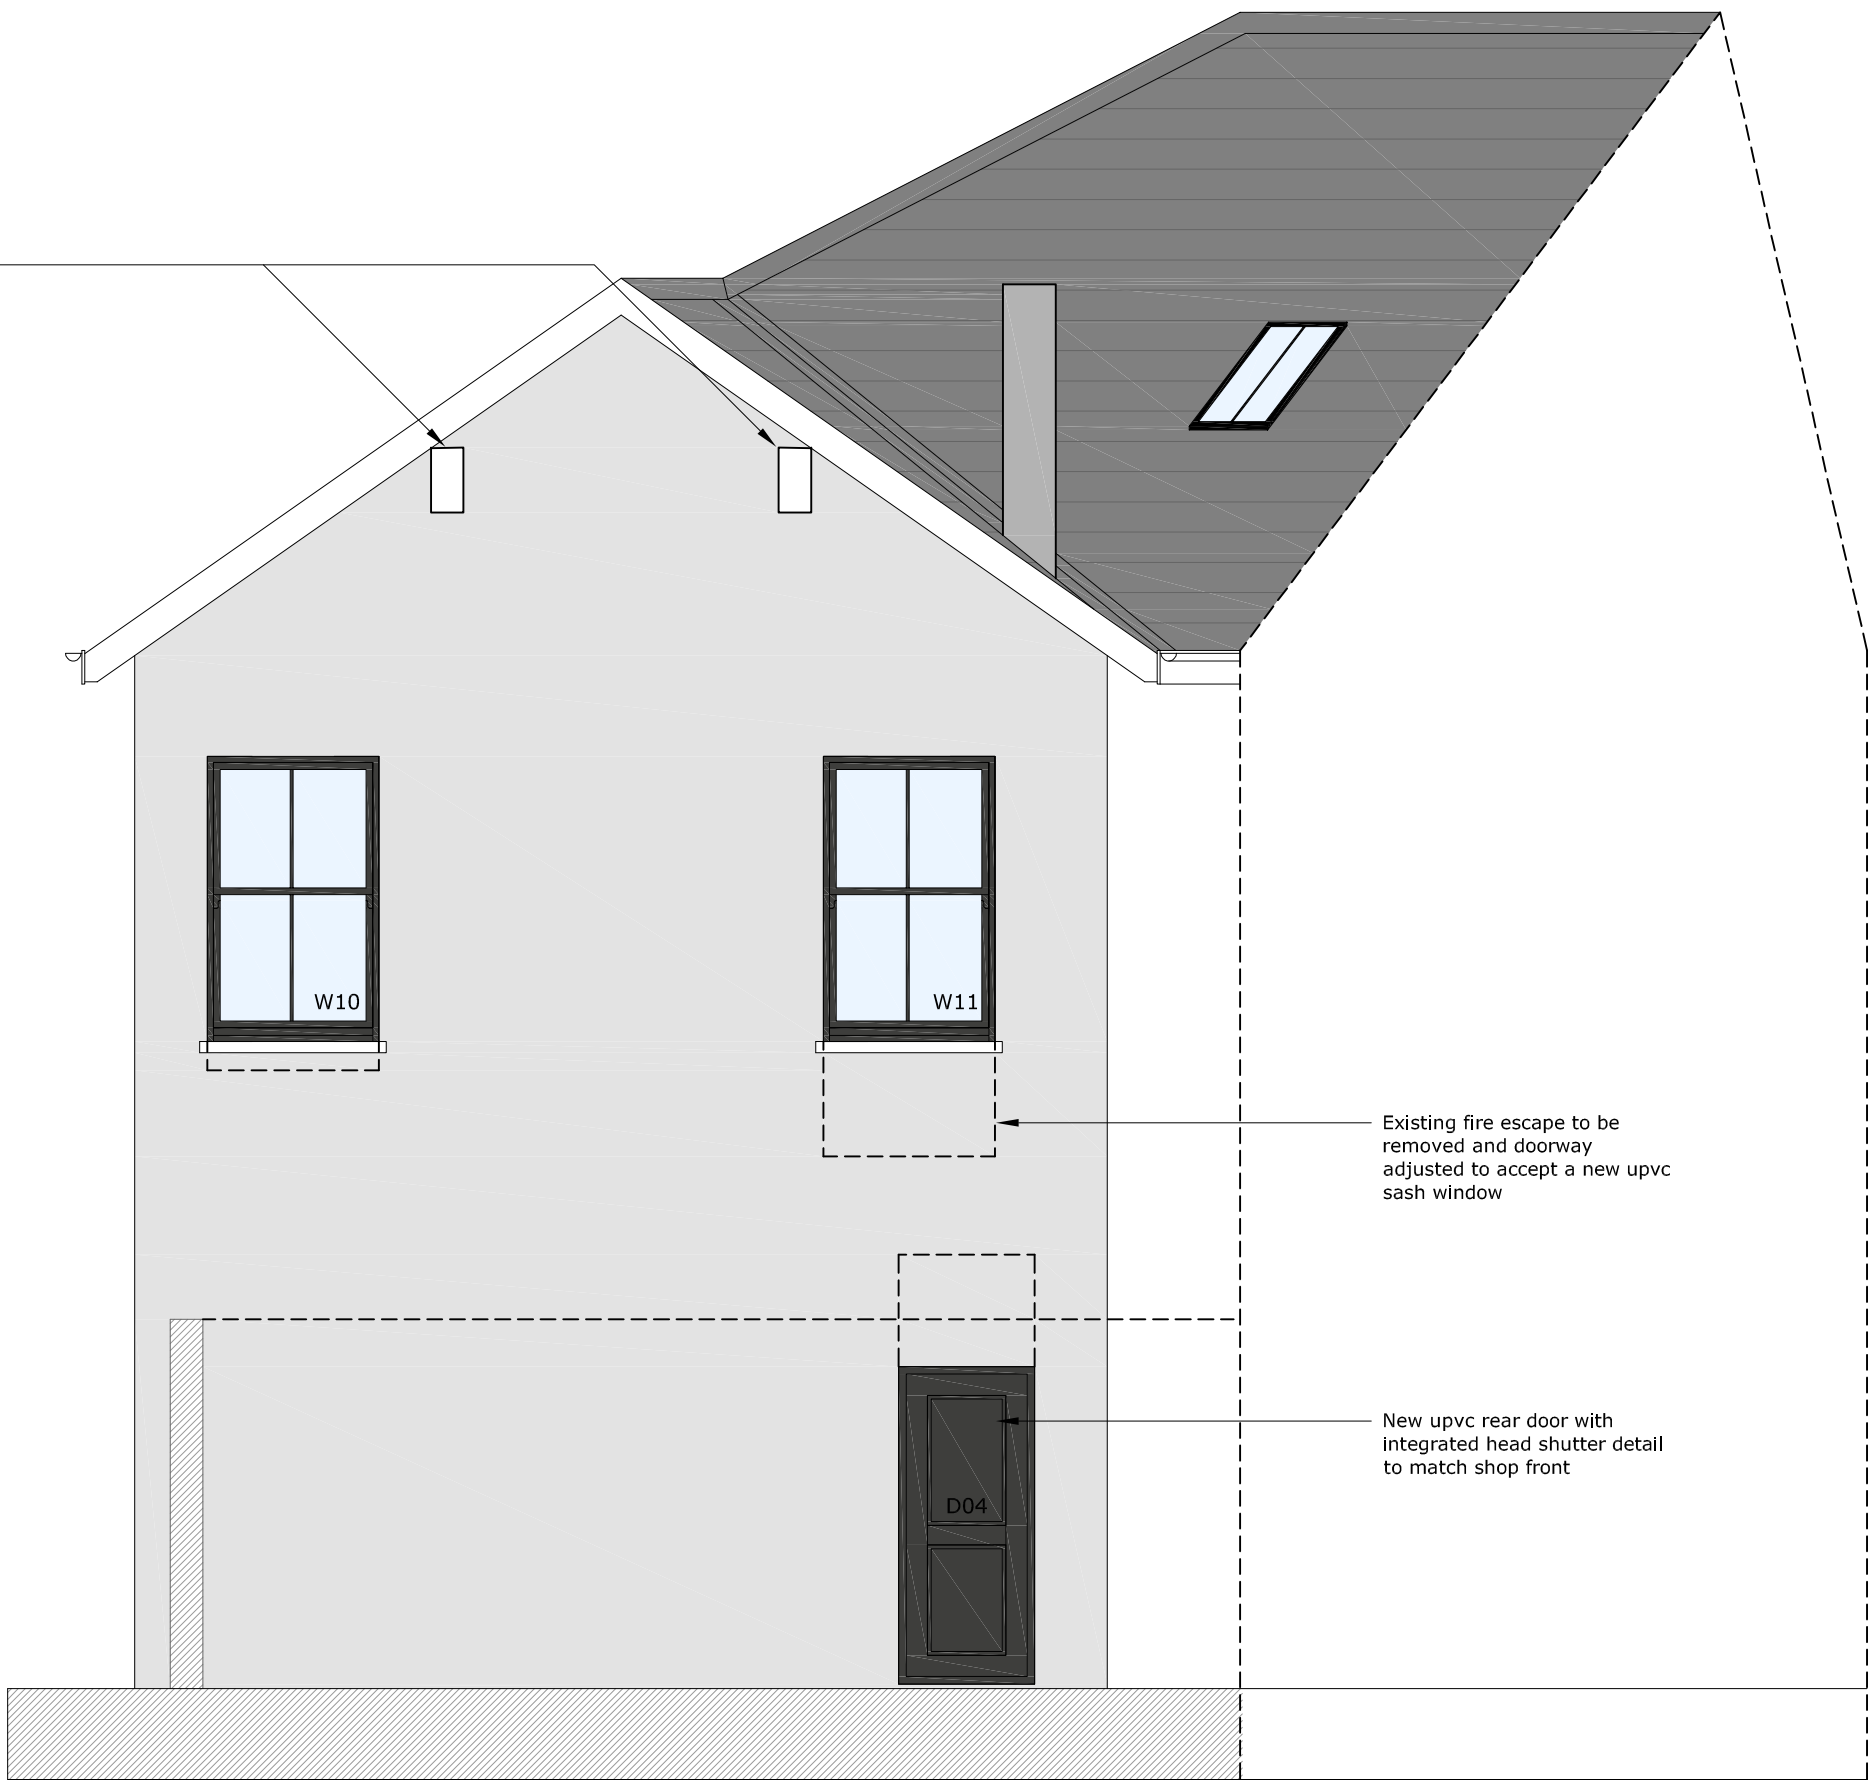

Rear Elevation



Front Elevation



Side Elevation

Issue B	12.09.21	Ecology Comments added to East elevation. Revised mechanical flue added in accordance with mechanical consultants information.
Issue A	24.07.21	Addition of North (Side) Elevation Addition of Window Schedule Notes
Issue	21.05.21	Planning Submission
		
Job:		Date: 20.04.21
Location:		Scale: 1:50@A1
Title:		Proposed Elevations
TEL + 07846 126350, E-MAIL + sam@westfieldarchitects.co.uk		302 - AL/9/06
2 Alexander Gate, Florio Penge, Cardiff, CF24 2SA.		