




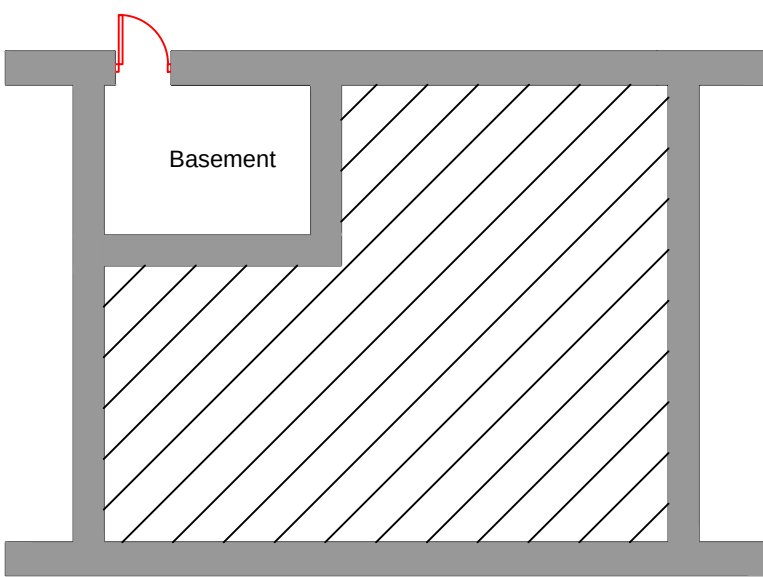


Existing Basement Plan  
Scale 1:100

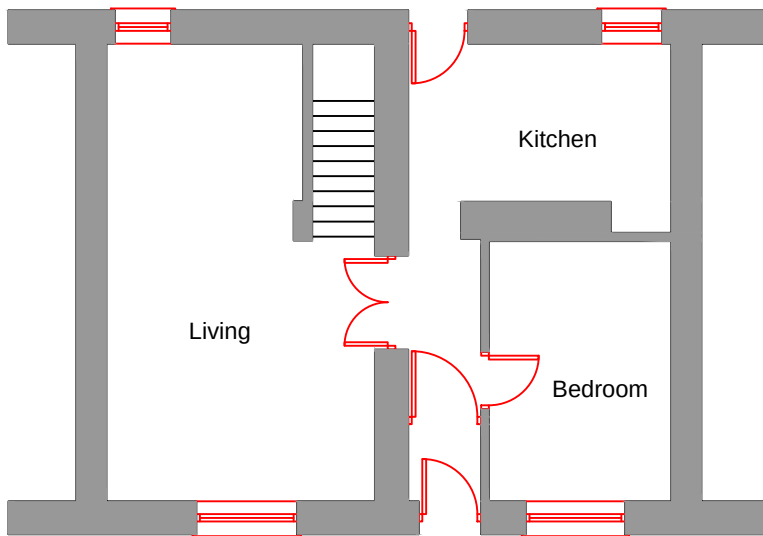

Existing GF Plan  
Scale 1:100

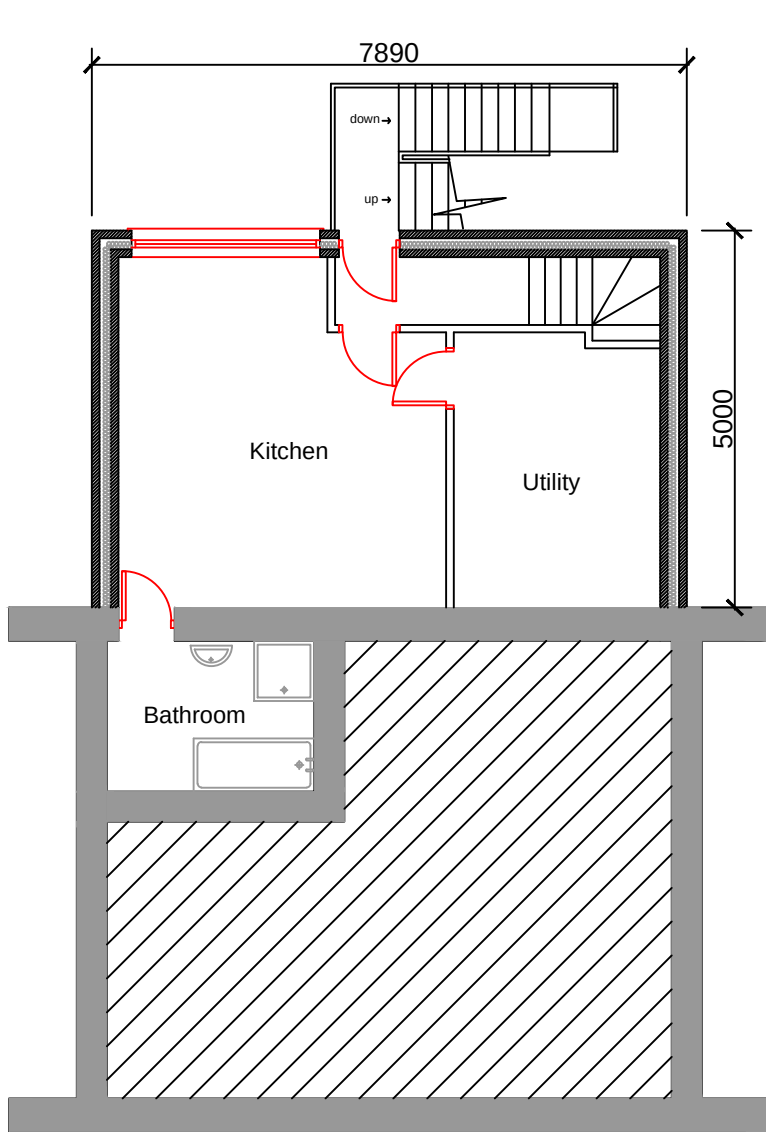


Proposed Basement Plan  
Scale 1:100

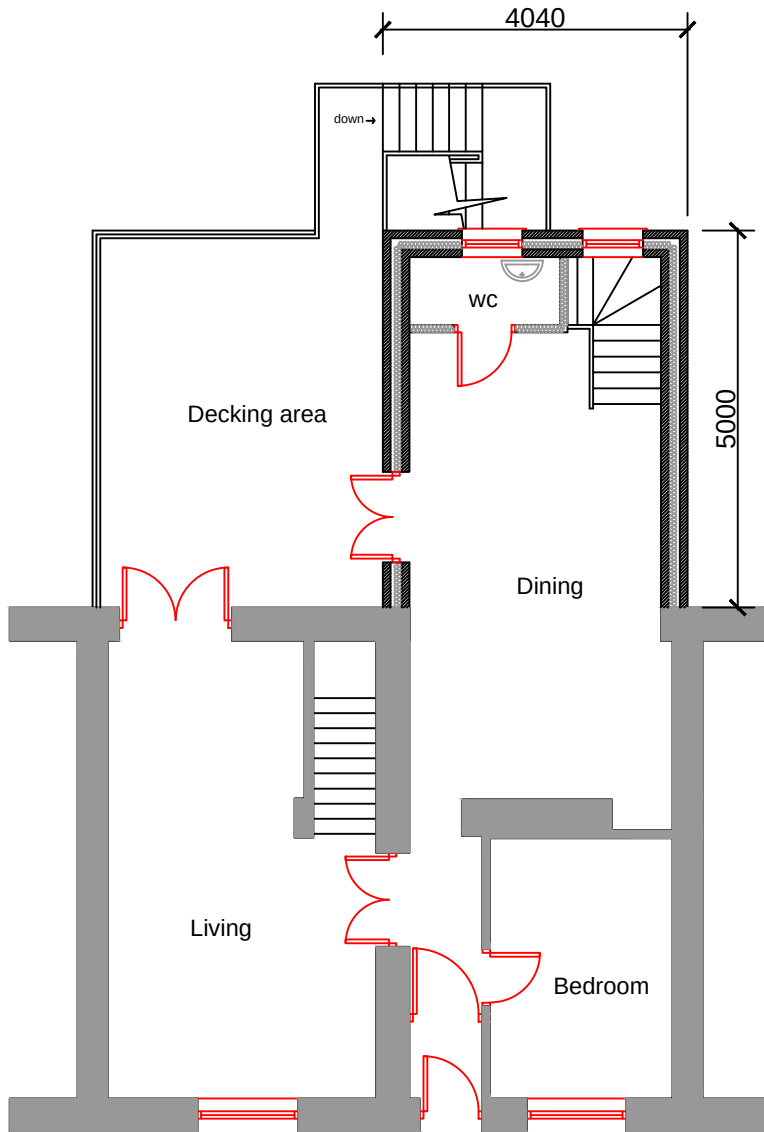


Proposed GF Plan  
Scale 1:100




Existing Site Plan  
Scale 1:200

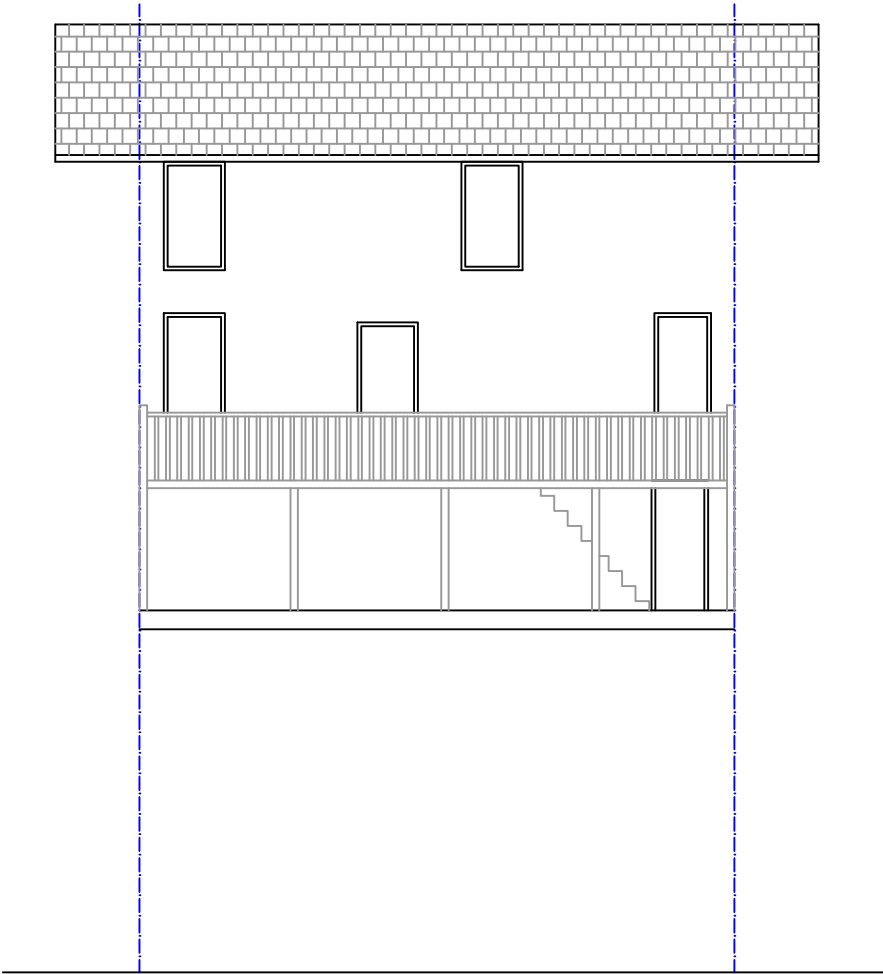

Existing Rear Elevation  
Scale 1:100

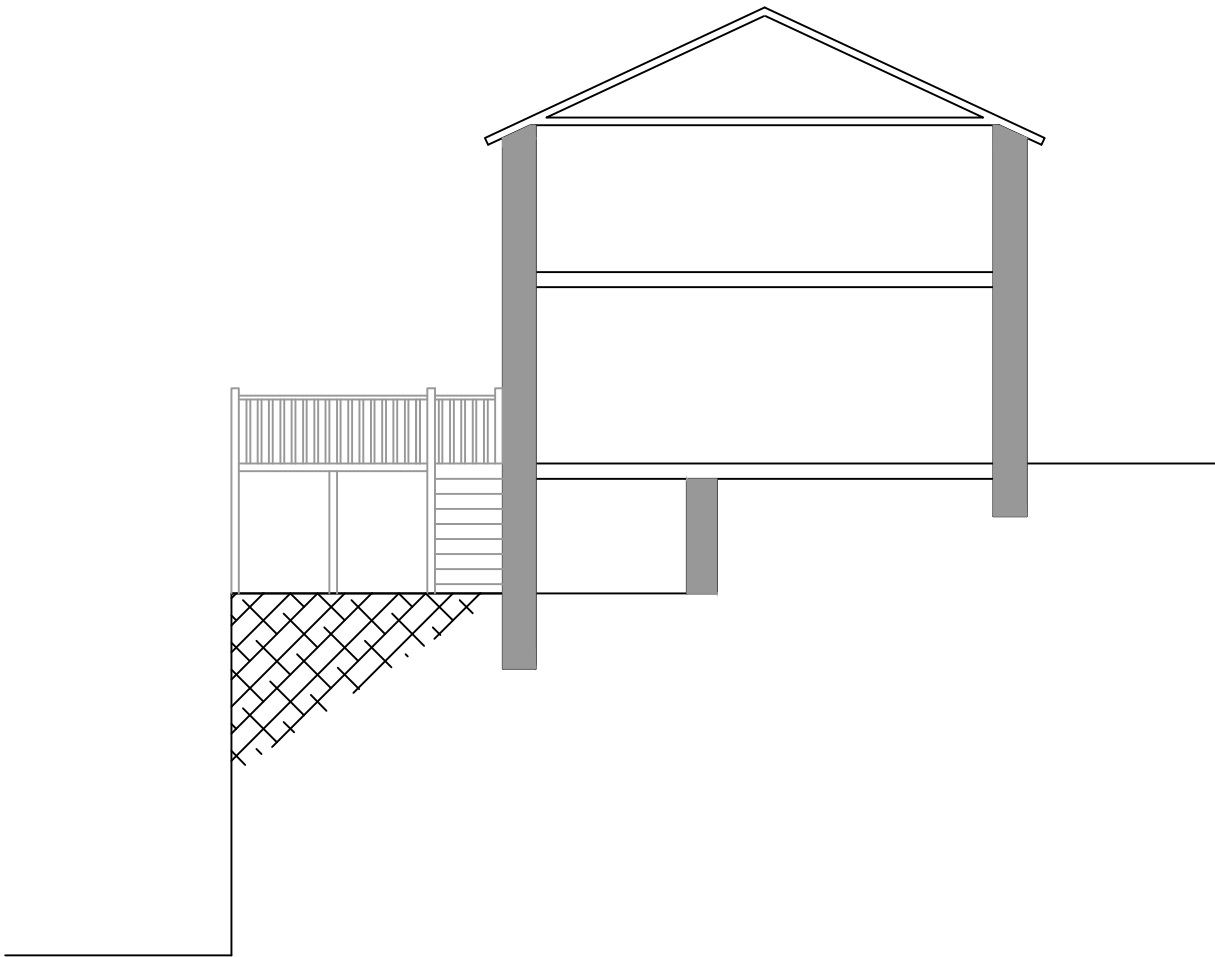


Existing Side Elevation  
Scale 1:100

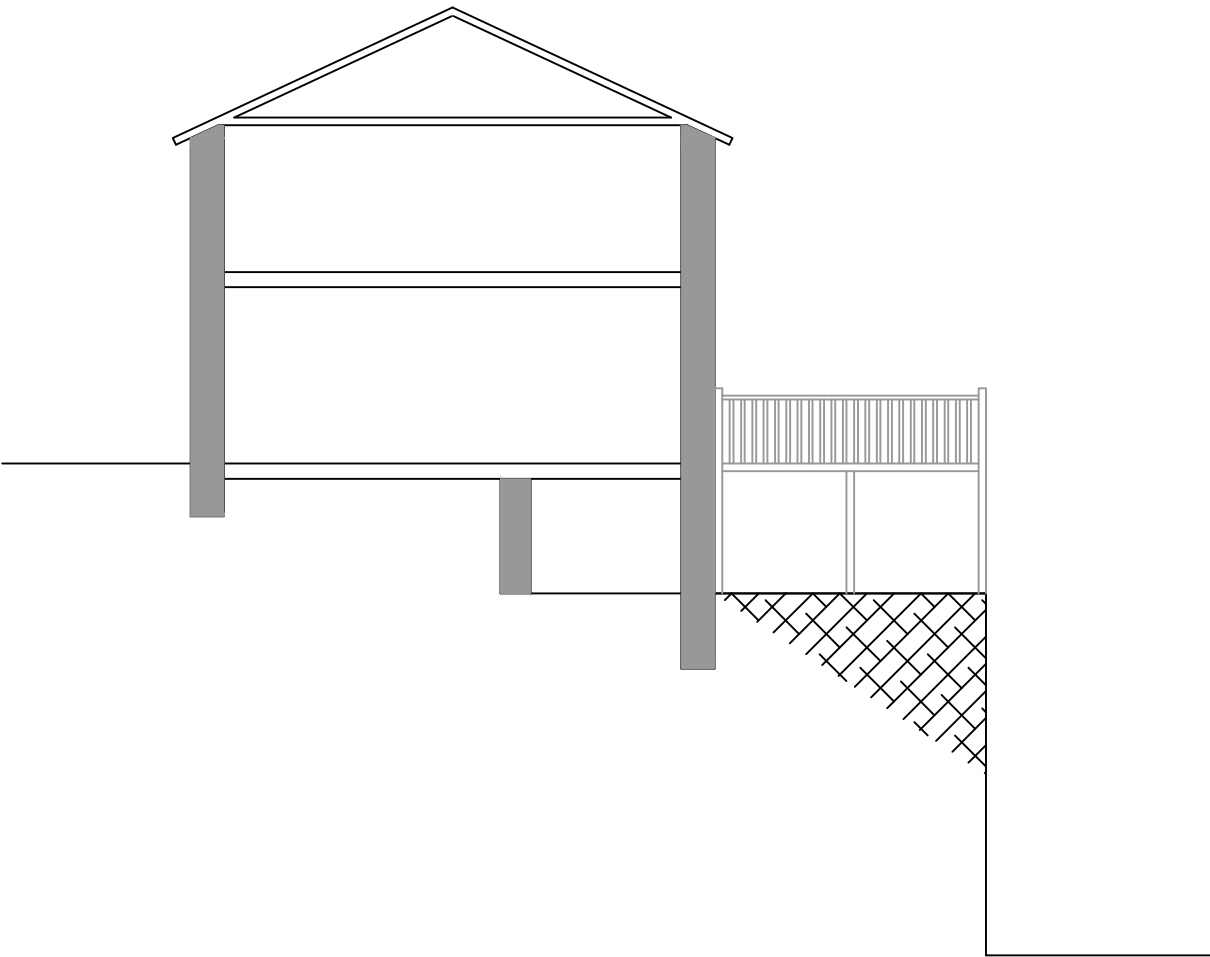


Existing Side Elevation  
Scale 1:100




Proposed Site Plan  
Scale 1:200

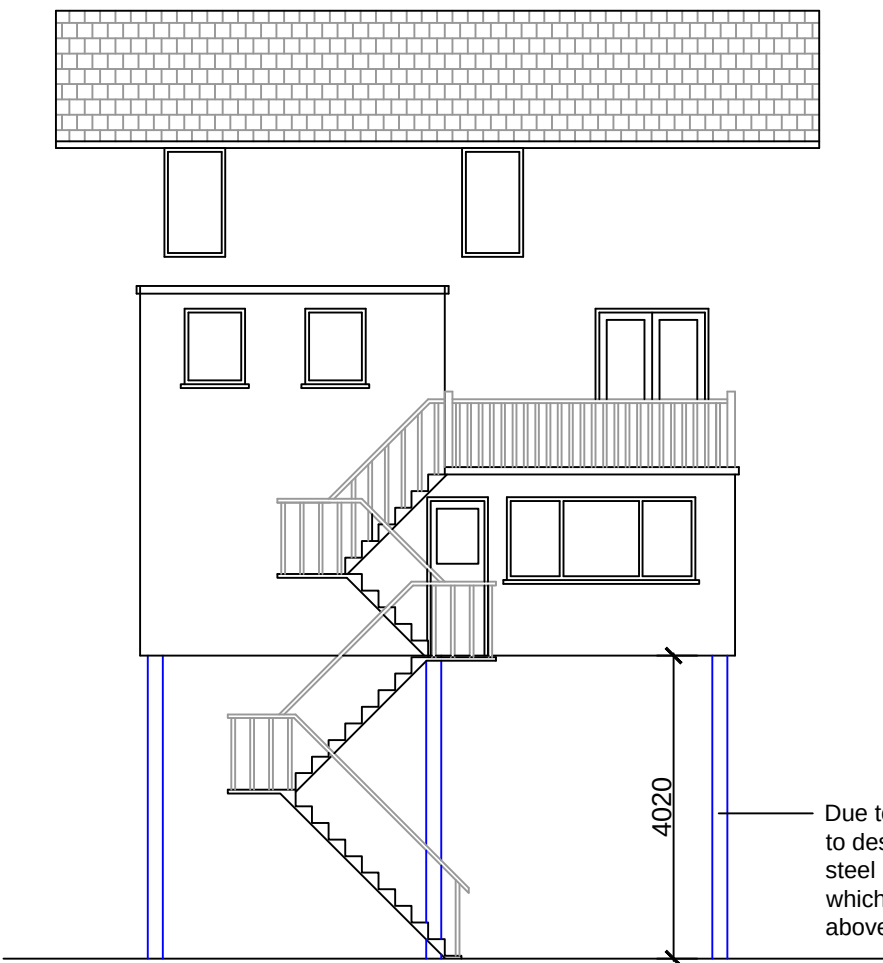

Proposed Rear Elevation  
Scale 1:100

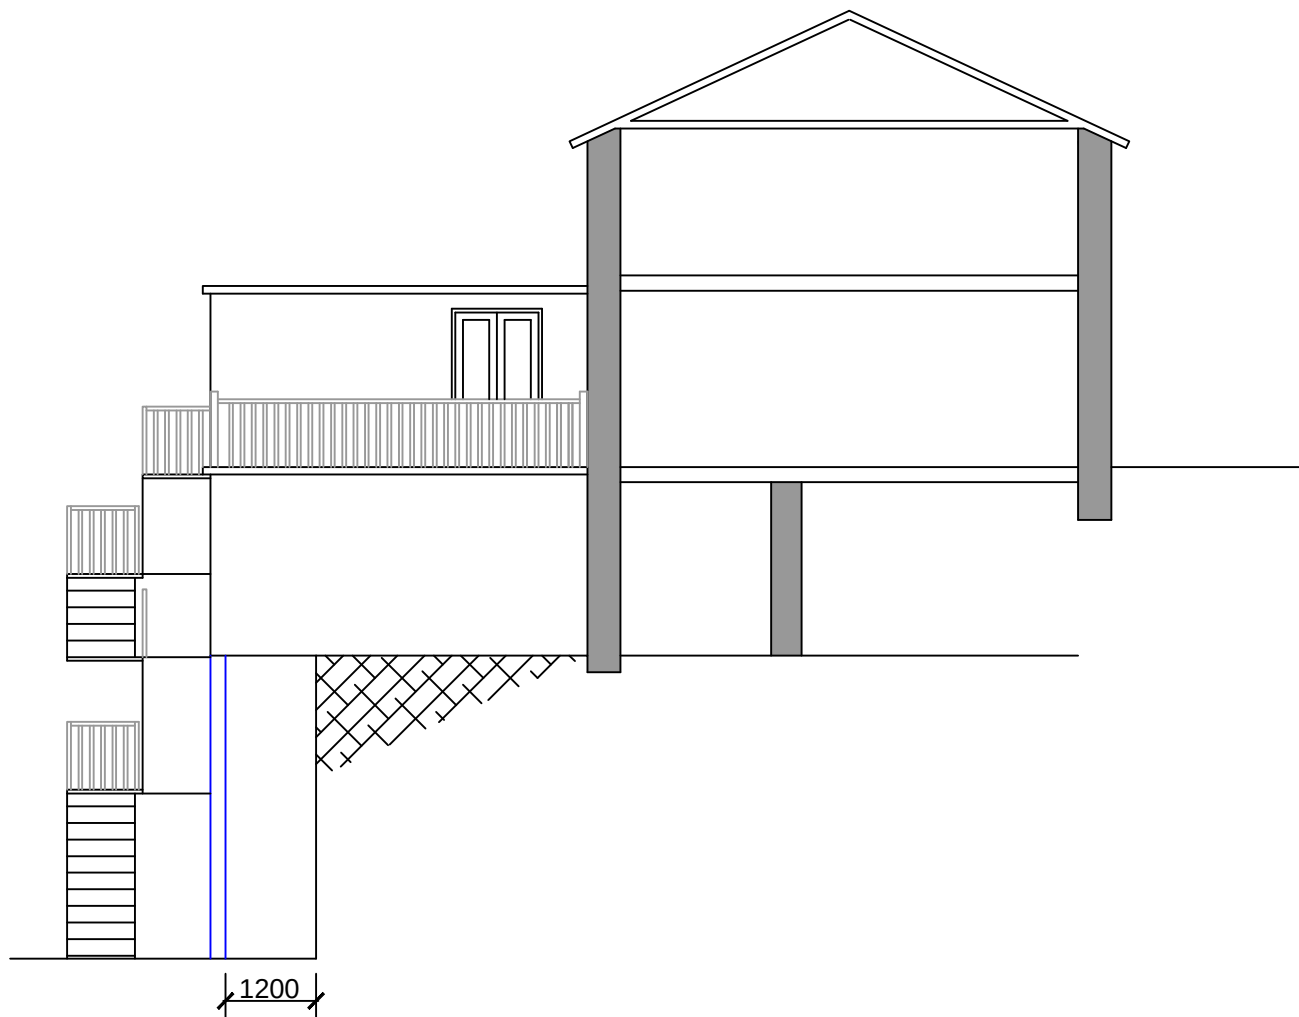

Proposed Side Elevation  
Scale 1:100

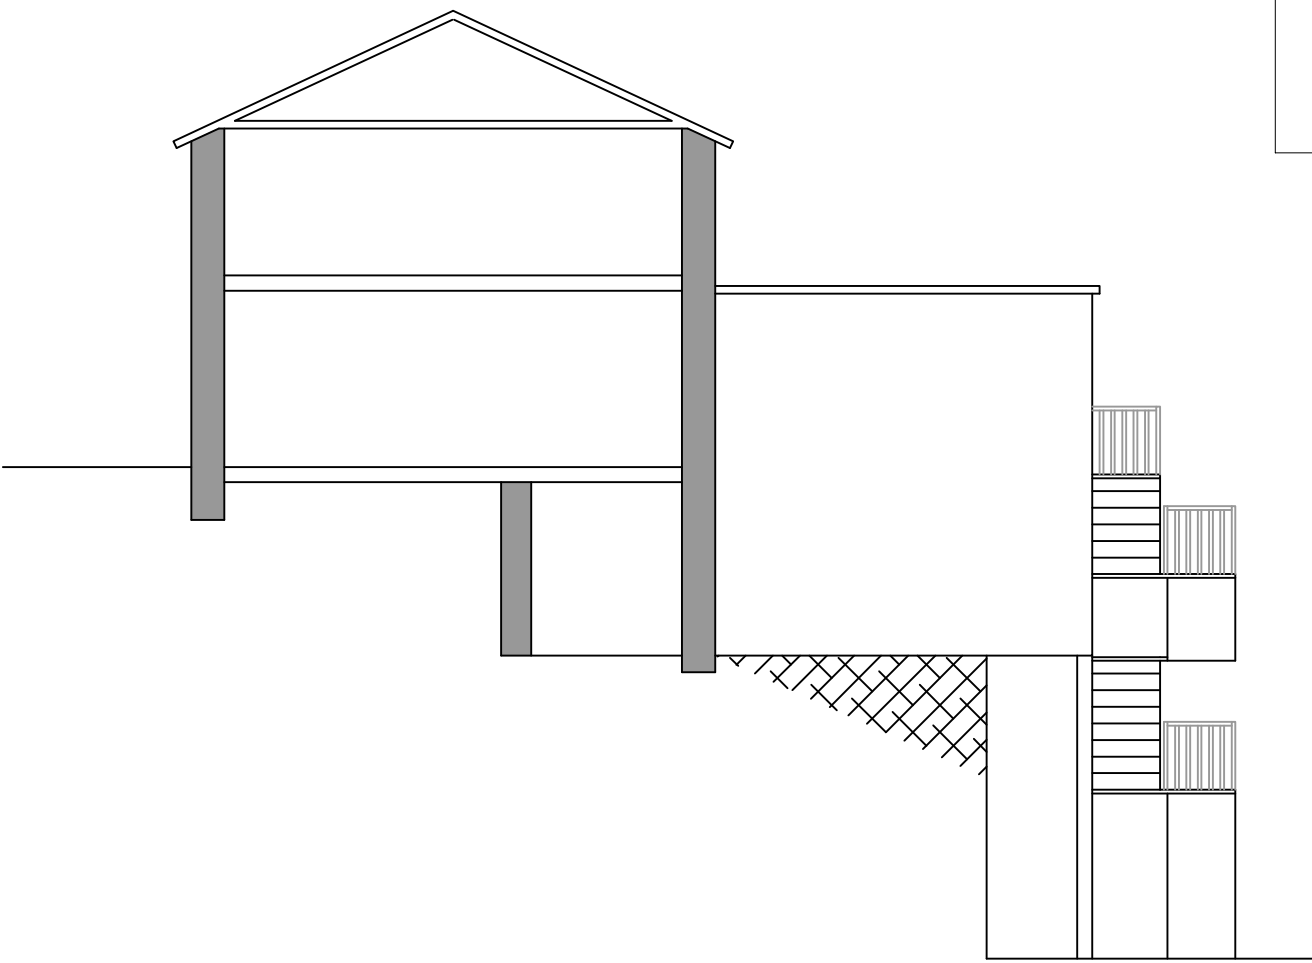

Proposed Side Elevation  
Scale 1:100

**Aesthetic Notes**

**Existing Building**

**Walls** - Stonework finish  
**Roof** - Pitched roof with concrete tile finish.  
**Eaves, gutters, rwp and soffits** - White pvc  
**Windows & Doors** - Double Glazed white uPVC

**Proposed**

**Walls** - Smooth render finish  
**Roof** - Flat roof construction finished in Rubber epdm  
**Eaves, gutters, rwp and soffits** - White pvc  
**Windows & Doors** - Double Glazed white uPVC

**Notes:**  
All dimensions must be checked on site and not scaled from this drawing.  
This drawing has been prepared for planning purposes only.

Planning Application  
Proposed rear extension

Applicant: Helen Weaver

Address:  
200 High Street,  
Cefn Coed

Date: May 2024

Scale: As Shown

dwg no: 2024-001 - High

Rev: