


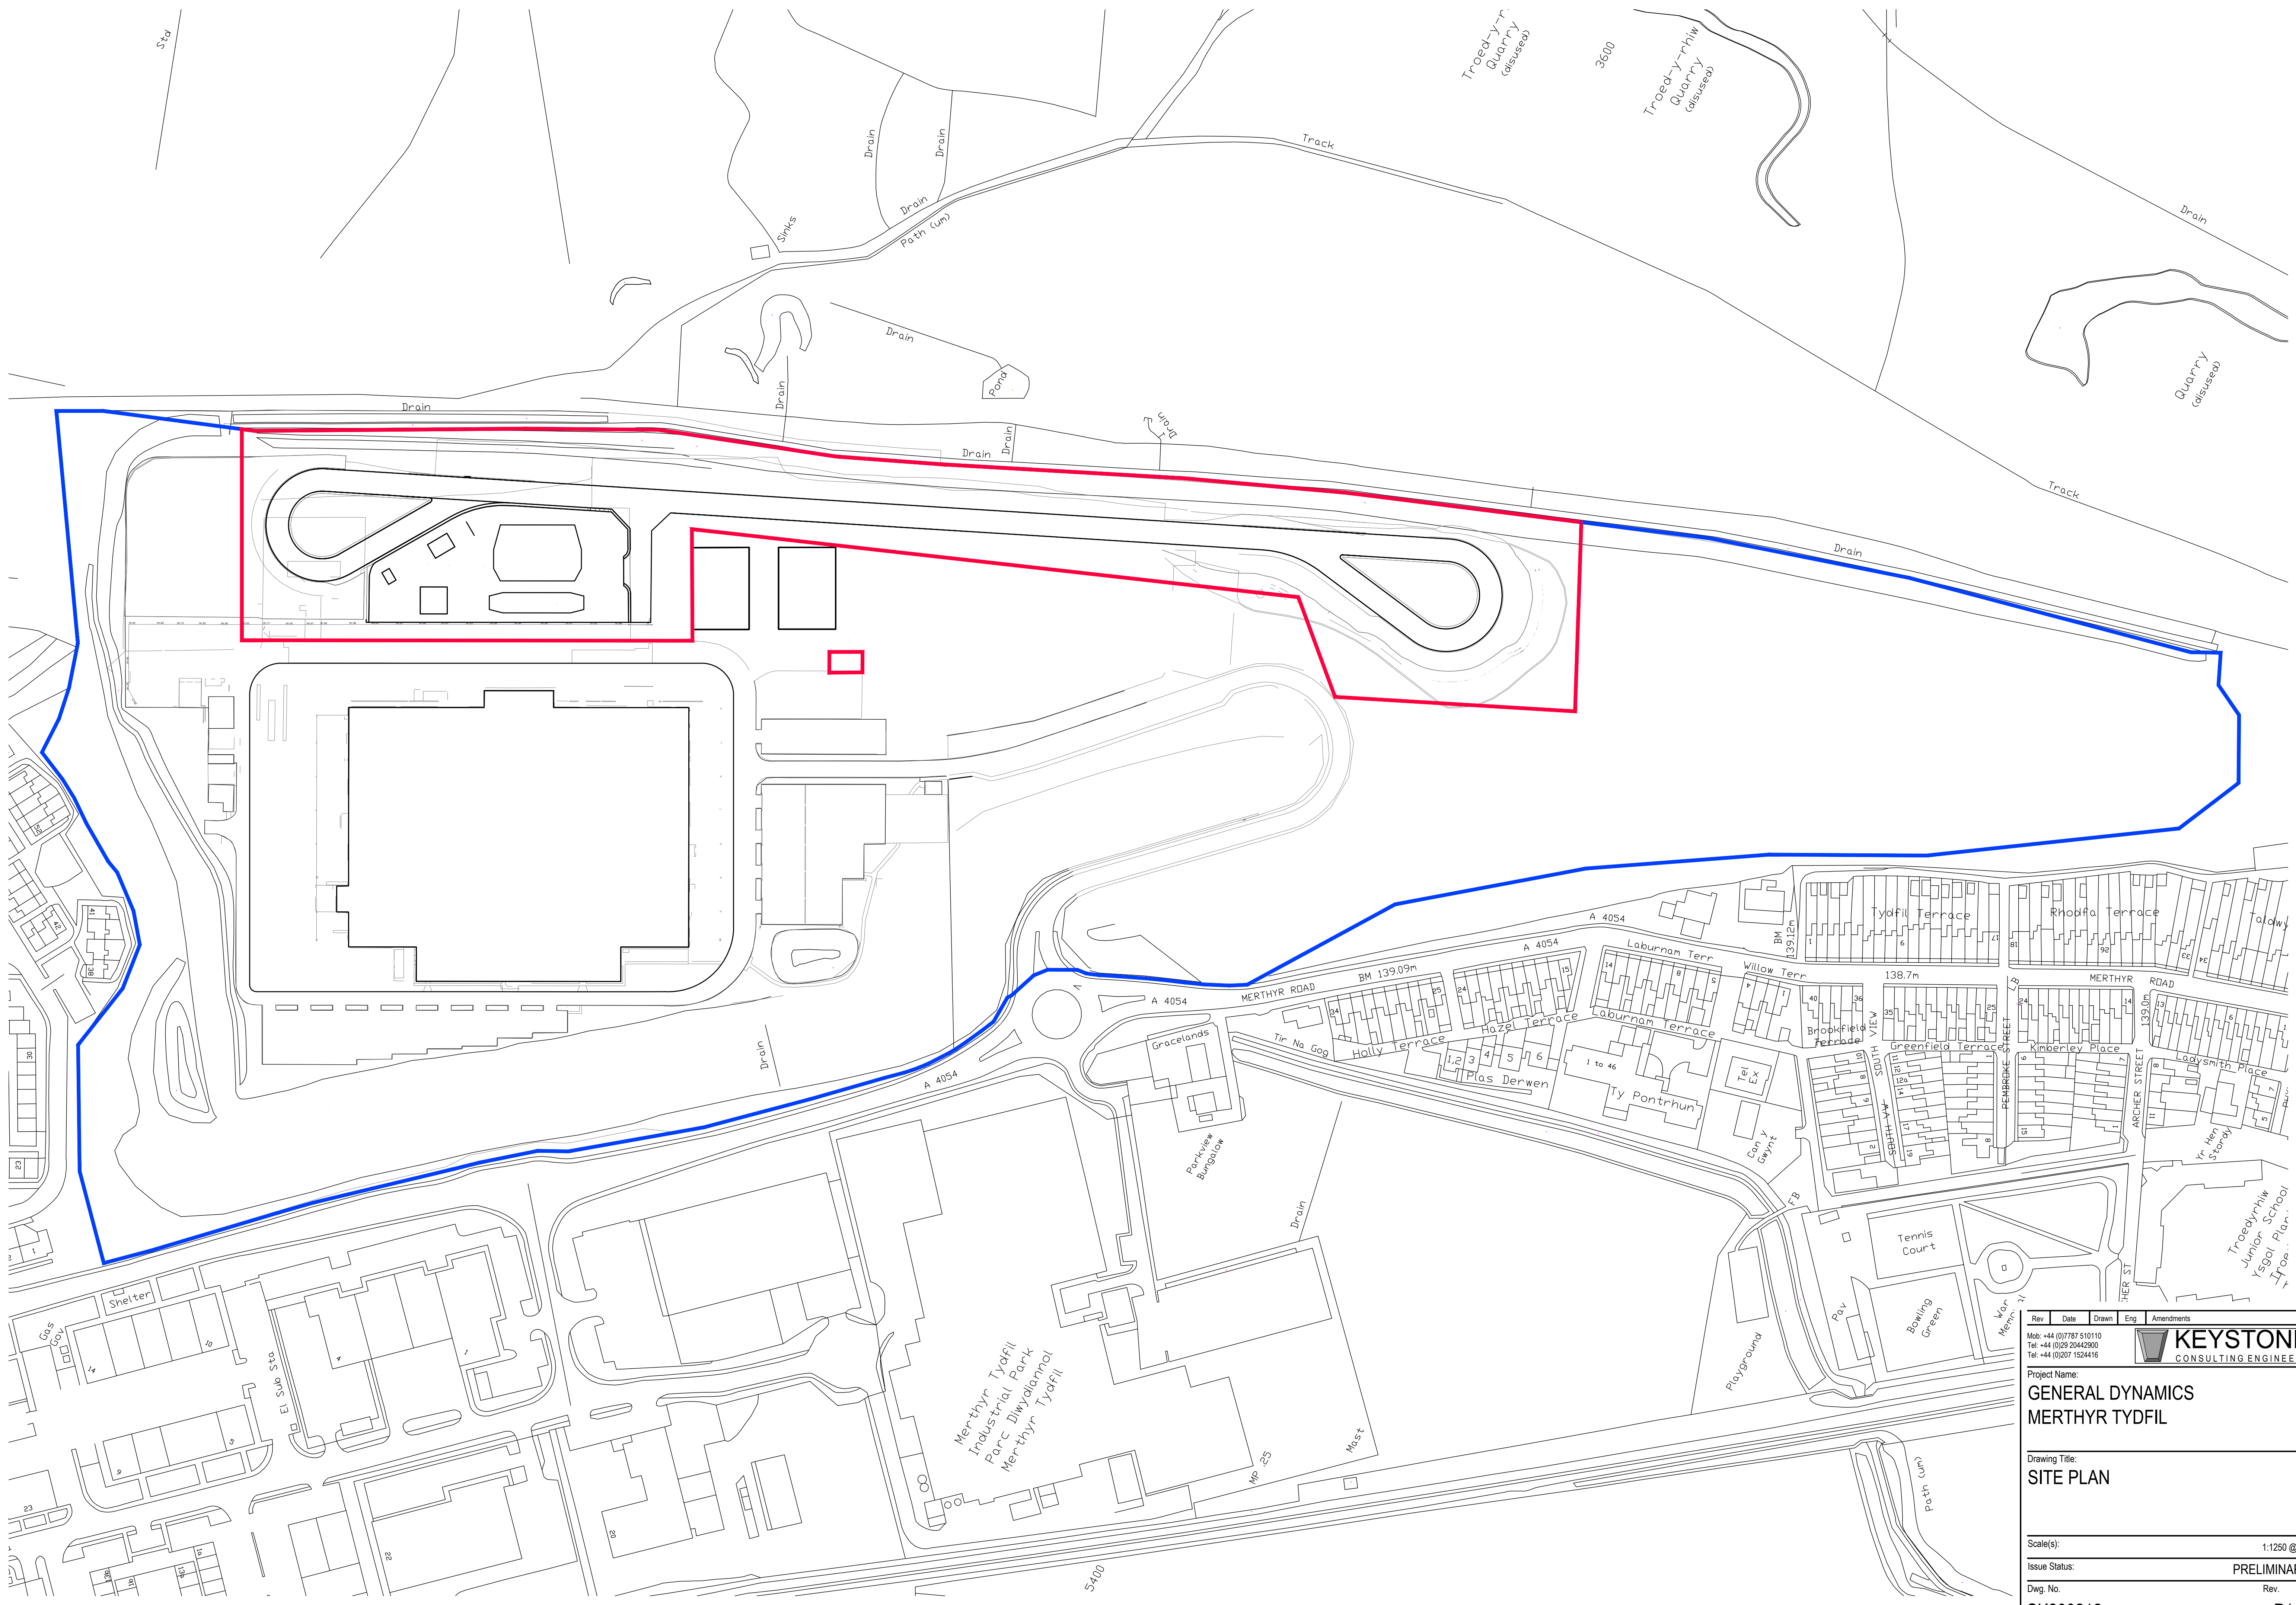

Rev	Date	Drawn	Eng	Amendments
1	01/07/2010			
2	02/09/2010			
3	02/07/2010			

Project Name:
**GENERAL DYNAMICS
MERTHYR TYDFIL**

Drawing Title:
SITE PLAN

Scale(s): 1:1250 @ A1

Issue Status: PRELIMINARY

Dwg. No. SK200212

Rev. P1

KEYSTONE CONSULTING ENGINEERS

Mob: +44 (0)7797 510110
Tel: +44 (0)29 20442000
Tel: +44 (0)207 1524416