



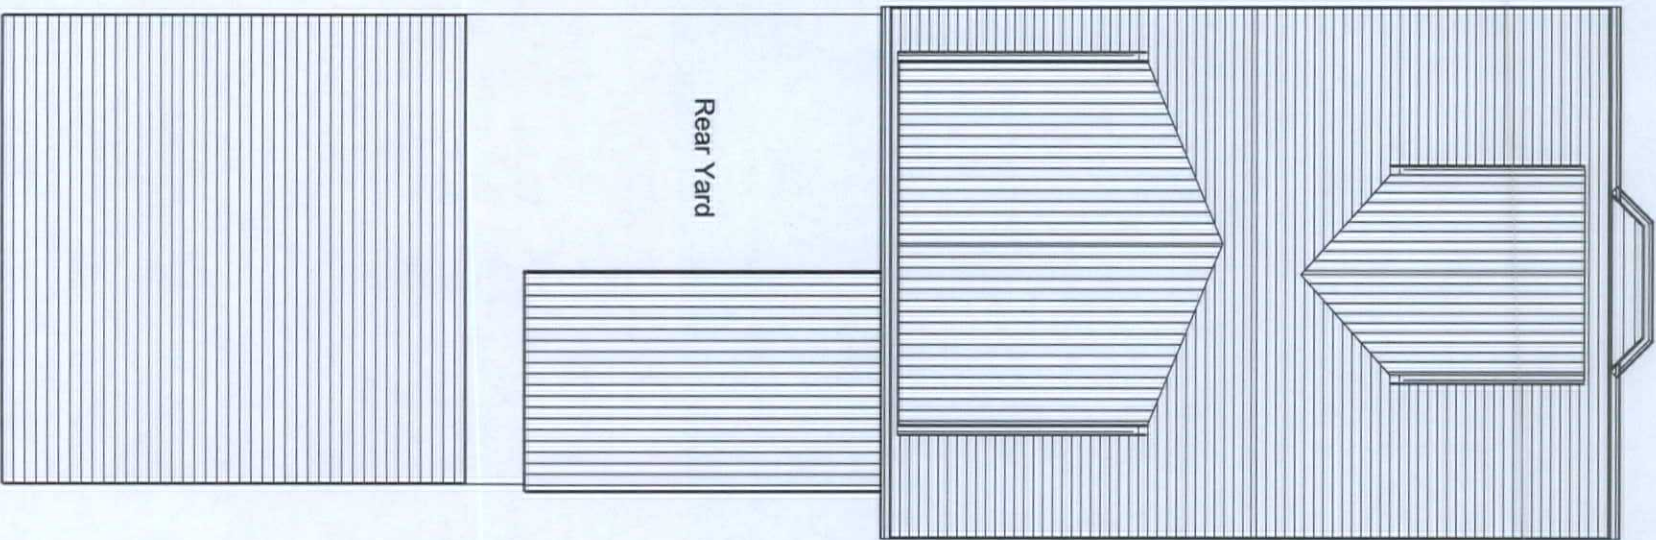

Existing Site

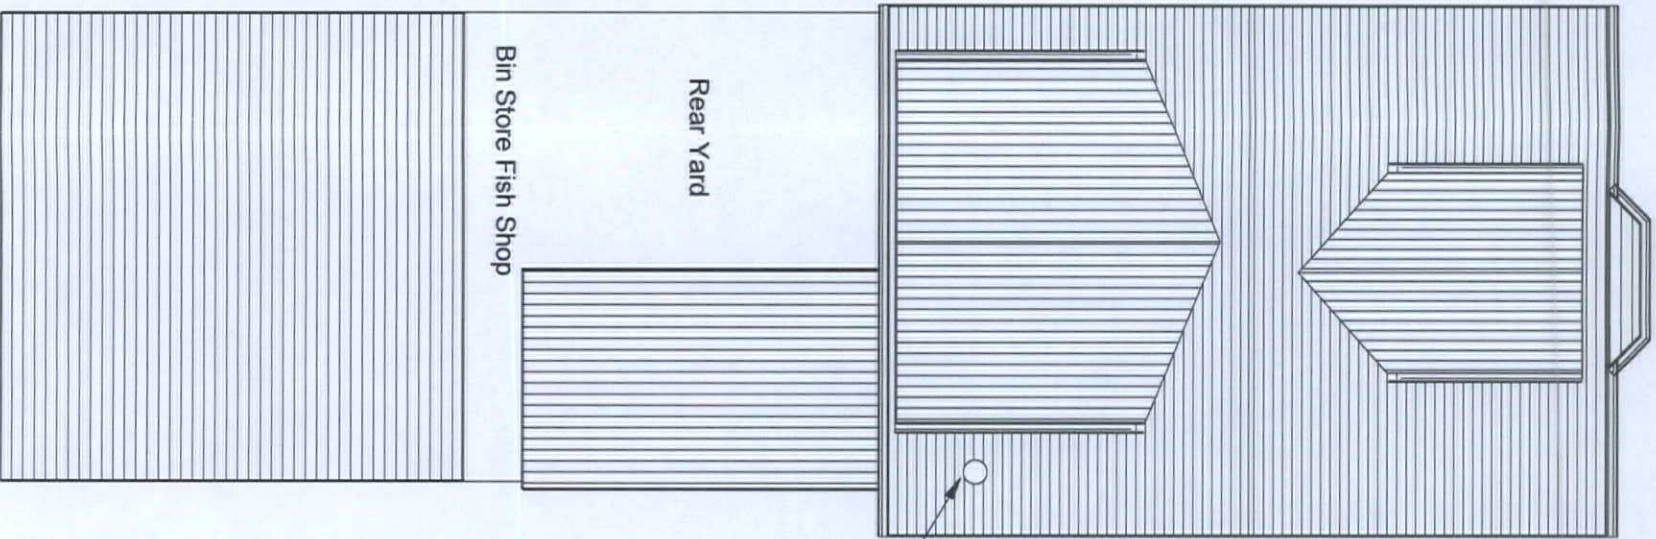

New Flue 315mm dia
slate in colour

Proposed Site

190311

MTGBO
AMENDED PLANS
15 JAN 2020
RECEIVED

INDIGO DESIGN (Part of 3dcardwales Ltd) 5 Ashlea Drive,
Merthyr Tydfil, CF47 0NY Tele 01685 385746 Mob -
07940913216 Email: enquiries@indigo-3d-design.co.uk

This Drawing is Copyright,
Dimensions to be checked
on site and not scaled from
this drawing

PURPOSE OF ISSUE
Planning Approval
DRAWING NUMBER
91029061-05

PROJECT
Change of Use

SHEET
Site Plans

Address
1 Vulcan Buildings, Brecon Road in
Merthyr Tydfil CF47 8NH

Checked by
JH
Drawn by
PH
Scale (@ A3)
1 : 100

Rev No	Description	Date
A	Issue	15/11/19
B	See letter P100311	30/12/19
C	Flue size and finish amended	15/01/20