

All dimensions must be checked on site and not scaled from this drawing.

This plan has been prepared for Planning and /or Building Regulation purposes only.

Some forms of building works may require action by the owners under The Party Wall Act 1996. The adjoining owners are to be informed of the proposals at least one month before commencement of works and their written approvals obtained.



LOCATION PLAN
scale 1:1250

[illegible]

D. Vivian Jones AssocRICS
Building Design Services

14, Brecon Road,
HIRWAUN,
Rhondda Cynon Taff,
CF44 9NS

Tel. 01685 812069
Mobile 07702 380869
Email: vivjonesdesign@yahoo.co.uk

Client
Mr. A. Rashid and Mr. M. Rafiq

Job Title	Change of Use and Conversion of Former Offices to Self Contained Flats 4 N°.
-----------	--

Drawing Title
Former Offices,
Williams Terrace,
Treharris.
MERTHYR TYDFIL.
CF46 5HH.

scale 1:50 m 1:100 m 1:250 m 1:250 m 1:250


Date	11.08.2023	Drawn by	✓
------	------------	----------	---

Org. No.	2949 C	Rev.
----------	--------	------


594 x 841mm A1

PROPOSED GROUND FLOOR PLANS 1:50 m


PLANS 1:50m

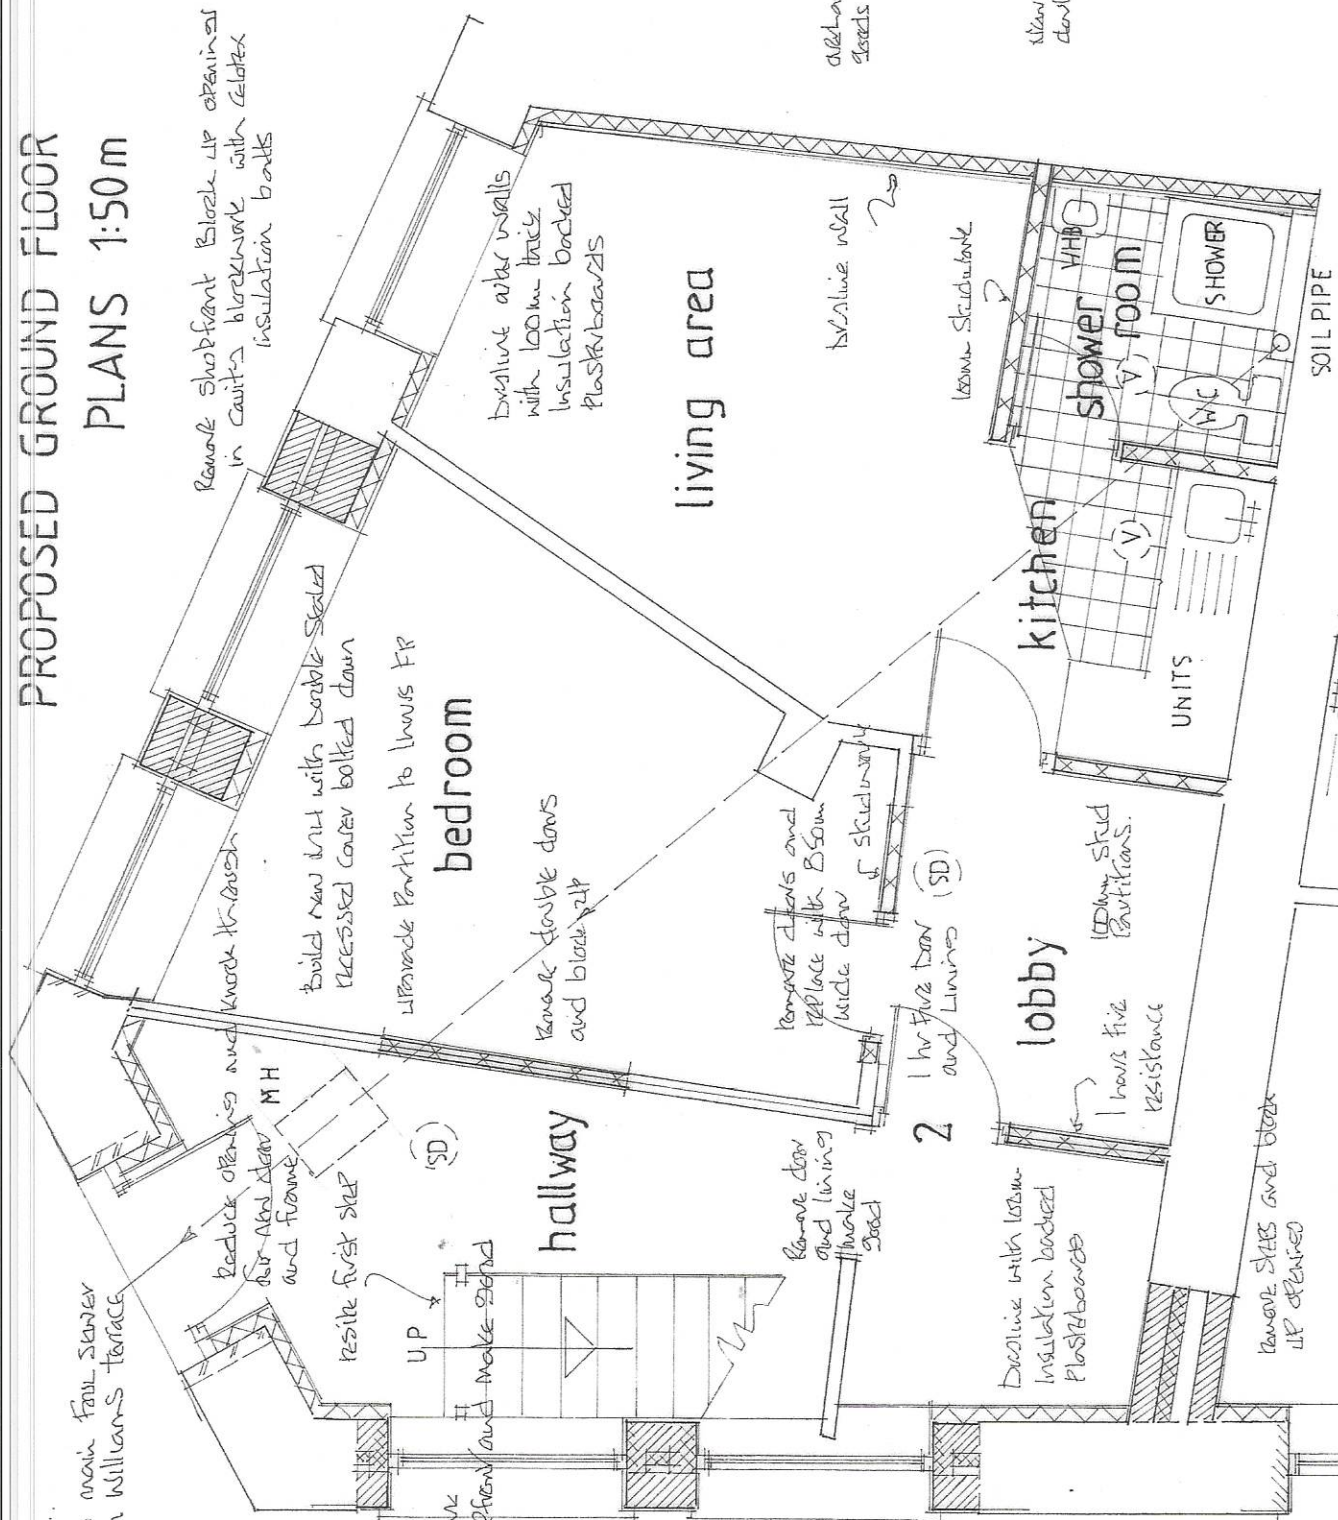


proposed elevation to bargoed terrace

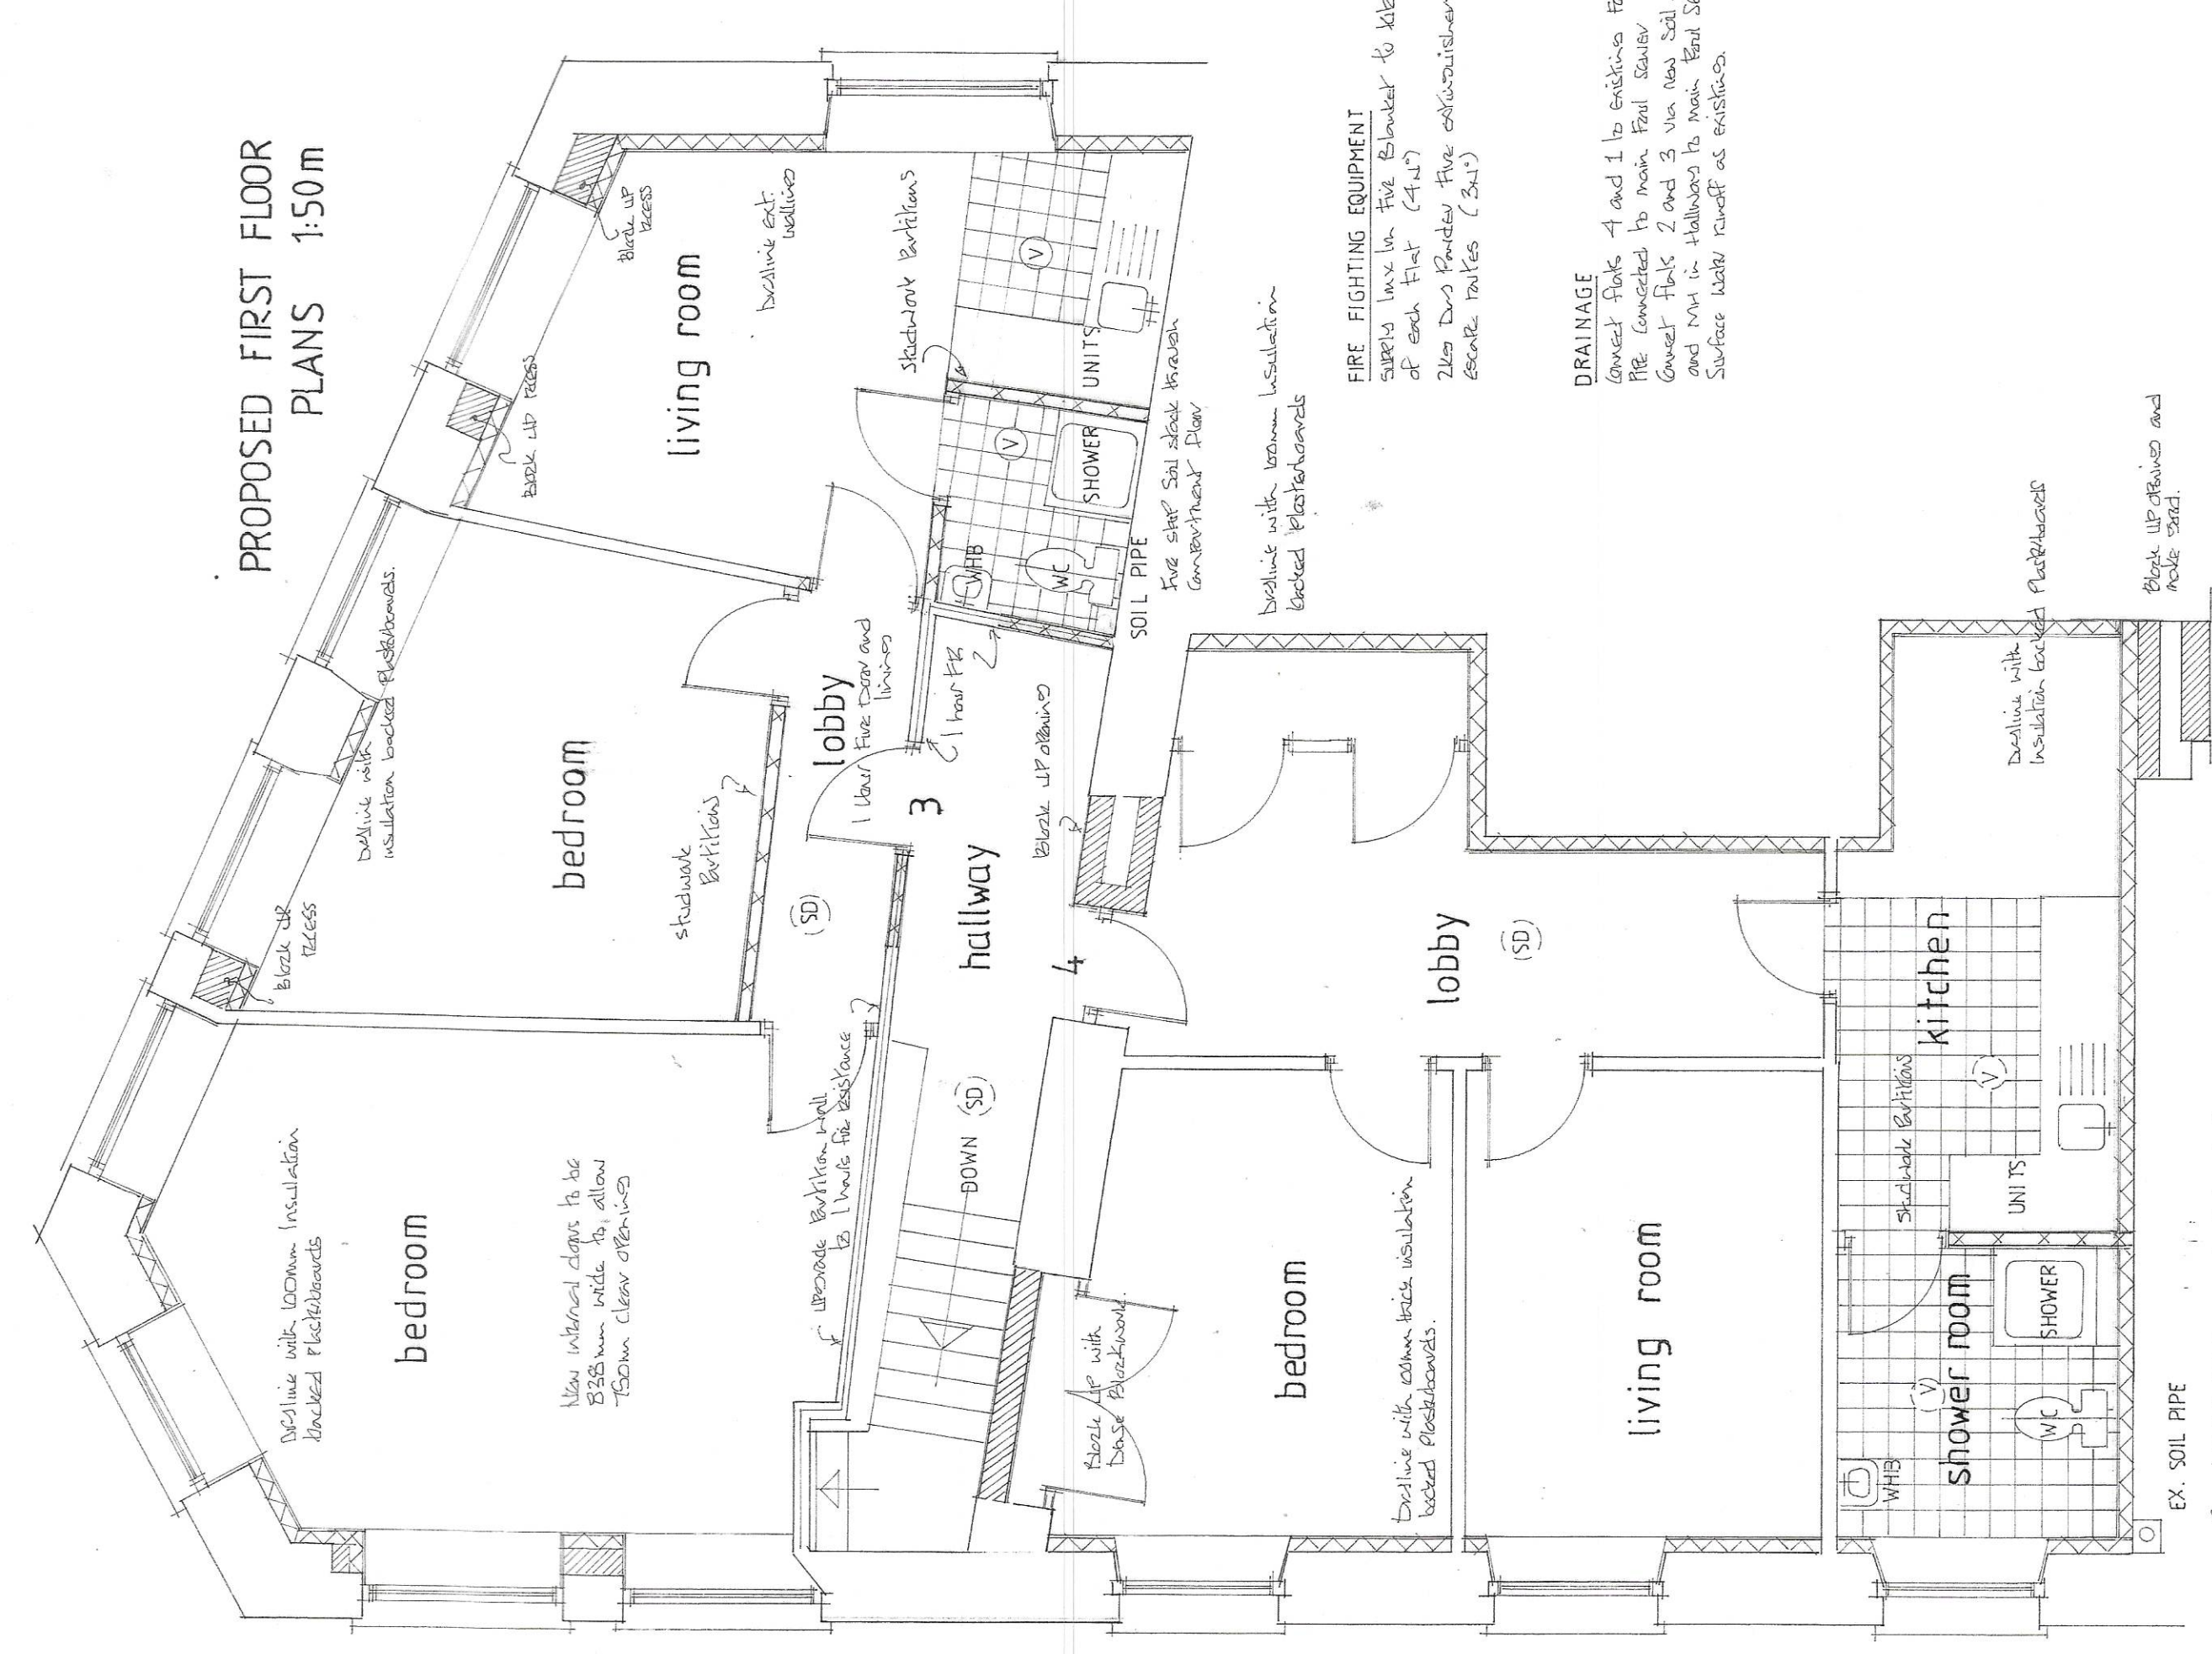



Five step soil pipe trench compartment from

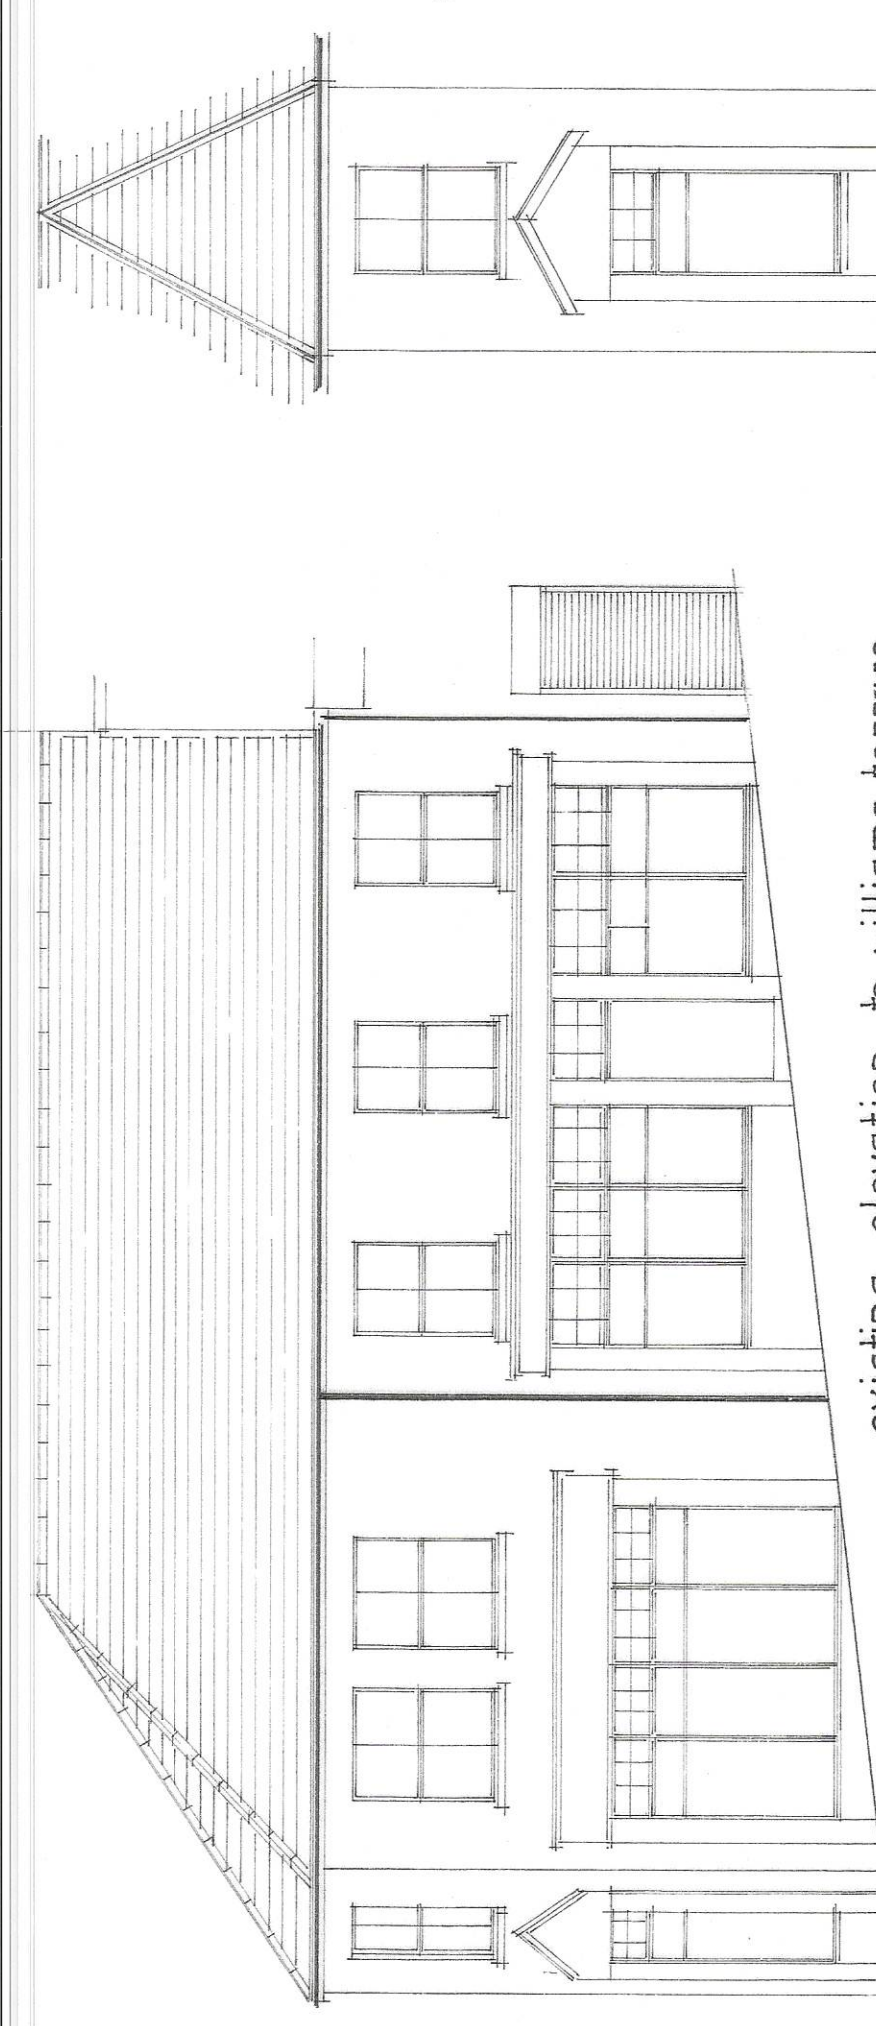


existing elevation to williams terrace

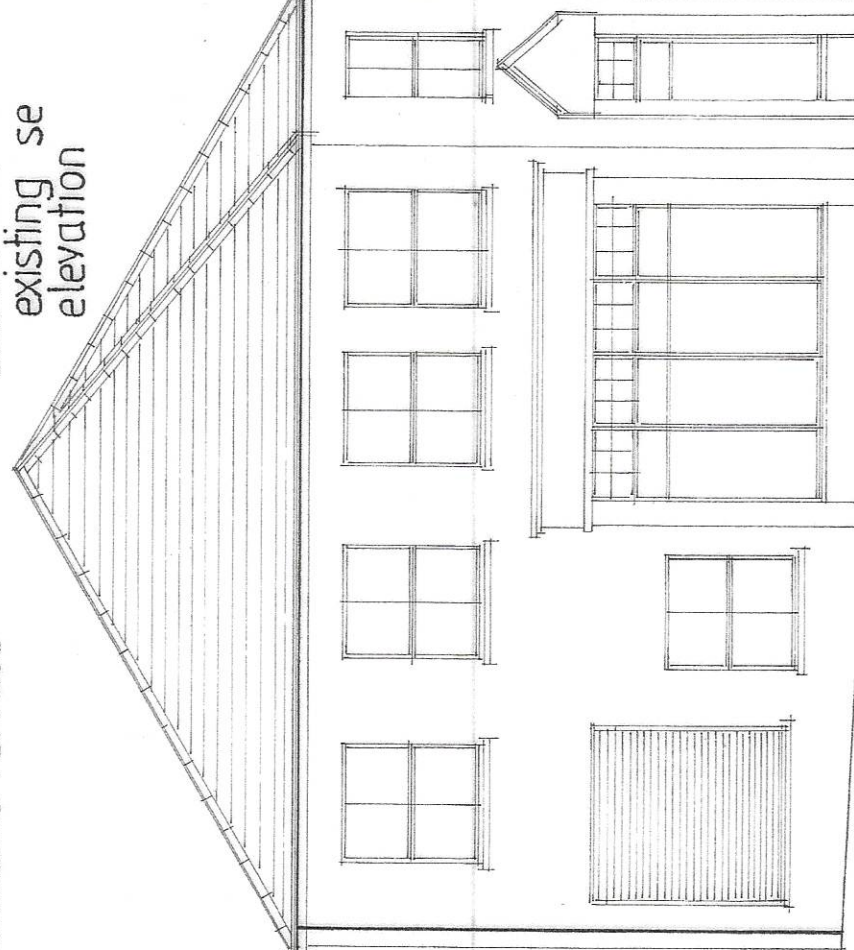


existing elevation to bargoed terrace

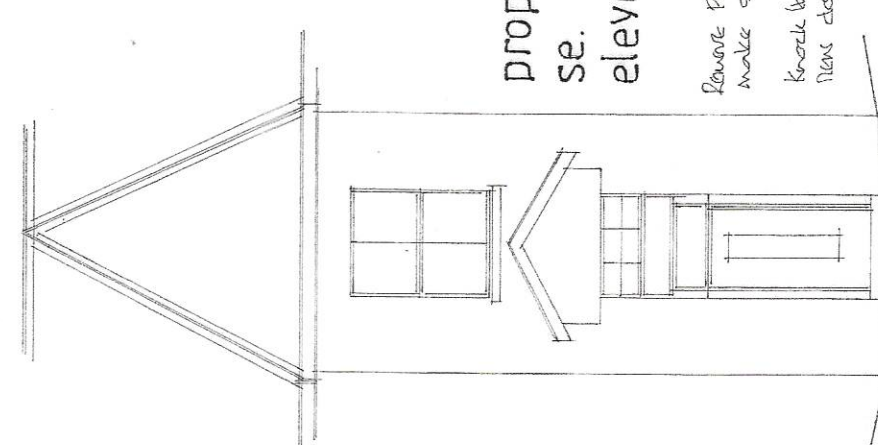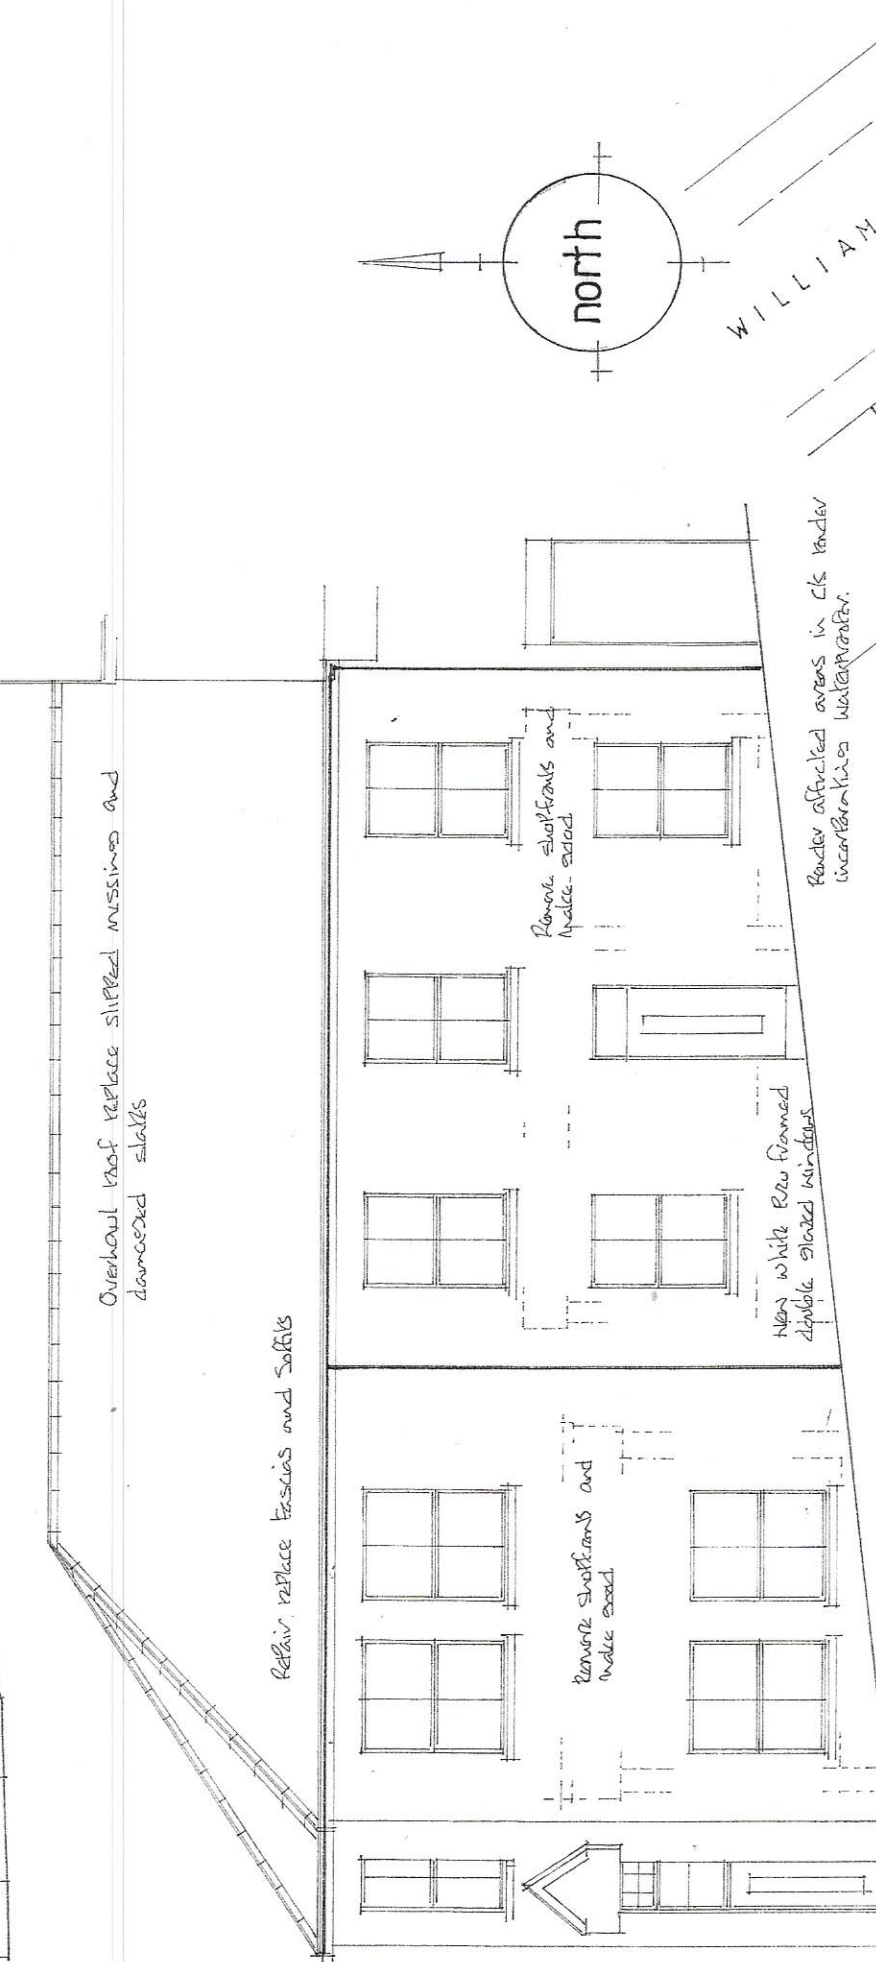proposed
se.
elevation


proposed elevation to williams terrace
ne

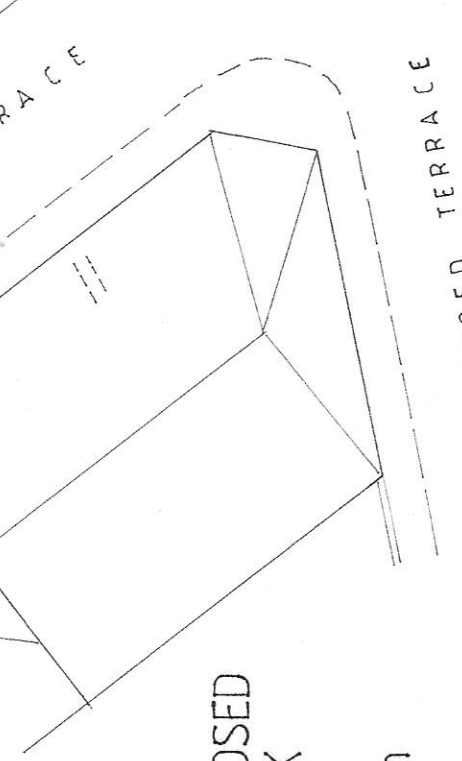

PROPOSED
BLOCK
PLAN
1:250m

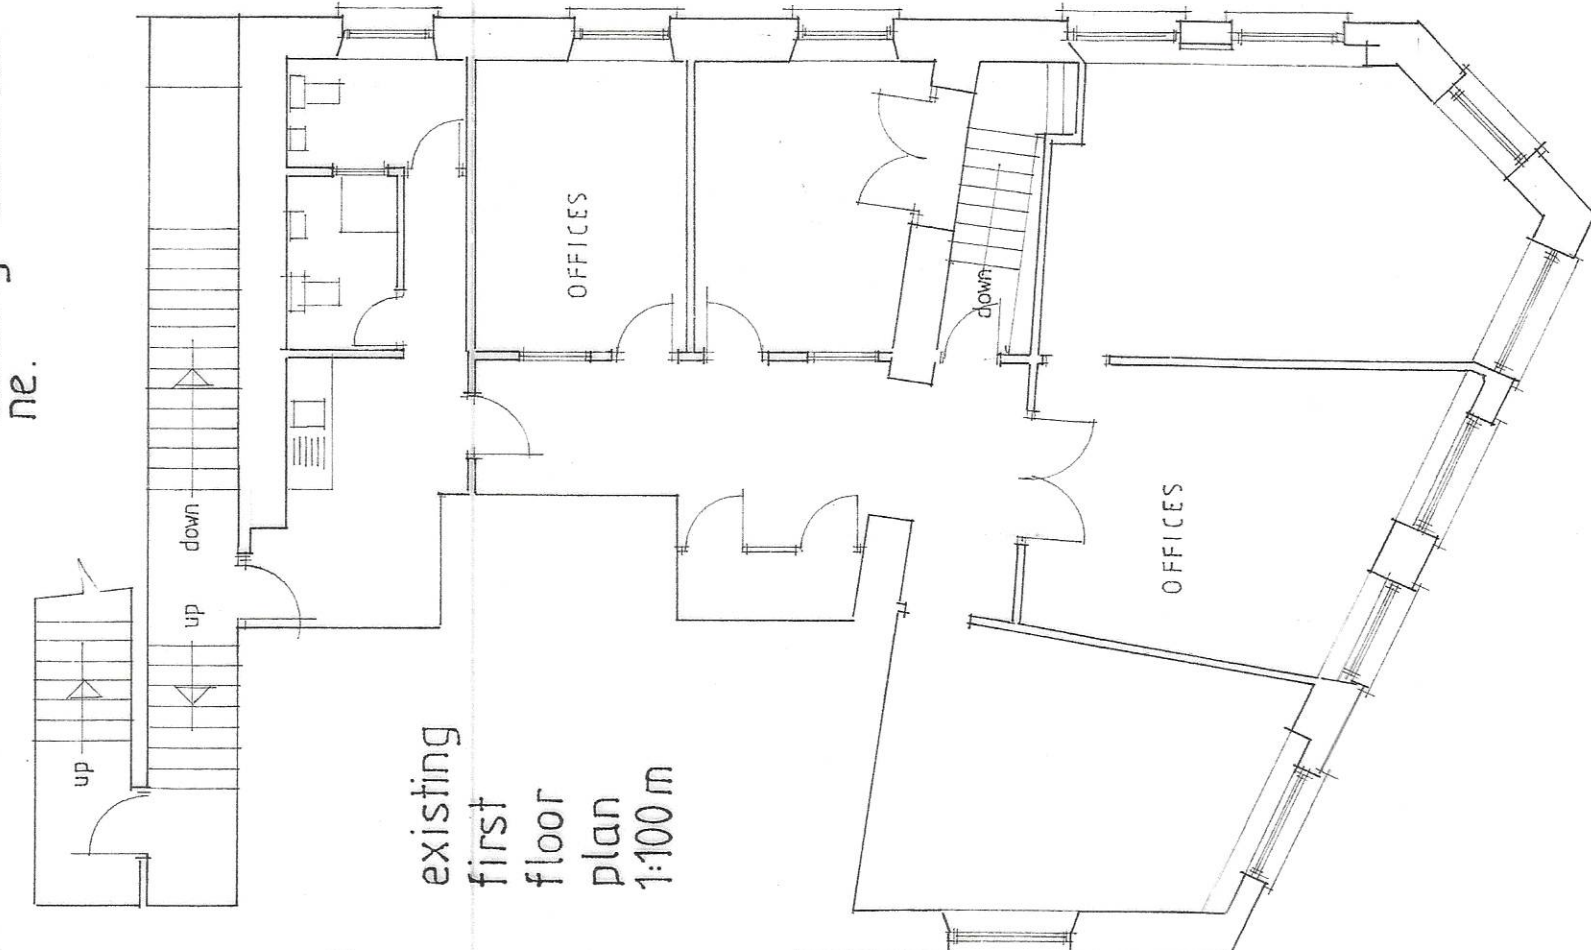

existing
first
floor
plan
1:100 m

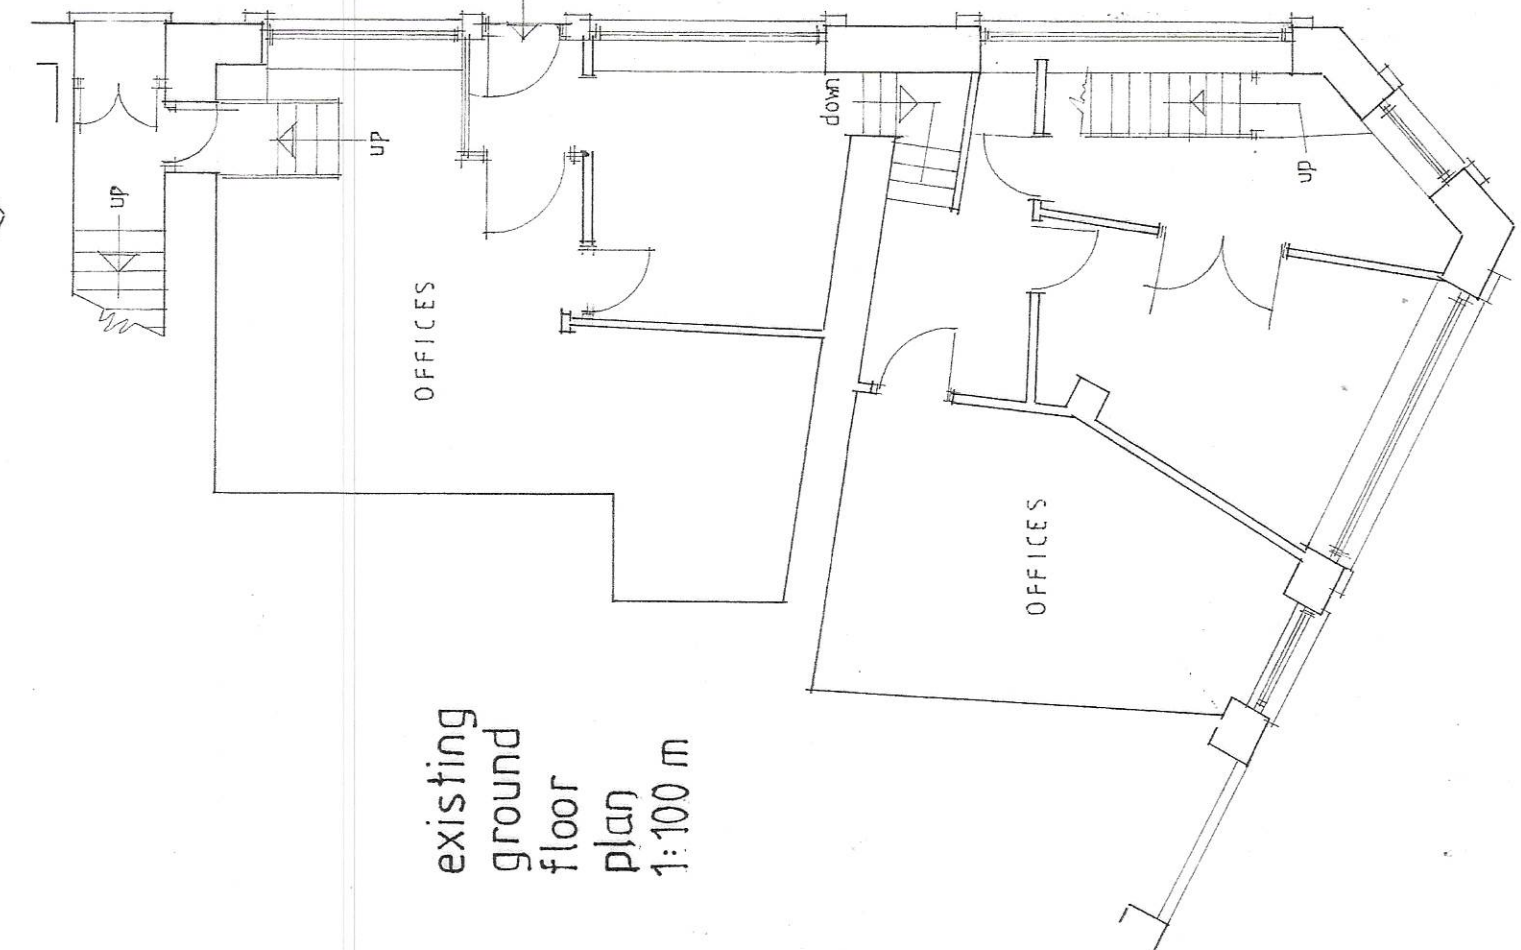

existing
ground
floor
plan
1:100 m