



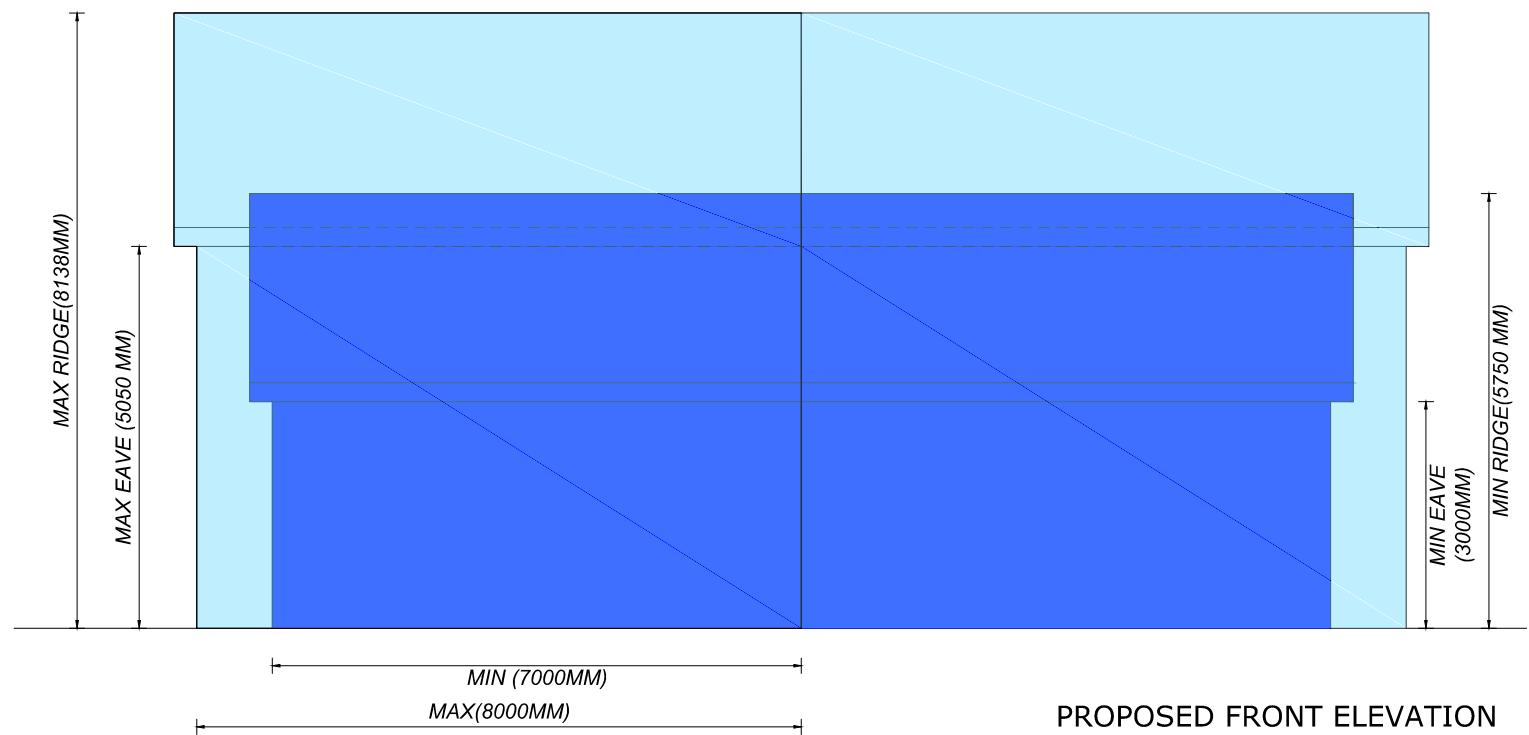

PROPOSED FRONT ELEVATION

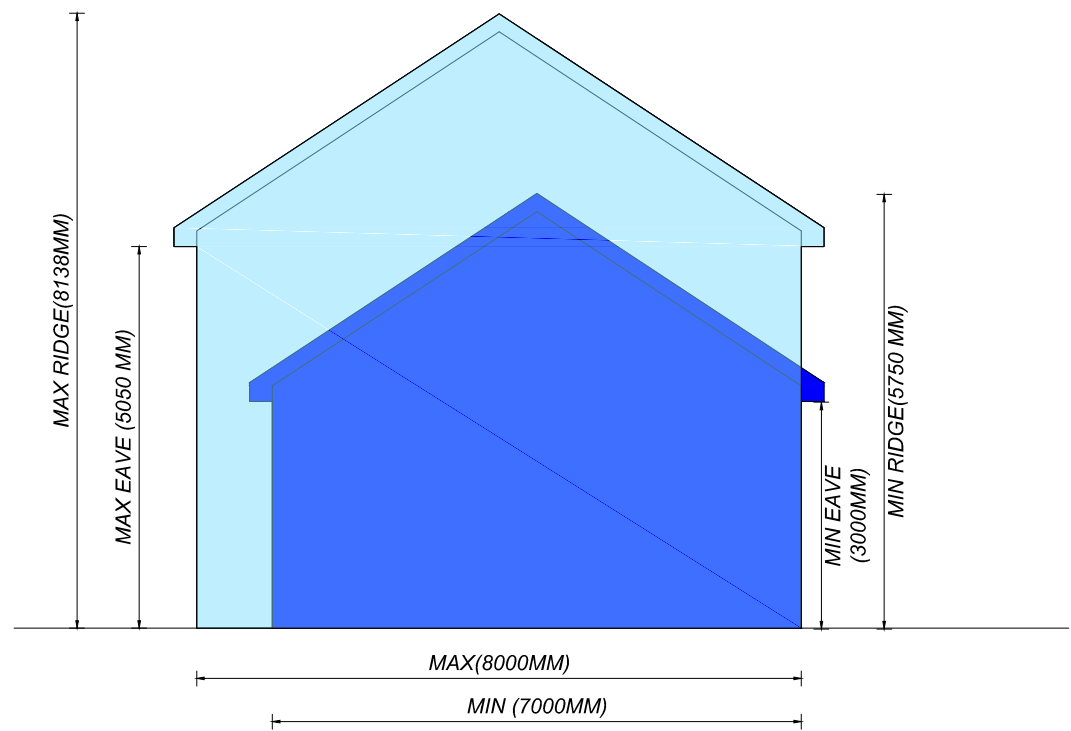

PROPOSED SIDE ELEVATION



|                                                                      |                              |
|----------------------------------------------------------------------|------------------------------|
| Client name:                                                         |                              |
| Address:<br>Rear of 16-24 Chestnut way , Merthyr tydfil,<br>CF47 9SB |                              |
| Drawing name:<br>Proposed plans                                      |                              |
| Scale:<br>1:100 @<br>A3                                              | Date drawn:<br>AUG<br>. 2025 |
| Drawing number:<br>104 Rev 01                                        |                              |
| Note: All dimensions are in mm<br>unless stated otherwise            |                              |