


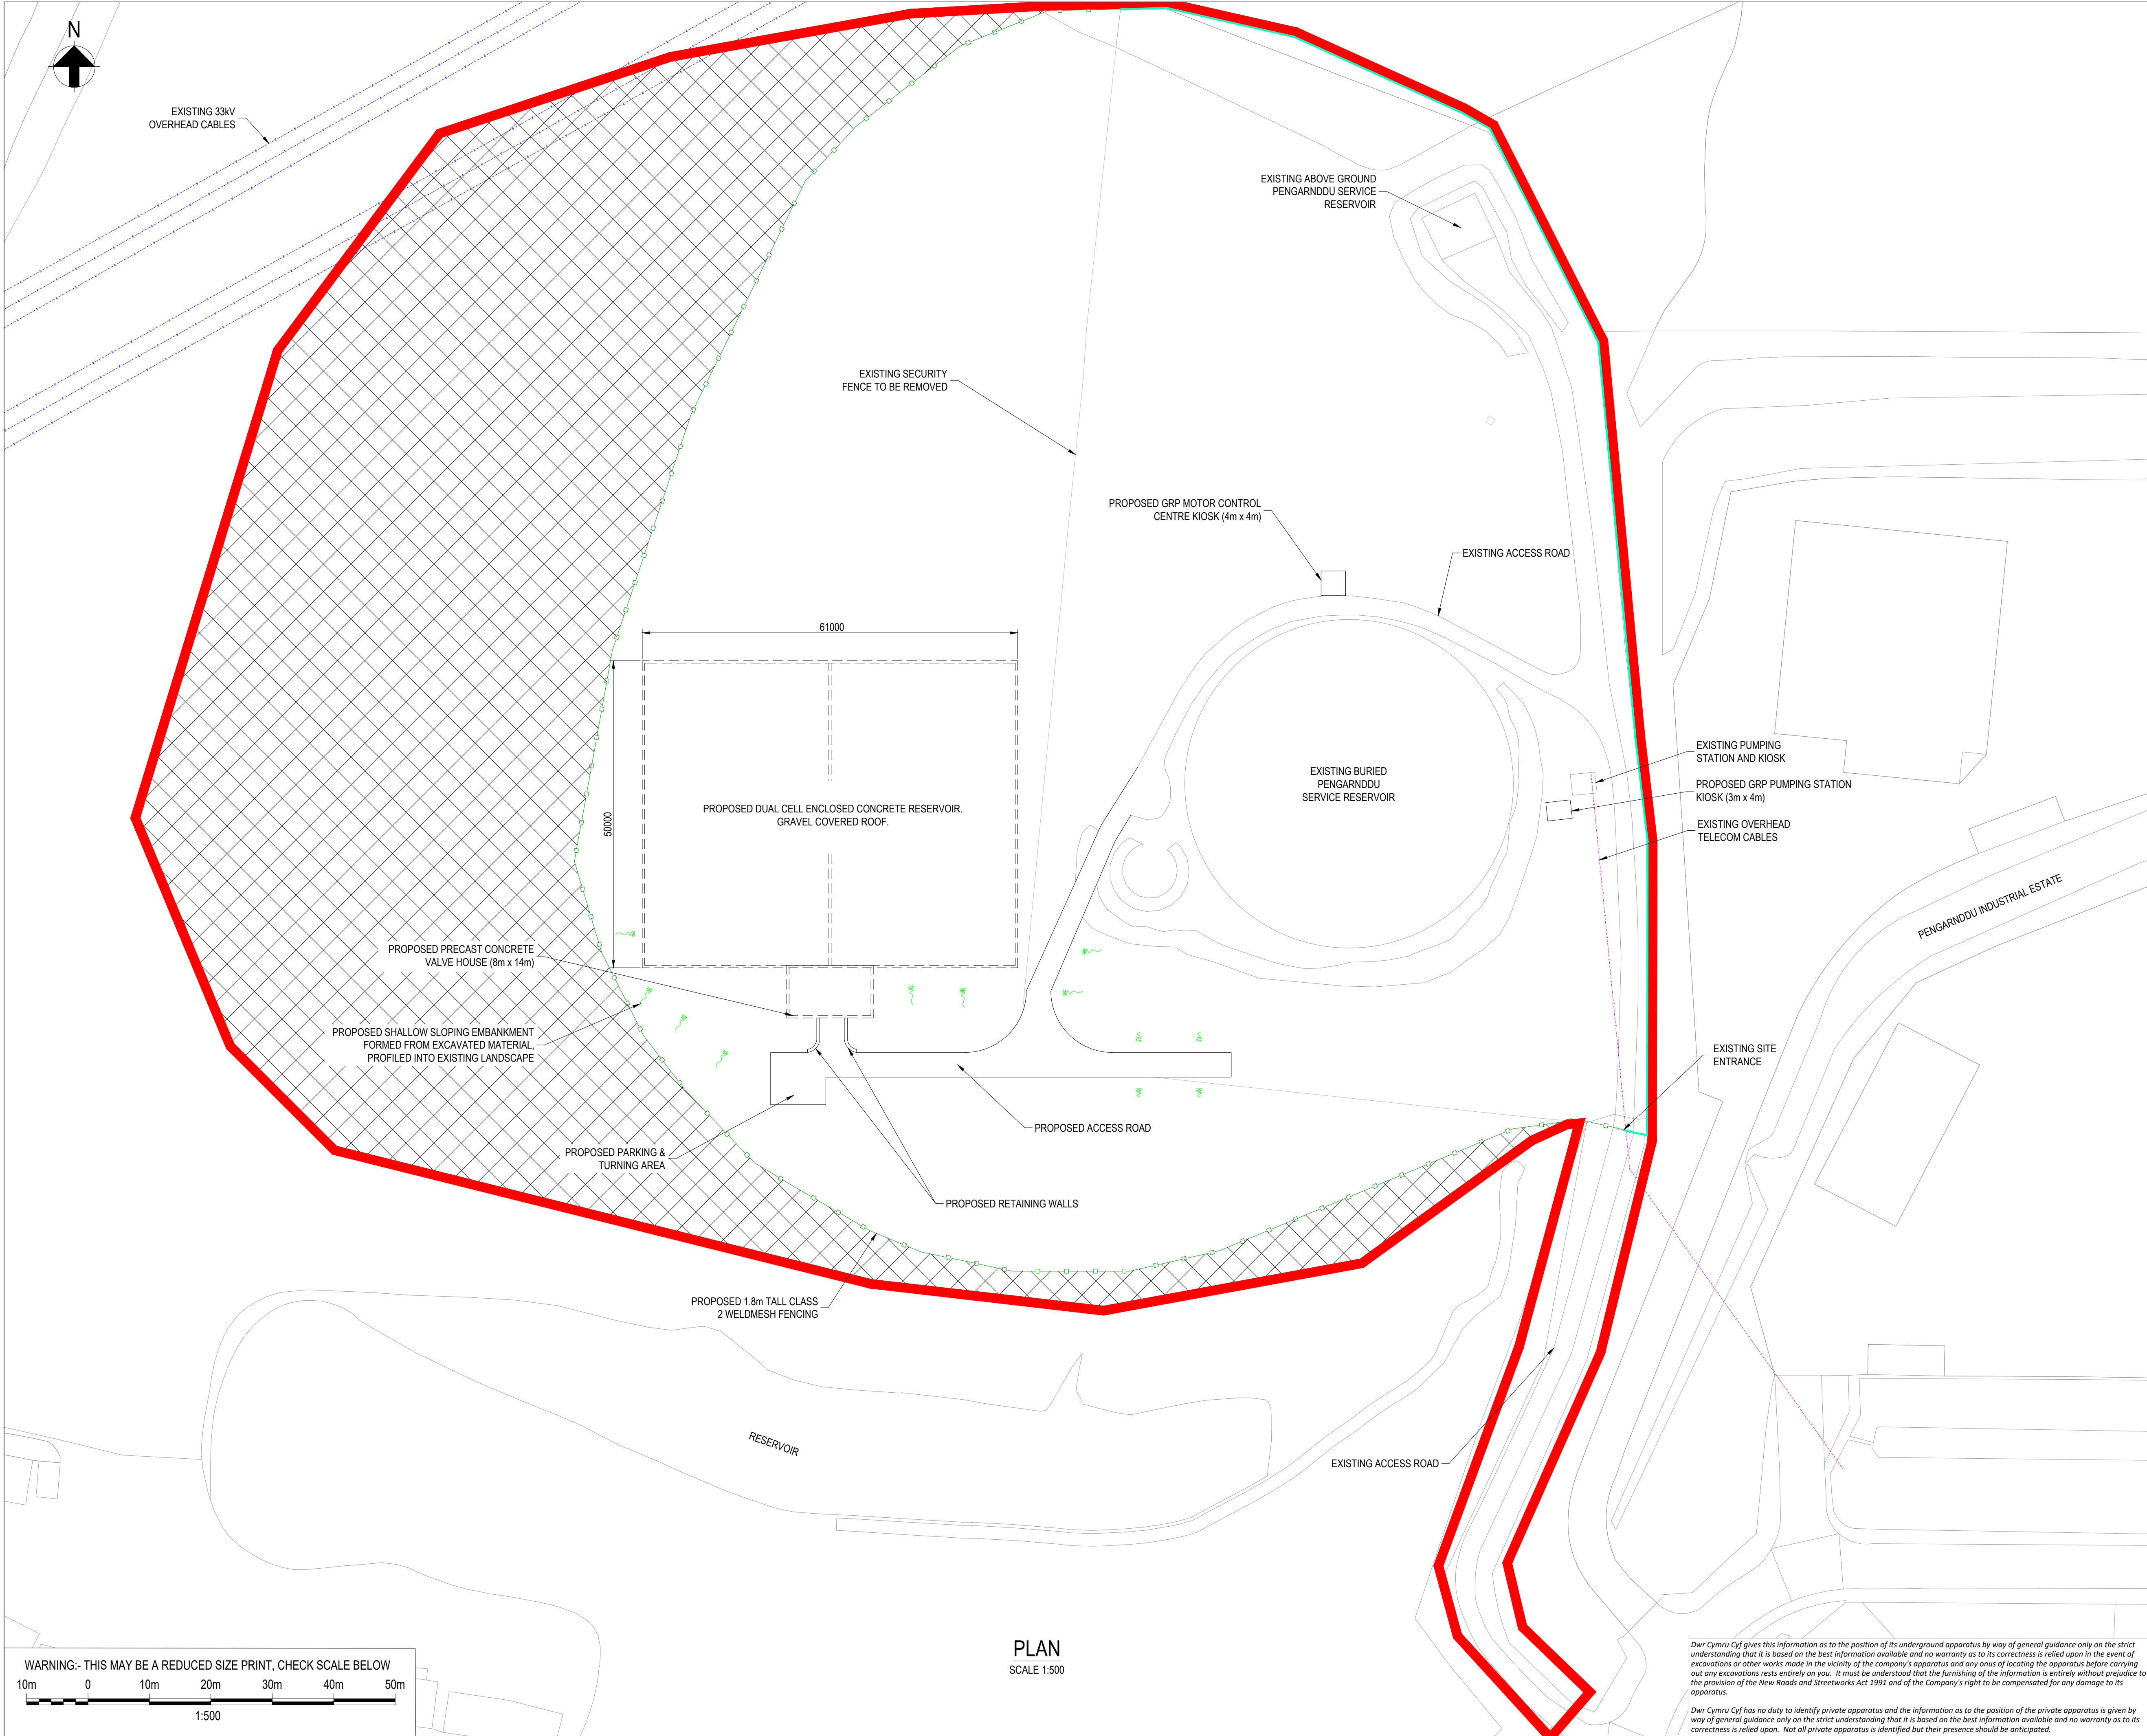

- NOTES:
- ALL DIMENSIONS ARE IN MILLIMETRES (mm) UNLESS NOTED OTHERWISE.
 - SITE ADDRESS:
UNNAMED ROAD
PENGARNDDU INDUSTRIAL ESTATE
MERTHYR TYDFIL
CF48 2TA
 - DRAWING IS TO SUPPORT PLANNING APPLICATION ONLY.
 - PROPOSED RESERVOIR AND VALVE HOUSE ARE TO BE CONSTRUCTED OF CONCRETE, ROOF COVERED IN GRAVEL. DRAINAGE TO BE ATTENUATED, DISCHARGE POINT TBC.
 - PROPOSED ACCESS ROADS TO BE SURFACED WITH 100mm THK COMPACTED MOT TYPE 1 FILL.

- LEGEND:
- EXISTING OVERHEAD TELECOMS
 - EXISTING OVERHEAD ELECTRICITY CABLE
 - PROPOSED STRUCTURES
 - EXISTING STRUCTURES
 - PROPOSED SECURITY FENCE
 - EXISTING SECURITY FENCE
 - TEMPORARY CONSTRUCTION AREA
 - APPLICATION BOUNDARY (4.35 HA)

P03	19.06.20	TM	UPDATED WITH MORE PLANNING APPLICATION	SC	MT	19.06.20
P02	03.06.20	TM	UPDATED FOR FULL PLANNING APPLICATION	SC	MT	03.06.20
P01	14.01.20	BSW	FOR INFORMATION	SC	MT	27.01.20
Rev.	Date.	Drawn:	Description.	Chkd.	Appd.	Date.
Capital Delivery Alliance Cynghrair Cyflawni Cyfalaf Ty Awen, Spooner Close, Coed Kernew, Newport, NP108FZ						
Project Name.		PENGARNDDU SERVICE RESERVOIR				
Drawing Title.		PROPOSED SITE PLAN				
Suitability.					Suitability Code.	
FOR INFORMATION					S2	
Originator.		Designer.		Date.		
BSW		AH		19.06.20		
Internal Project Number.		Scale.		Rev.		
IS44		1:500 @ A1		P03		
Drawing Number.						
B10237-123532-ZZ-XX-DR-ZA-PN0069						

Dwr Cymru Cyl gives this information as to the position of its underground apparatus by way of general guidance only on the strict understanding that it is based on the best information available and no warranty as to its correctness is relied upon in the event of excavations or other works made in the vicinity of the company's apparatus and any onus of locating the apparatus before carrying out any excavations rests entirely on you. It must be understood that the furnishing of the information is entirely without prejudice to the provision of the New Roads and Streetworks Act 1991 and of the Company's right to be compensated for any damage to its apparatus.

Dwr Cymru Cyl has no duty to identify private apparatus and the information as to the position of the private apparatus is given by way of general guidance only on the strict understanding that it is based on the best information available and no warranty as to its correctness is relied upon. Not all private apparatus is identified but their presence should be anticipated.