


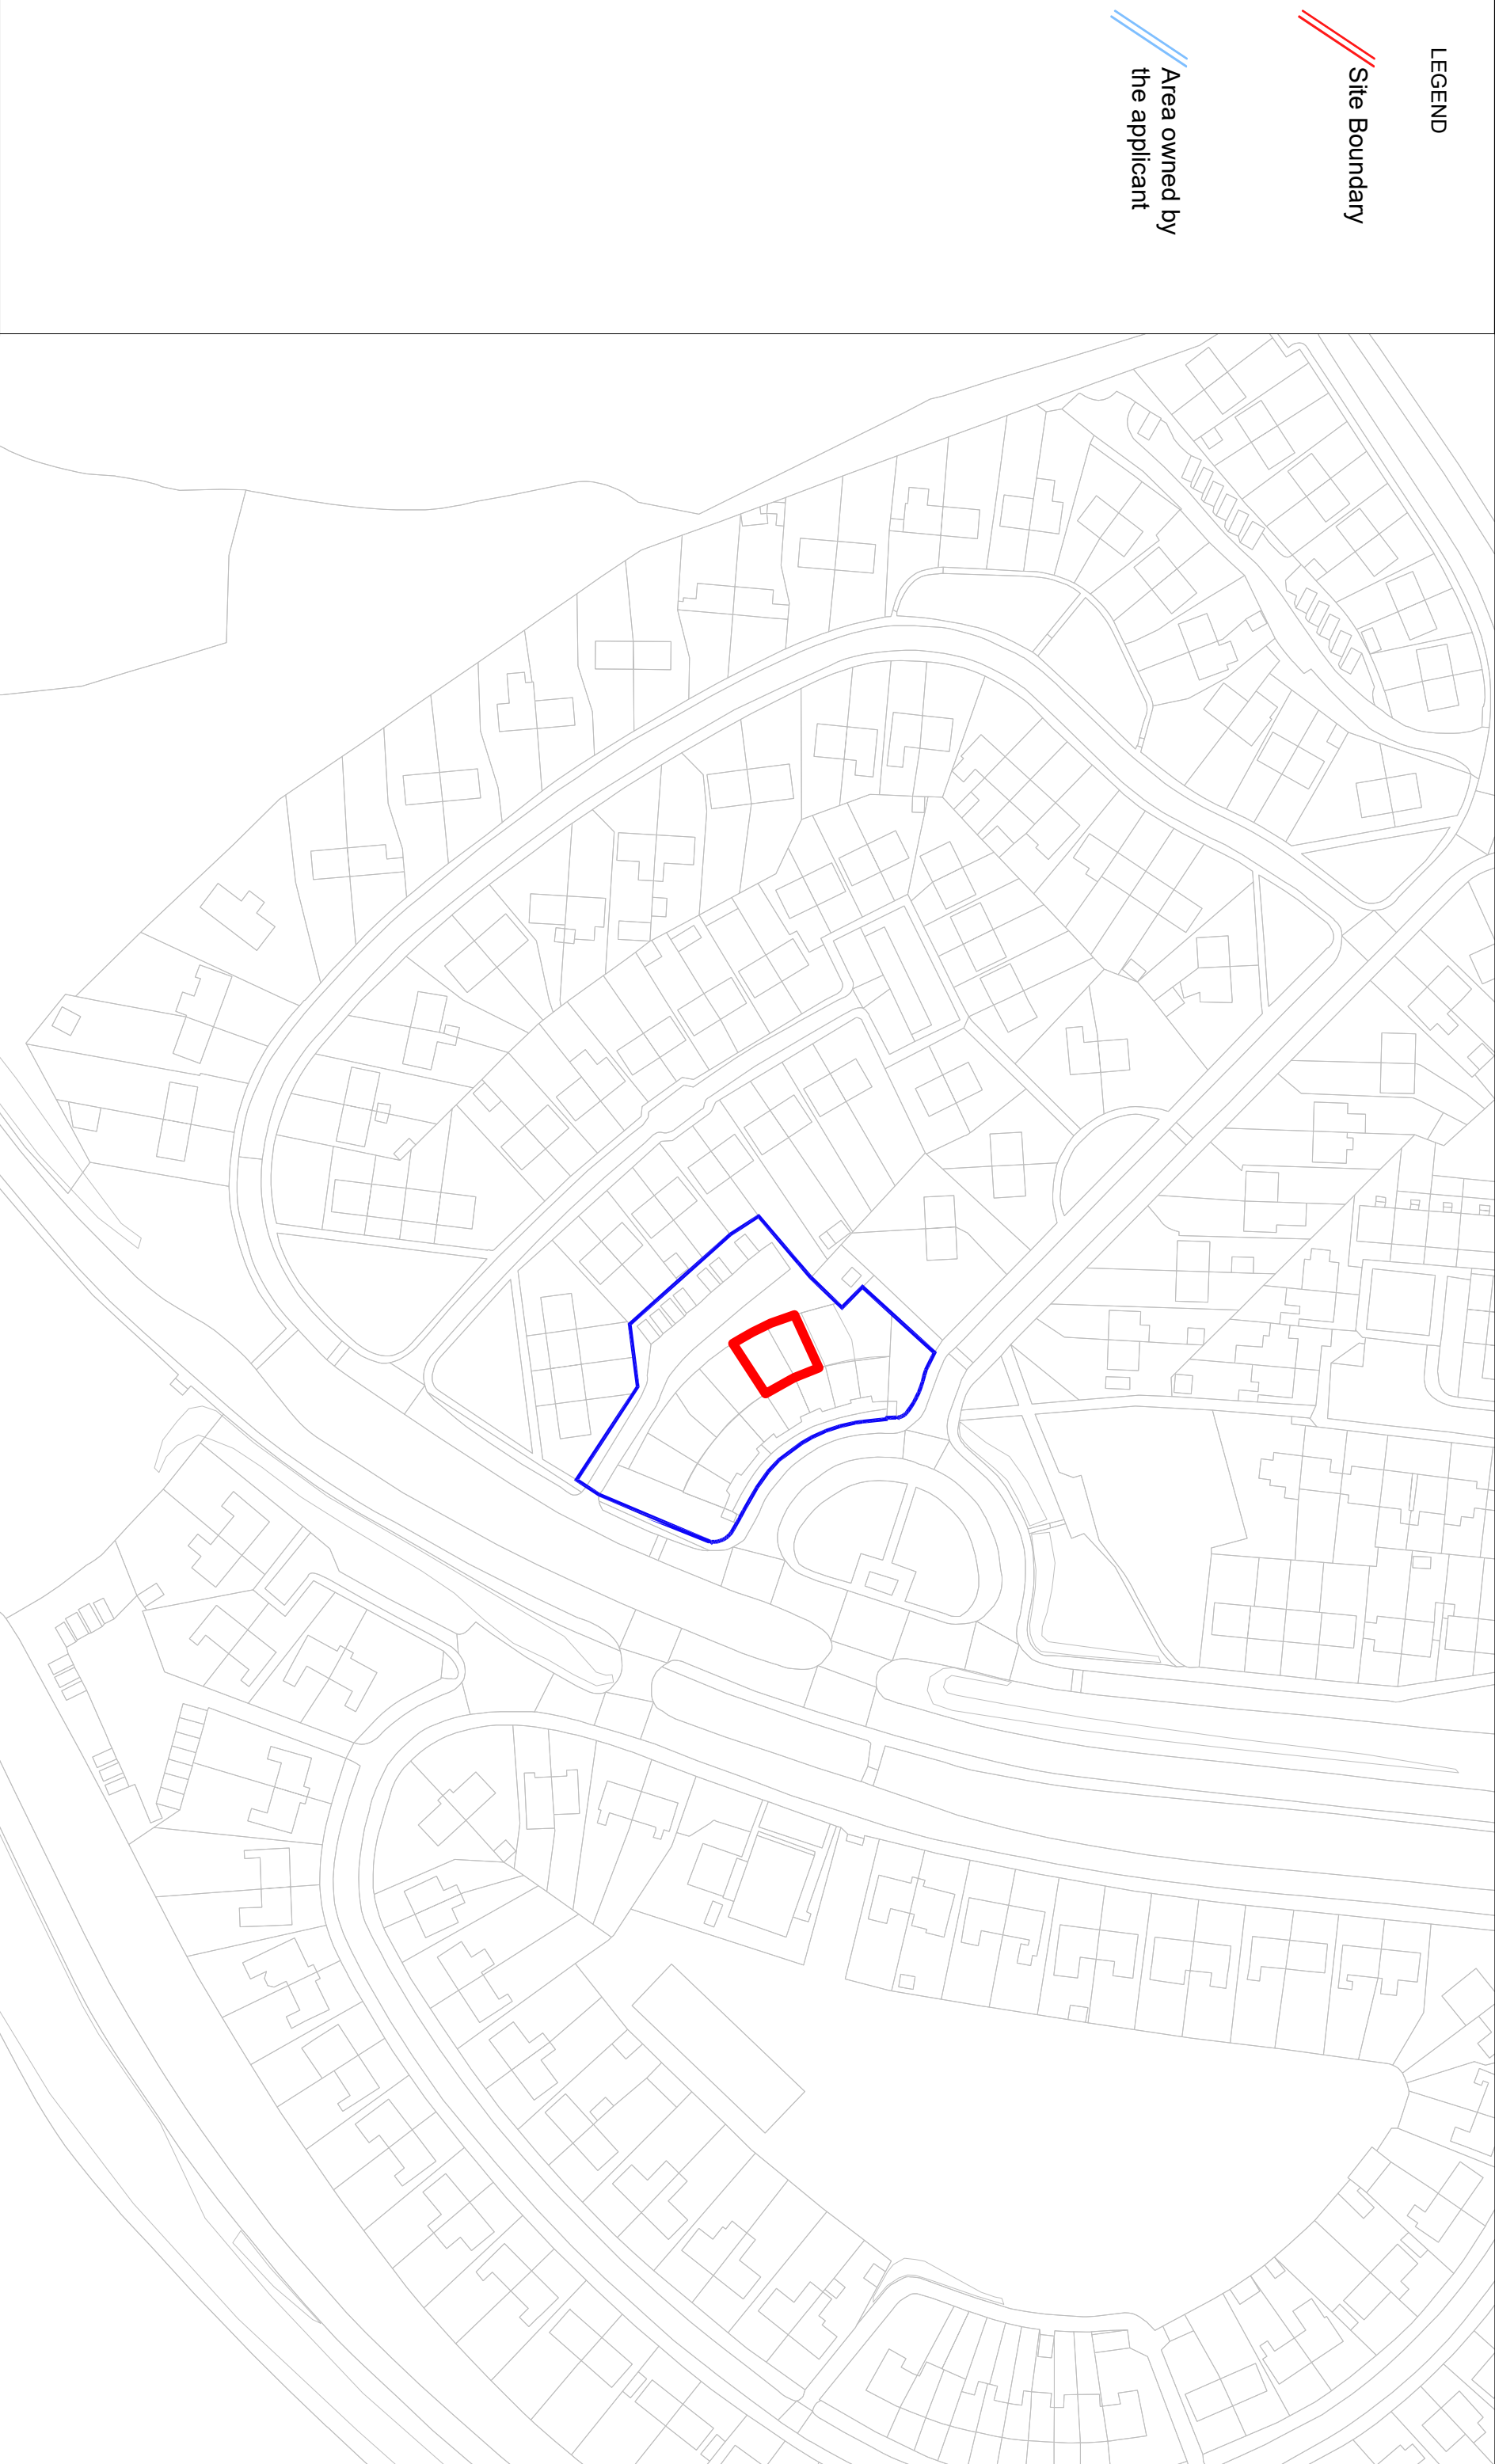

LEGEND

Site Boundary

Area owned by
the applicant

Drawn	AR	Ch	-
Scale	A3@1:1250		
DRAWING NO. 2026-068-02P			

Unit 5 Triangle Business Park Pentrebach Merthyr Tydfil CF48 4TQ
--


Stage PLANNING

Design	AR
--------	----

Date JUNE26

TITLE
Existing Site Plan
The Green, Trefechan
Merthyr Tydfil, CF48 2EU



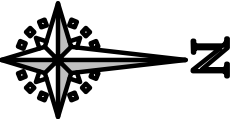

1:500



10m 0 10m 20m 30m 40m 50m