


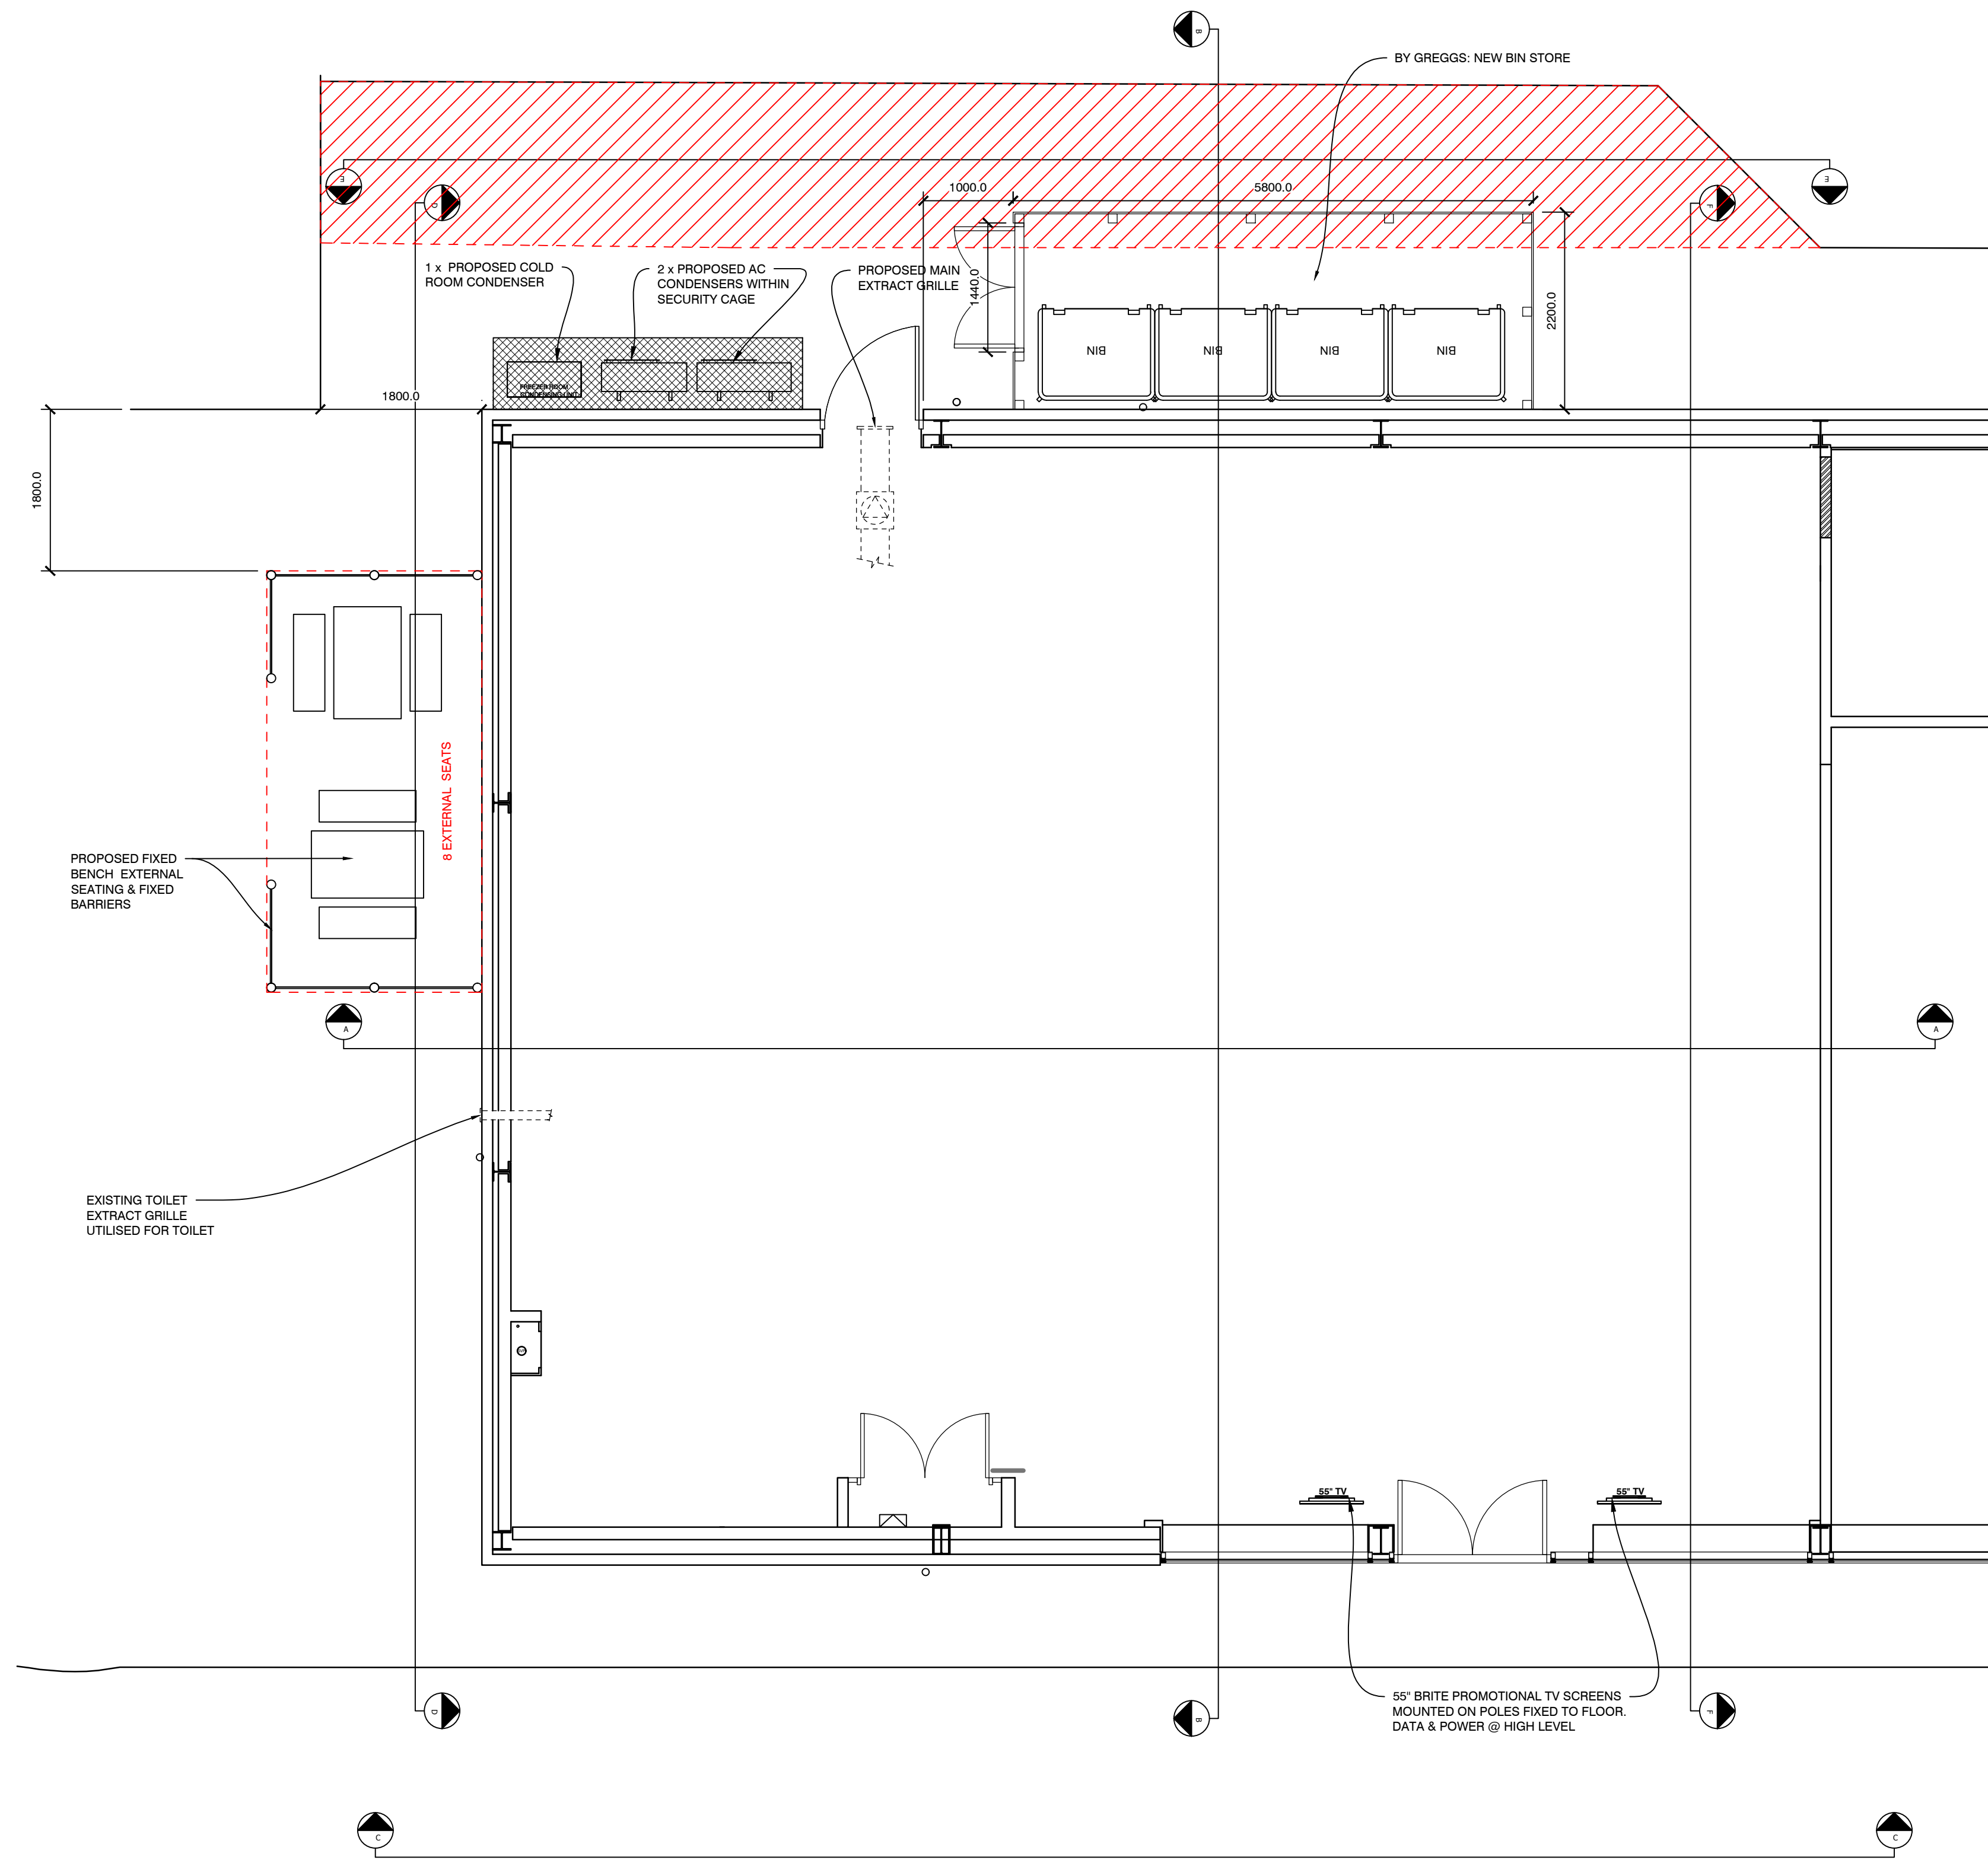

PROPOSED GROUND FLOOR PLAN (1:50)

A	UPDATED EXTERNAL SEATING, BIN STORE & AC CONDENSER LOCATIONS FOLLOWING LL AGREEMENT		11.06.21	TS
REV	DESCRIPTION		DATE	NAME
GREGGS				
GREGGS Plc (WEST) MAINSTREAM WAY SALTLEY BIRMINGHAM B7 4SN Tel: (0121) 605 1122				
Shop S Number & Name MERTHYR TYDFIL, CYFARTHFA RP				
Title PROPOSED PLANNING & ADVERTS				
Site Address UNIT 13, CYFARTHFA RETAIL PARK, SWANSEA ROAD, MERTYR TYDFIL, CF48 1HY				
Gross Building Area 178 Sq m			Gross Sales Area N/A	
Drawing No. RWST/S5710				Rev. A
Date 12.05.21			Scale 1:50 @ A1	
Drawn by TS		Scale Bar		
Issued 11-Jun-21				