


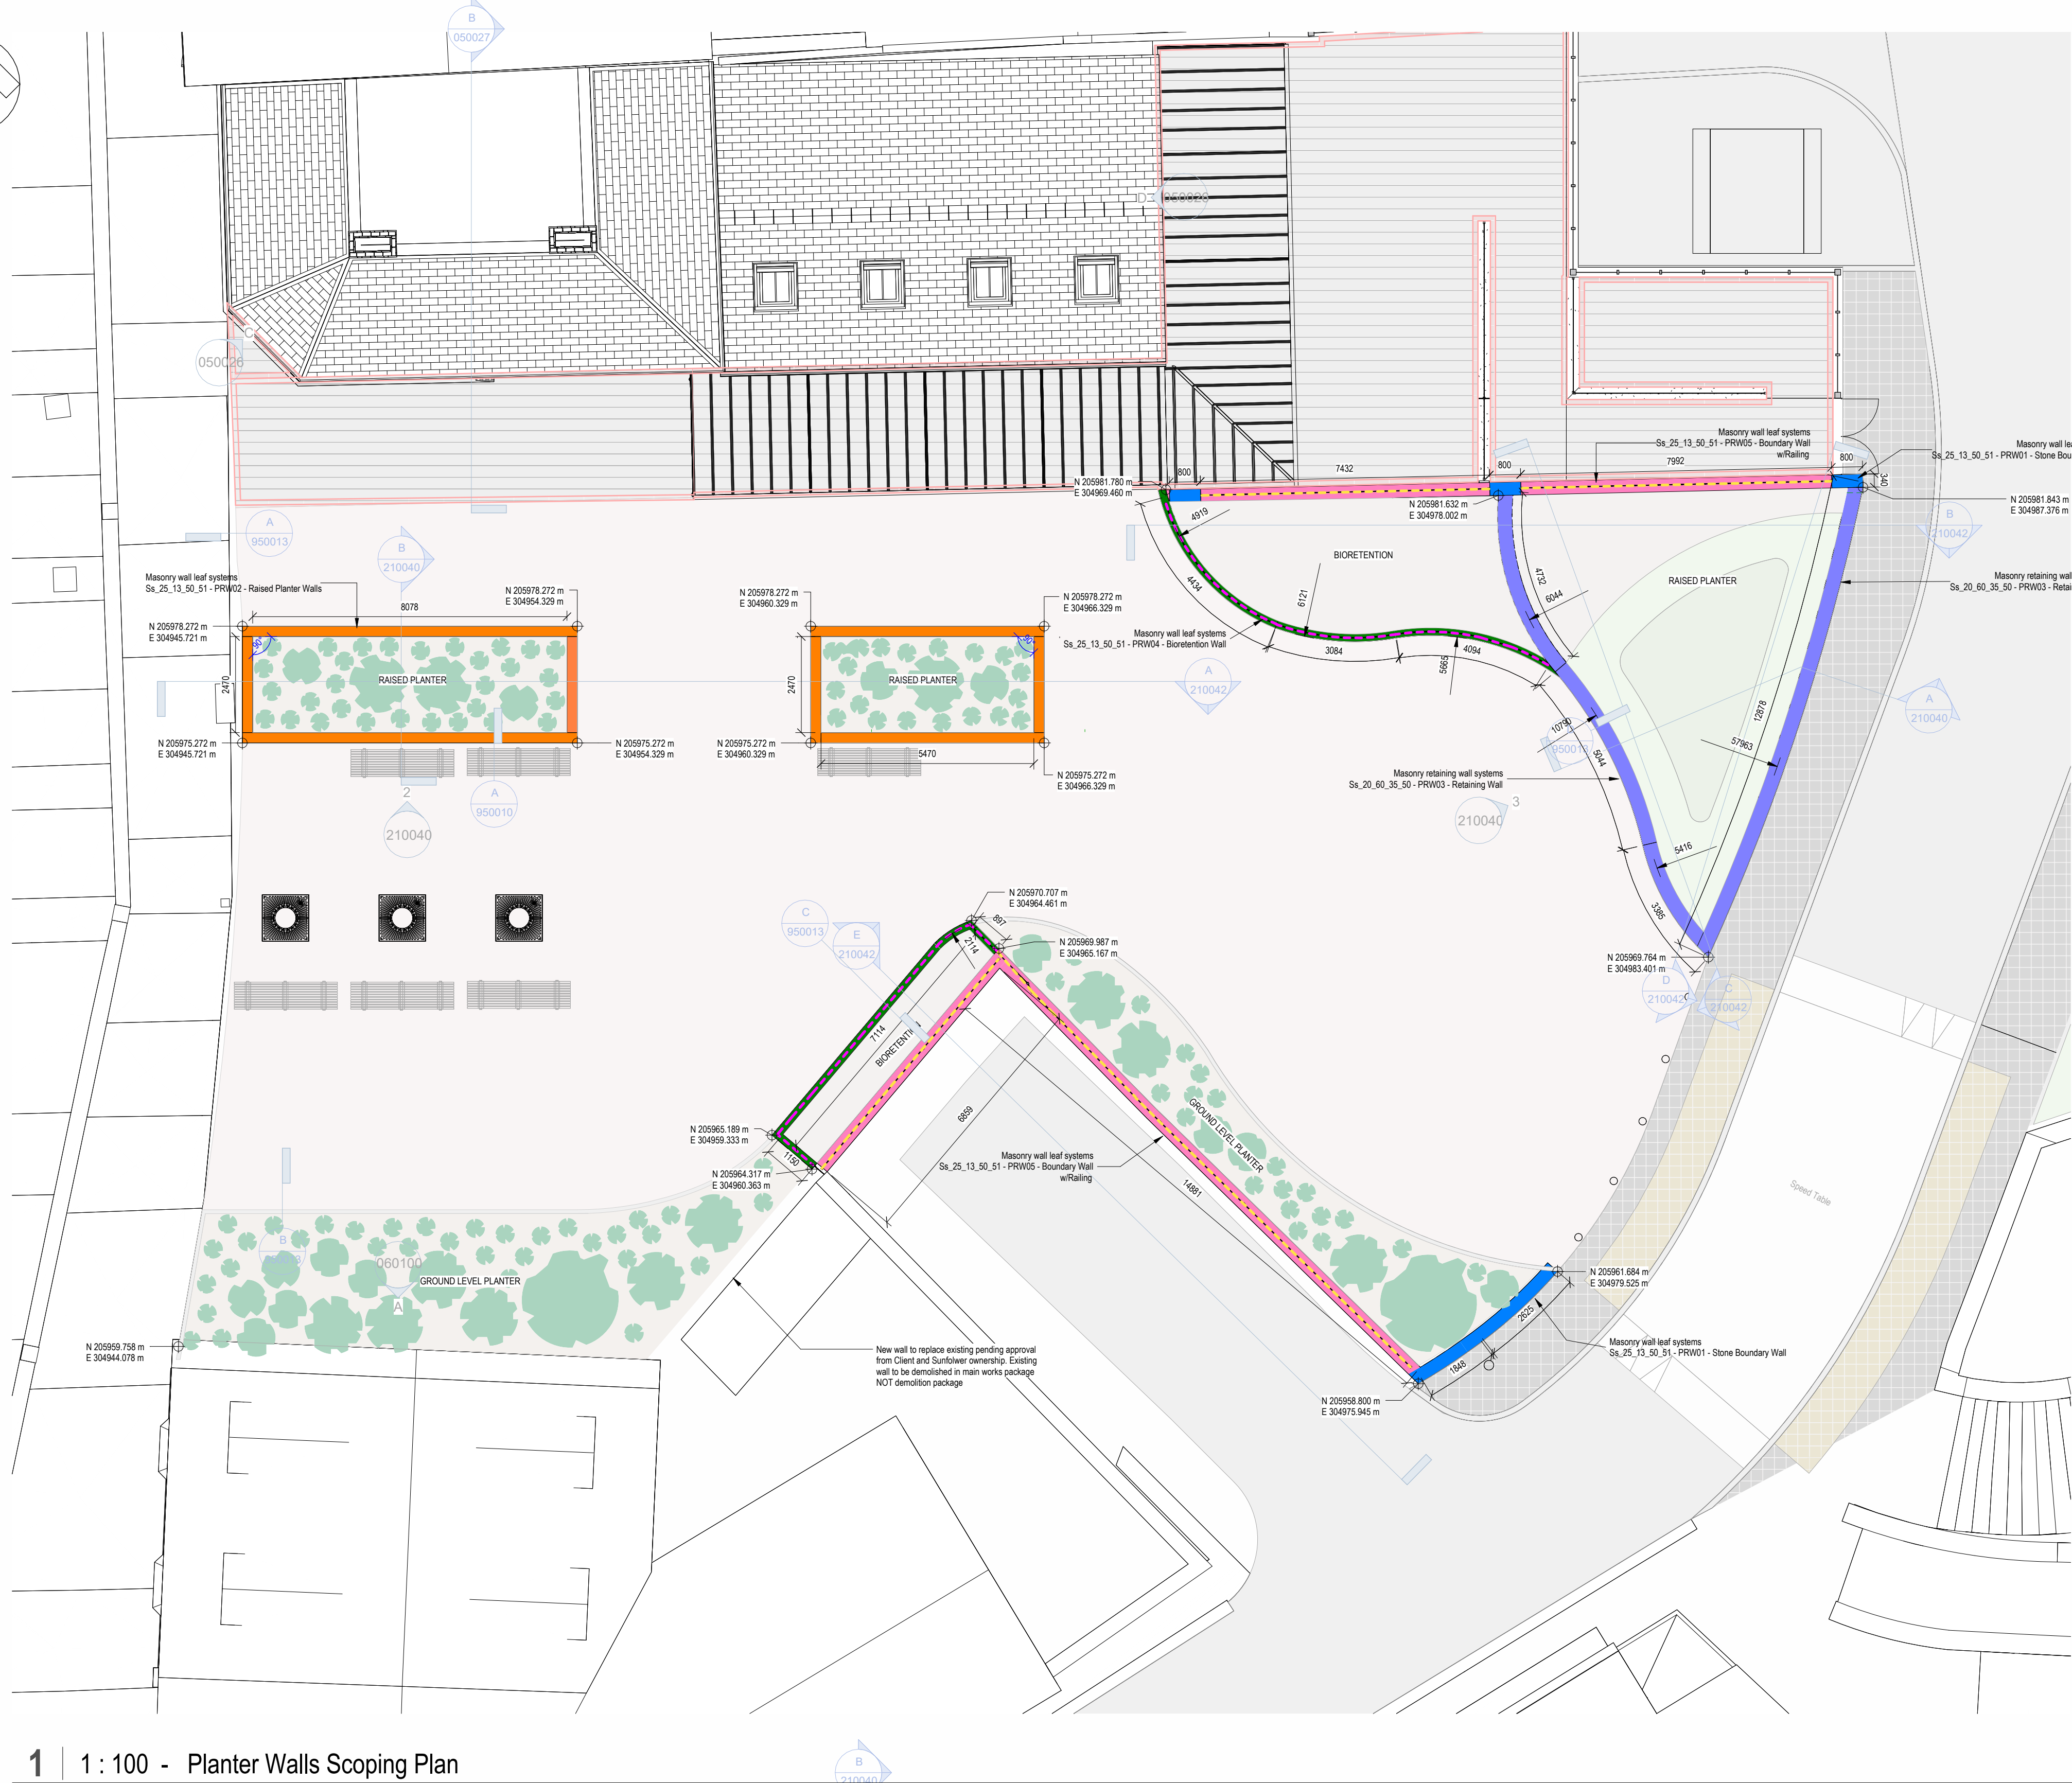


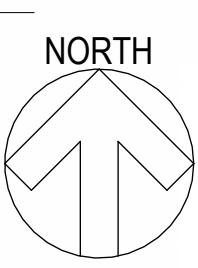


1 1:100 - Planter Walls Scoping Plan

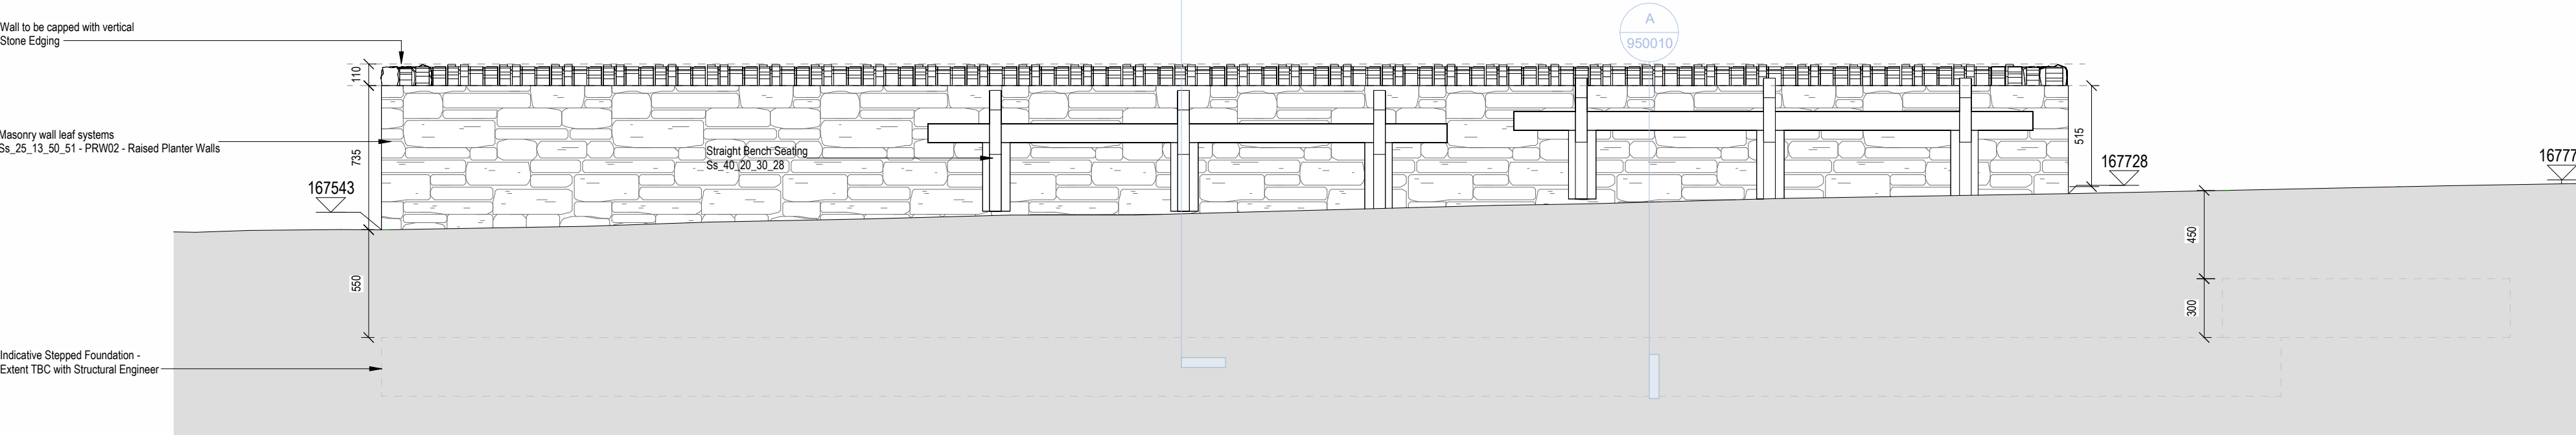


2 1:25 - Raised Planter Elevation 1

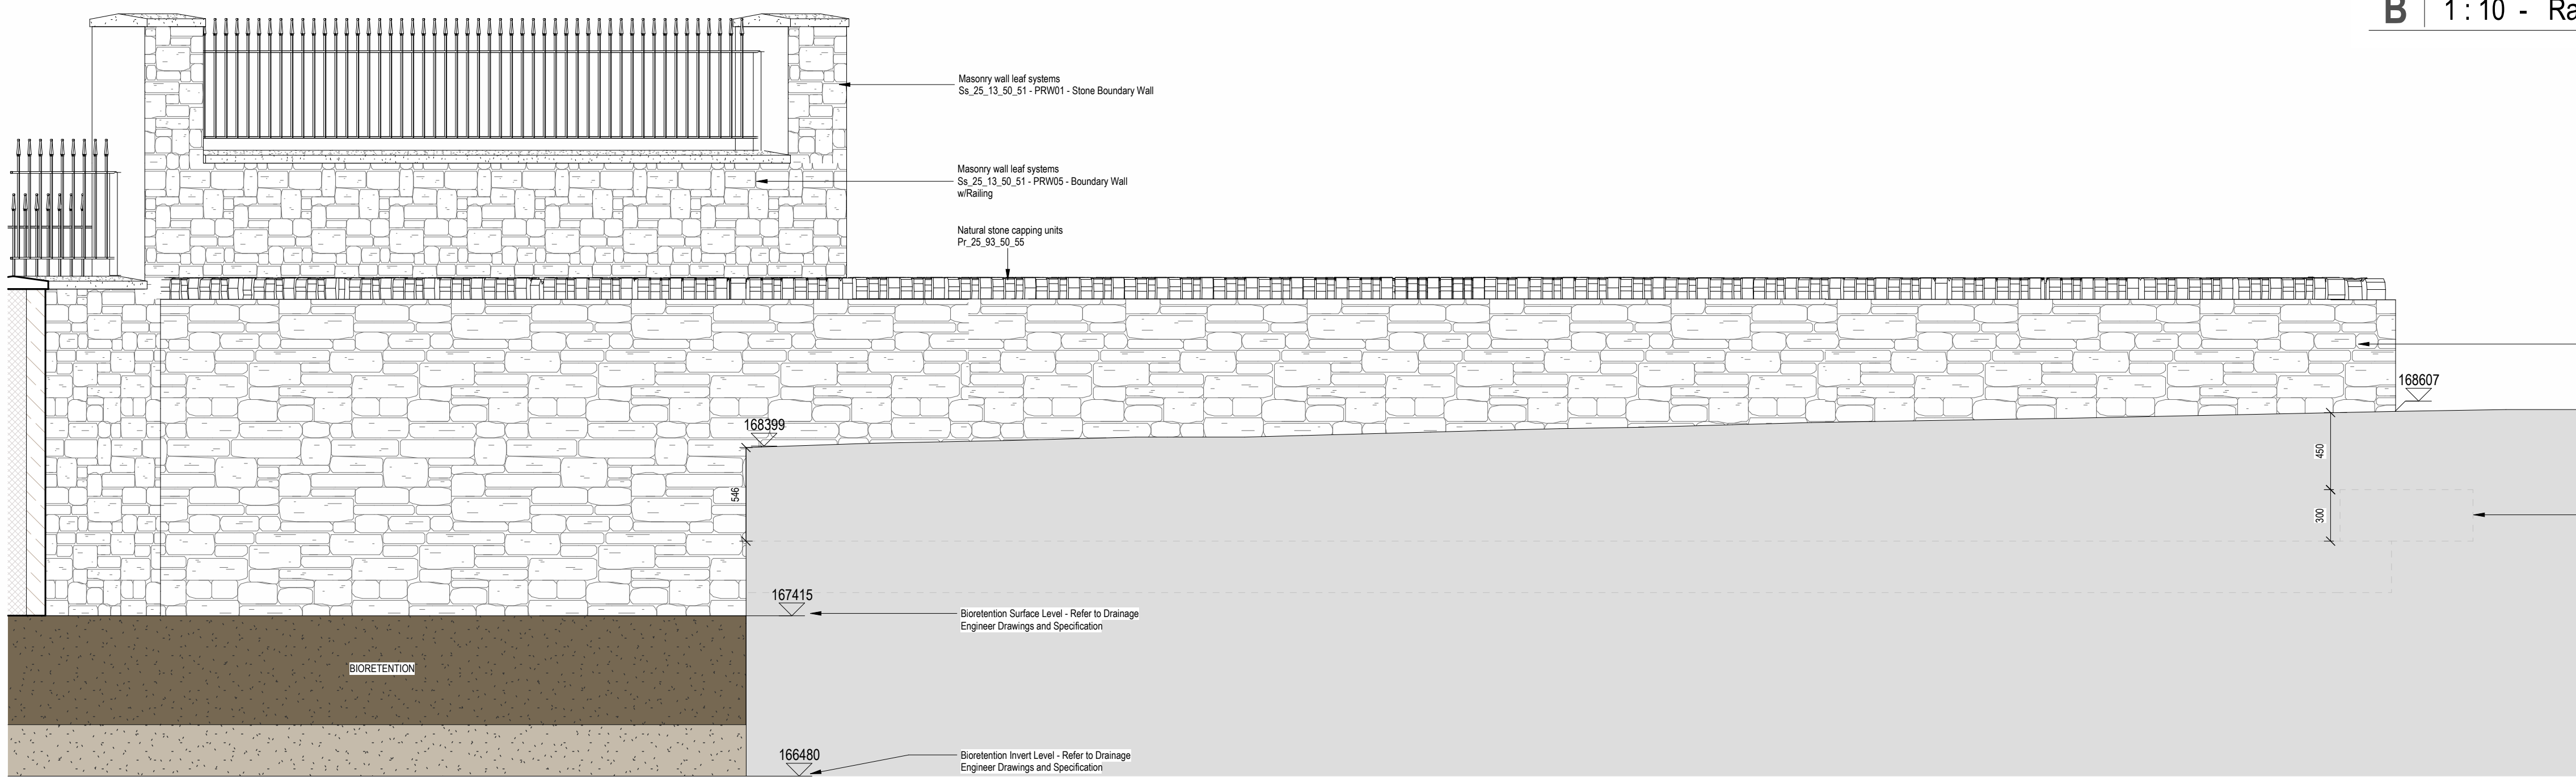

3 1:25 - Sloping Curved Wall Elevation

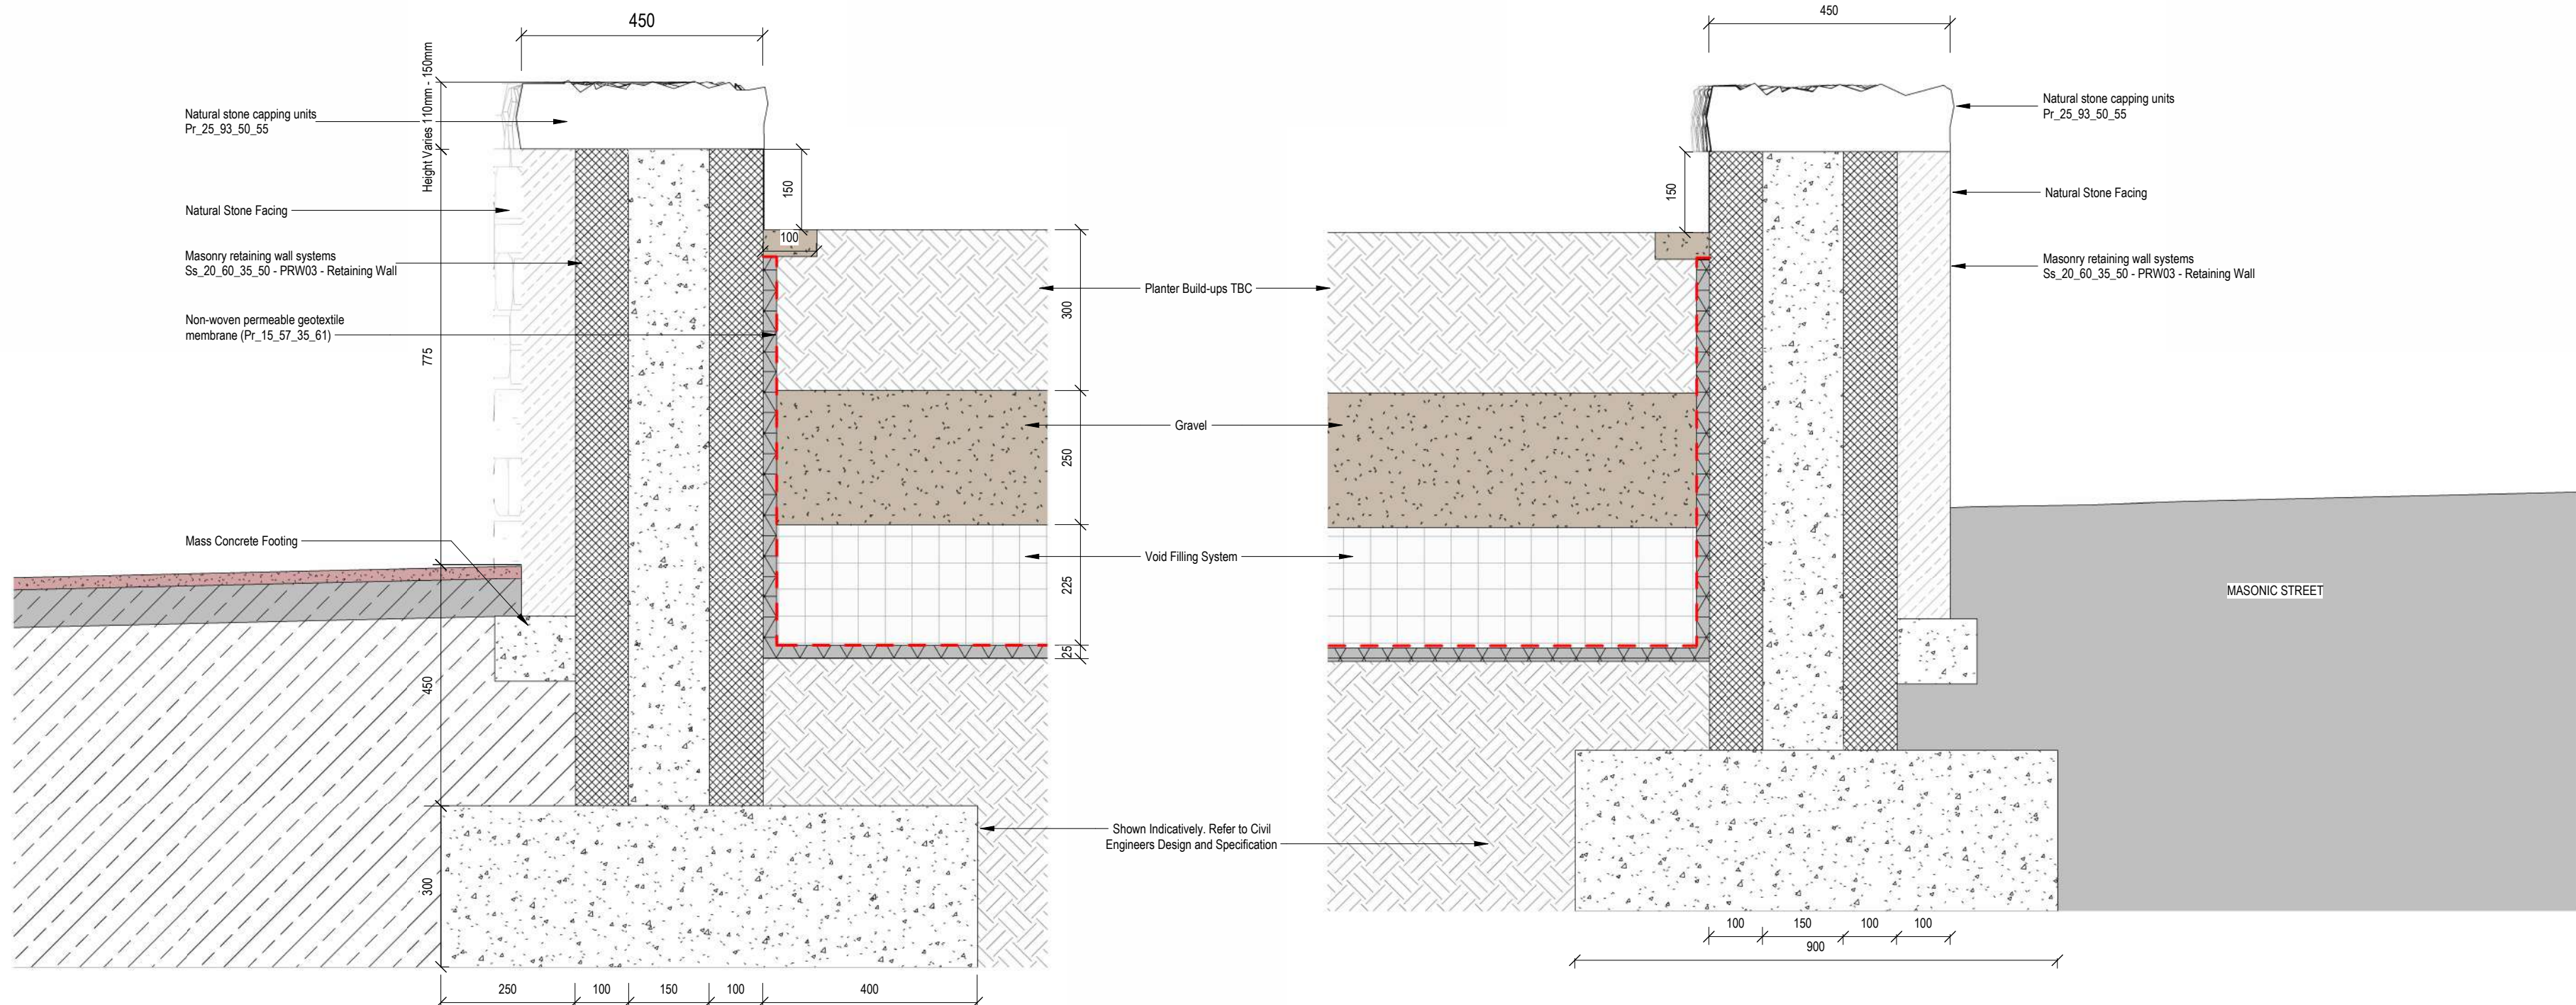

A 1:10 - Retaining Wall Section

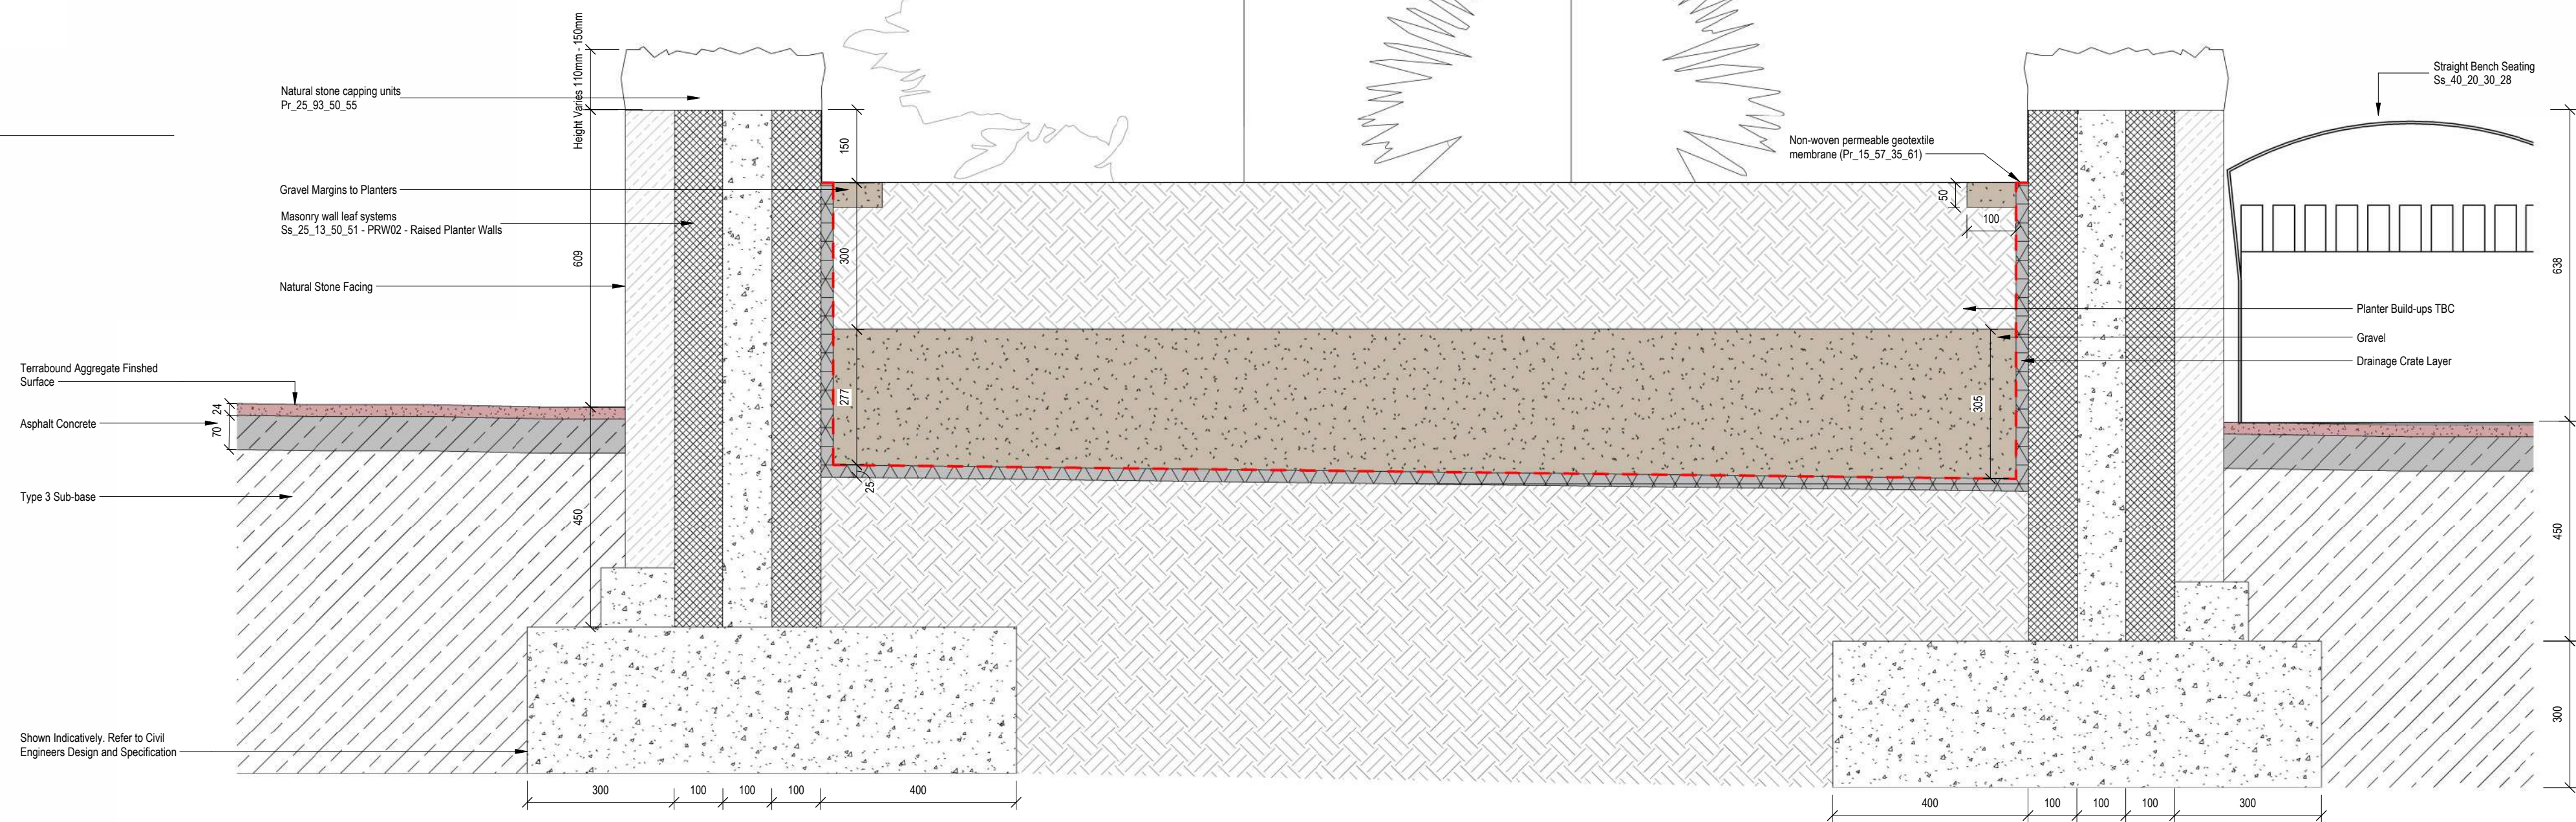

B 1:10 - Raised Planter Section

- GENERAL NOTES**
- a. This drawing is submitted as copyright and owned by WSP (Real Estate & Infrastructure Ltd) and is for use on this site only unless expressly stated otherwise.
 - b. Differences are NOT to be made from the drawing. Dimensions and/or quantities within this drawing, between 1 and information given elsewhere, must be reported immediately to the architect for clarification before proceeding.
 - c. Detailed representations of equipment on this drawing have been so indicated, but any contractor/consultant information where only design intent is provided.
 - d. This drawing is to be used in conjunction with all other relevant architectural drawings and specifications as well as the planning and specifications of other design disciplines, including structural engineering and building services engineers.
 - e. It is intended that all work on this drawing will be carried out by a competent contractor, aware of all duties under CDM regulations 2015 and working to a construction phase plan developed by the Project Contractor.
- HEALTH & SAFETY SYMBOL KEY**
- WARNING RISK**
Indicates a Residual Risk as a warning
 - COMPULSORY RISK**
Indicates a Residual Risk requiring a compulsory action
 - PROHIBITIVE RISK**
Indicates a Residual Risk requiring a prohibitive action
 - INFORMATION RISK**
Indicates a Residual Risk for information

Wall Types Key:

- Sk. 25.13.30.31 Masonry Wall Lead Systems PRW01:**
 - Stone Boundary Wall
 - 200mm Concrete Block
 - 100mm Dressed Stone
- Sk. 25.13.30.31 Masonry Wall Lead Systems PRW02:**
 - Stone Boundary Wall
 - 200mm Concrete Block
 - 100mm Dressed Stone
Note:

- Refer to Civil Engineers Drawings for accurate levels information.
- Foundations shown indicatively - Refer to Structural Engineers Spec and Drawings.
- To be read in conjunction with:
- MIL-ESA-XX-XX-CPW-000001 - Architectural Specification
 - MIL-ESA-XX-XX-DR-A-95004 - Proposed Landscape Masterplan
- Refer to Civil Engineers Drawings for accurate levels information:
- MIL-RED-78-XX-SK-S-0001-North Bio-retention
 - MIL-RED-78-XX-SK-S-0002-South Bio-retention
 - MIL-RED-78-XX-SK-S-0003-Northeast Planter
 - MIL-RED-78-XX-SK-S-0004-Raised Planters
 - MIL-RED-78-XX-SK-S-0005-Monoculture Boundary Wall
 - MIL-RED-78-XX-SK-S-0006-South Boundary Wall

Client
Merthyr Tydfil County Borough Council

Project
Merthyr Interchange Link

Drawing
Wall Scoping Plans - Public Realm

Scale @ A4	Drawn	Checked	Approved
As indicated	CJ	SA	EB
Project No	Date		
70121420	10/04/2024		
Drawing Identifier	Drawn	Checked	Approved
MIL-ESA-PR-XX-DR-A-210040	SA	EB	P04

esa
architecture
member of WSP

Quest House, Fotherham Rd, St. Melons, Cardiff, CF3 9EY
info@esa-tfd.com
WSP (Real Estate & Infrastructure) Limited, Reg No. 12475960

