


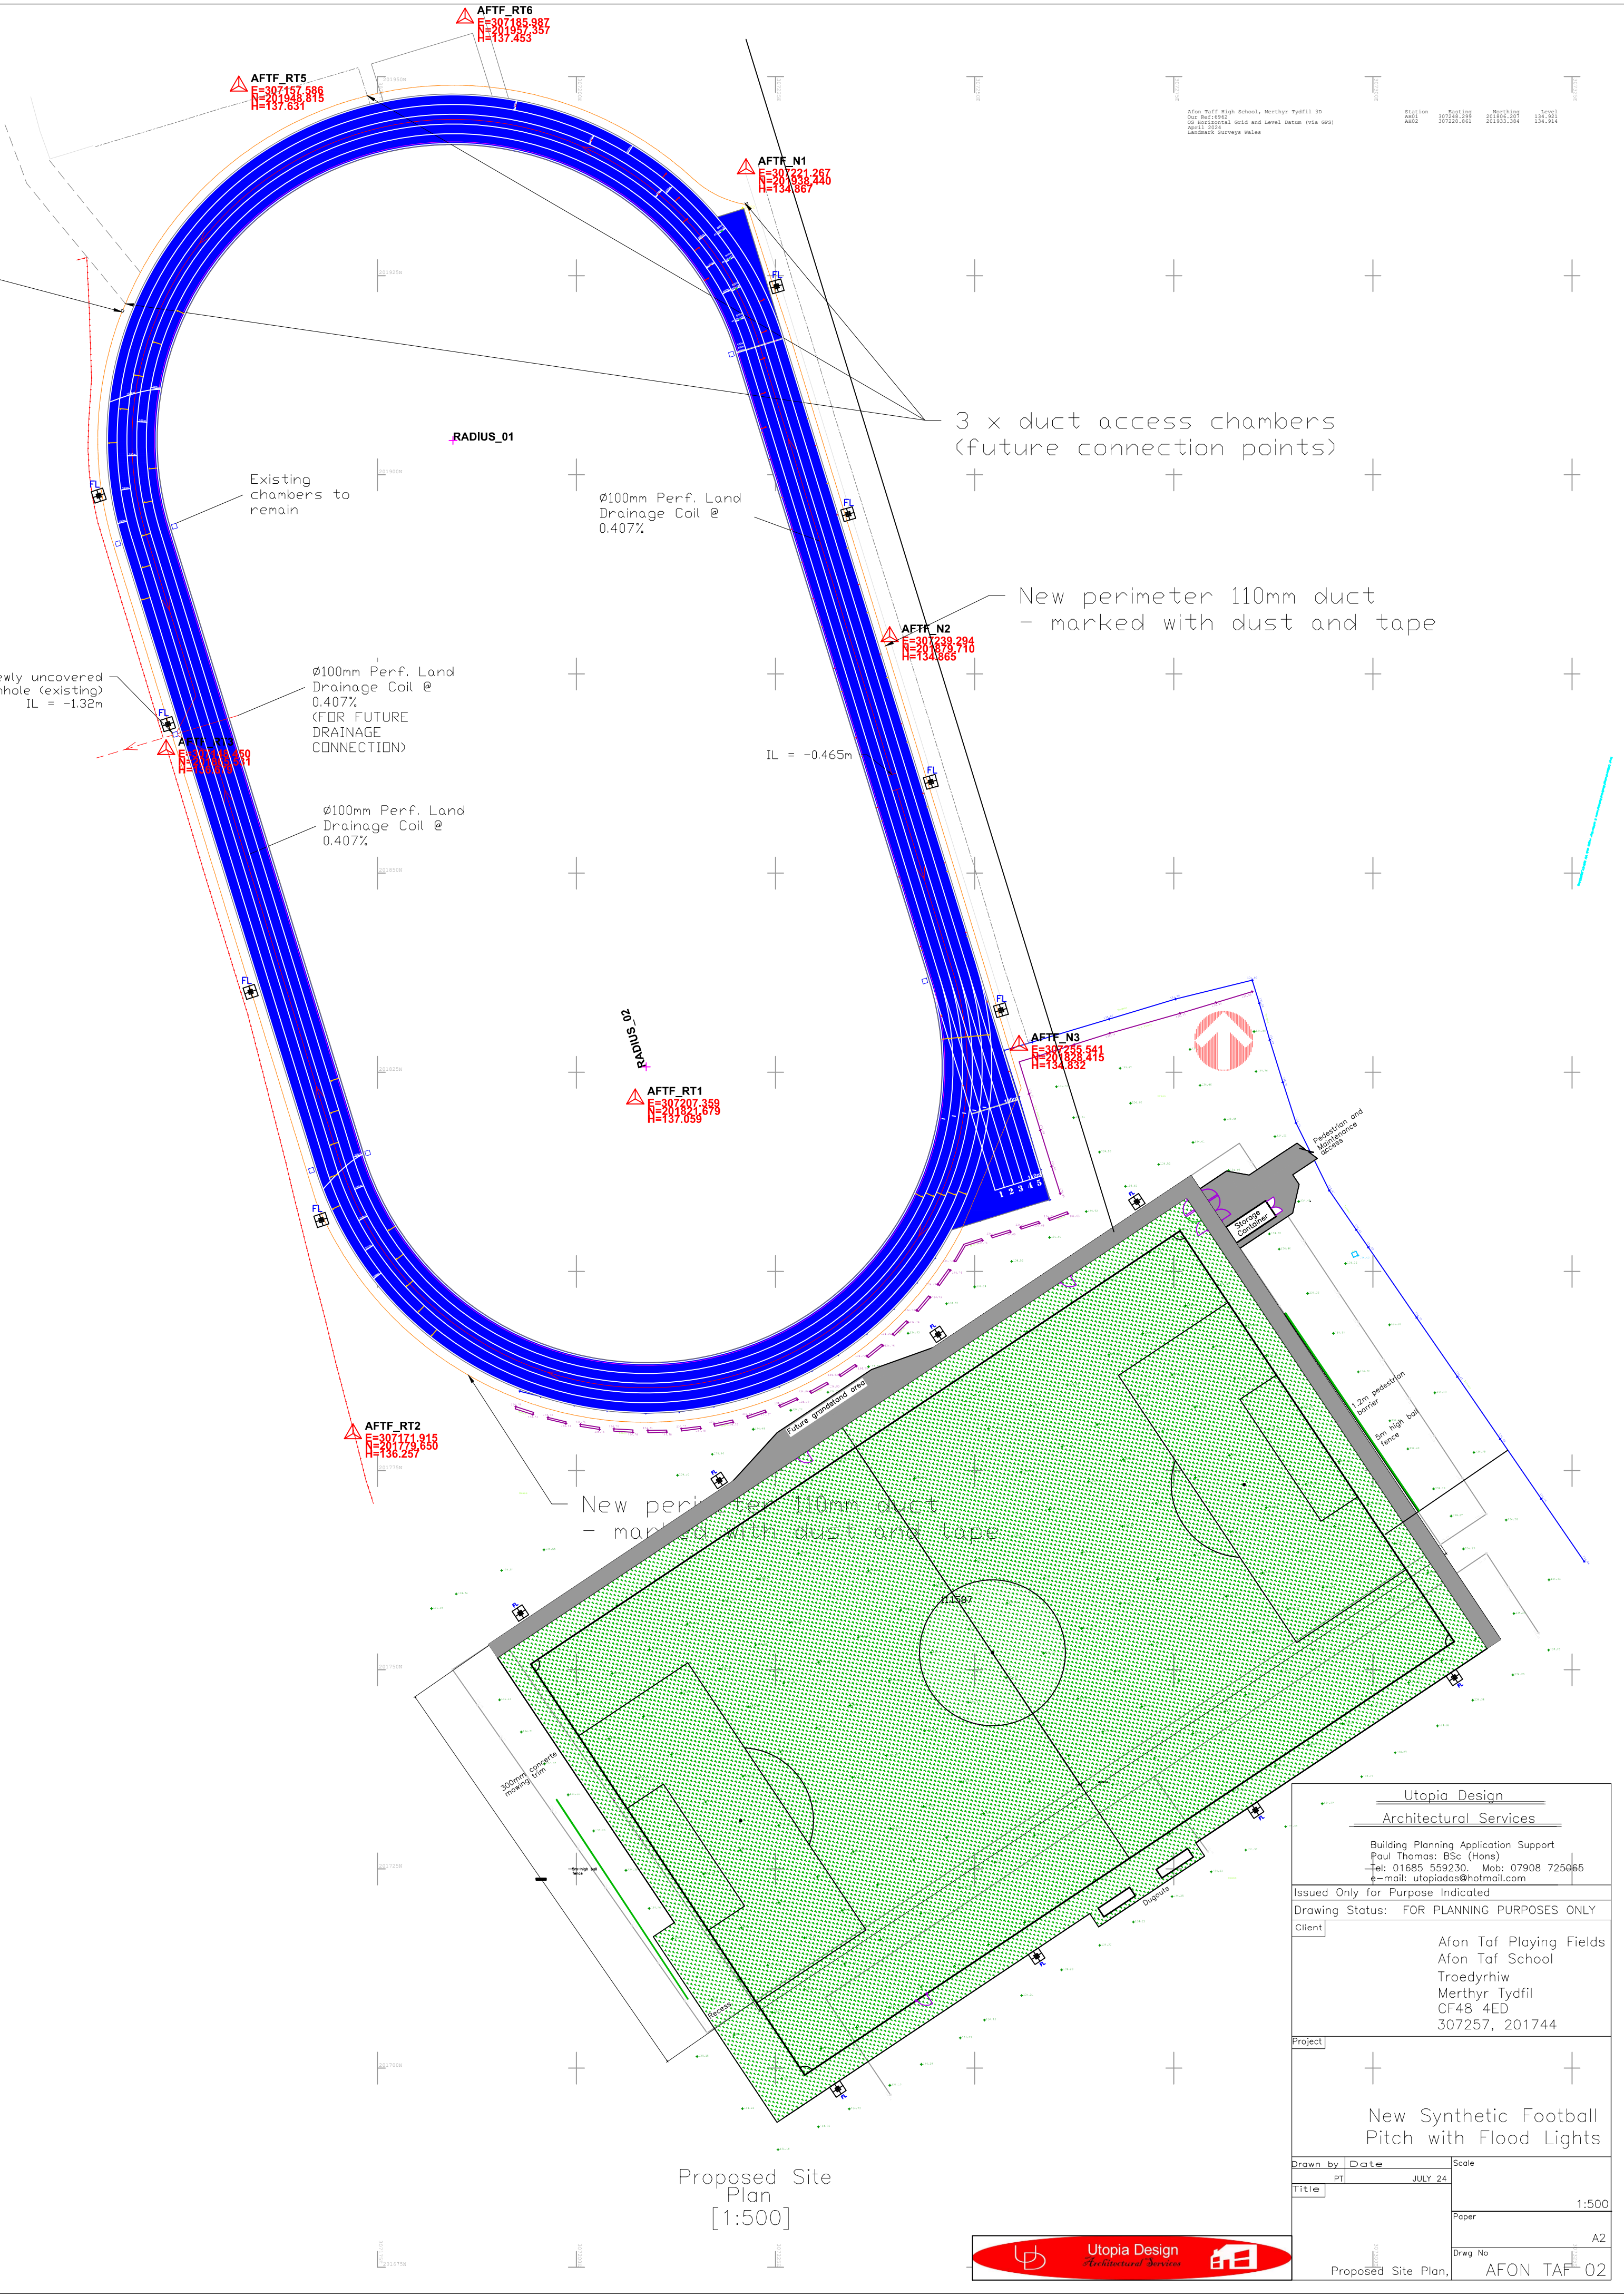

Afon Taf High School, Merthyr Tydfil 30
OS Ref: 1842
OS Horizontal Grid and Level Datum (via GPS)
April 2018
Landmark Surveys Wales

Station	Easting	Northing	Level
AM01	307250.861	201709.384	134.914
AM02	307250.861	201709.384	134.914

3 x duct access chambers
(future connection points)

New perimeter 110mm duct
- marked with dust and tape

Existing chambers to remain

Ø100mm Perf. Land Drainage Coil @ 0.407%

Ø100mm Perf. Land Drainage Coil @ 0.407%
(FOR FUTURE DRAINAGE CONNECTION)

Ø100mm Perf. Land Drainage Coil @ 0.407%

IL = -0.465m

RADIUS_02

AFTF_RT1
E=307297.358
N=137.059

AFTF_N3
E=307298.311
N=134.832

AFTF_RT2
E=307171.815
N=136.257

New perimeter 110mm duct
- marked with dust and tape

Proposed Site Plan
[1:500]



Utopia Design Architectural Services			
Building Planning Application Support Paul Thomas: BSc (Hons) Tel: 01685 559230. Mob: 07908 725065 e-mail: utopiadass@hotmail.com			
Issued Only for Purpose Indicated			
Drawing Status: FOR PLANNING PURPOSES ONLY			
Client			
Afon Taf Playing Fields Afon Taf School Troedyrhiw Merthyr Tydfil CF48 4ED 307257, 201744			
Project			
New Synthetic Football Pitch with Flood Lights			
Drawn by	Date	Scale	
PT	JULY 24	1:500	
Title		Paper	
		A2	
Drawn No		Dwg No	
Proposed Site Plan,		AFON TAF 02	