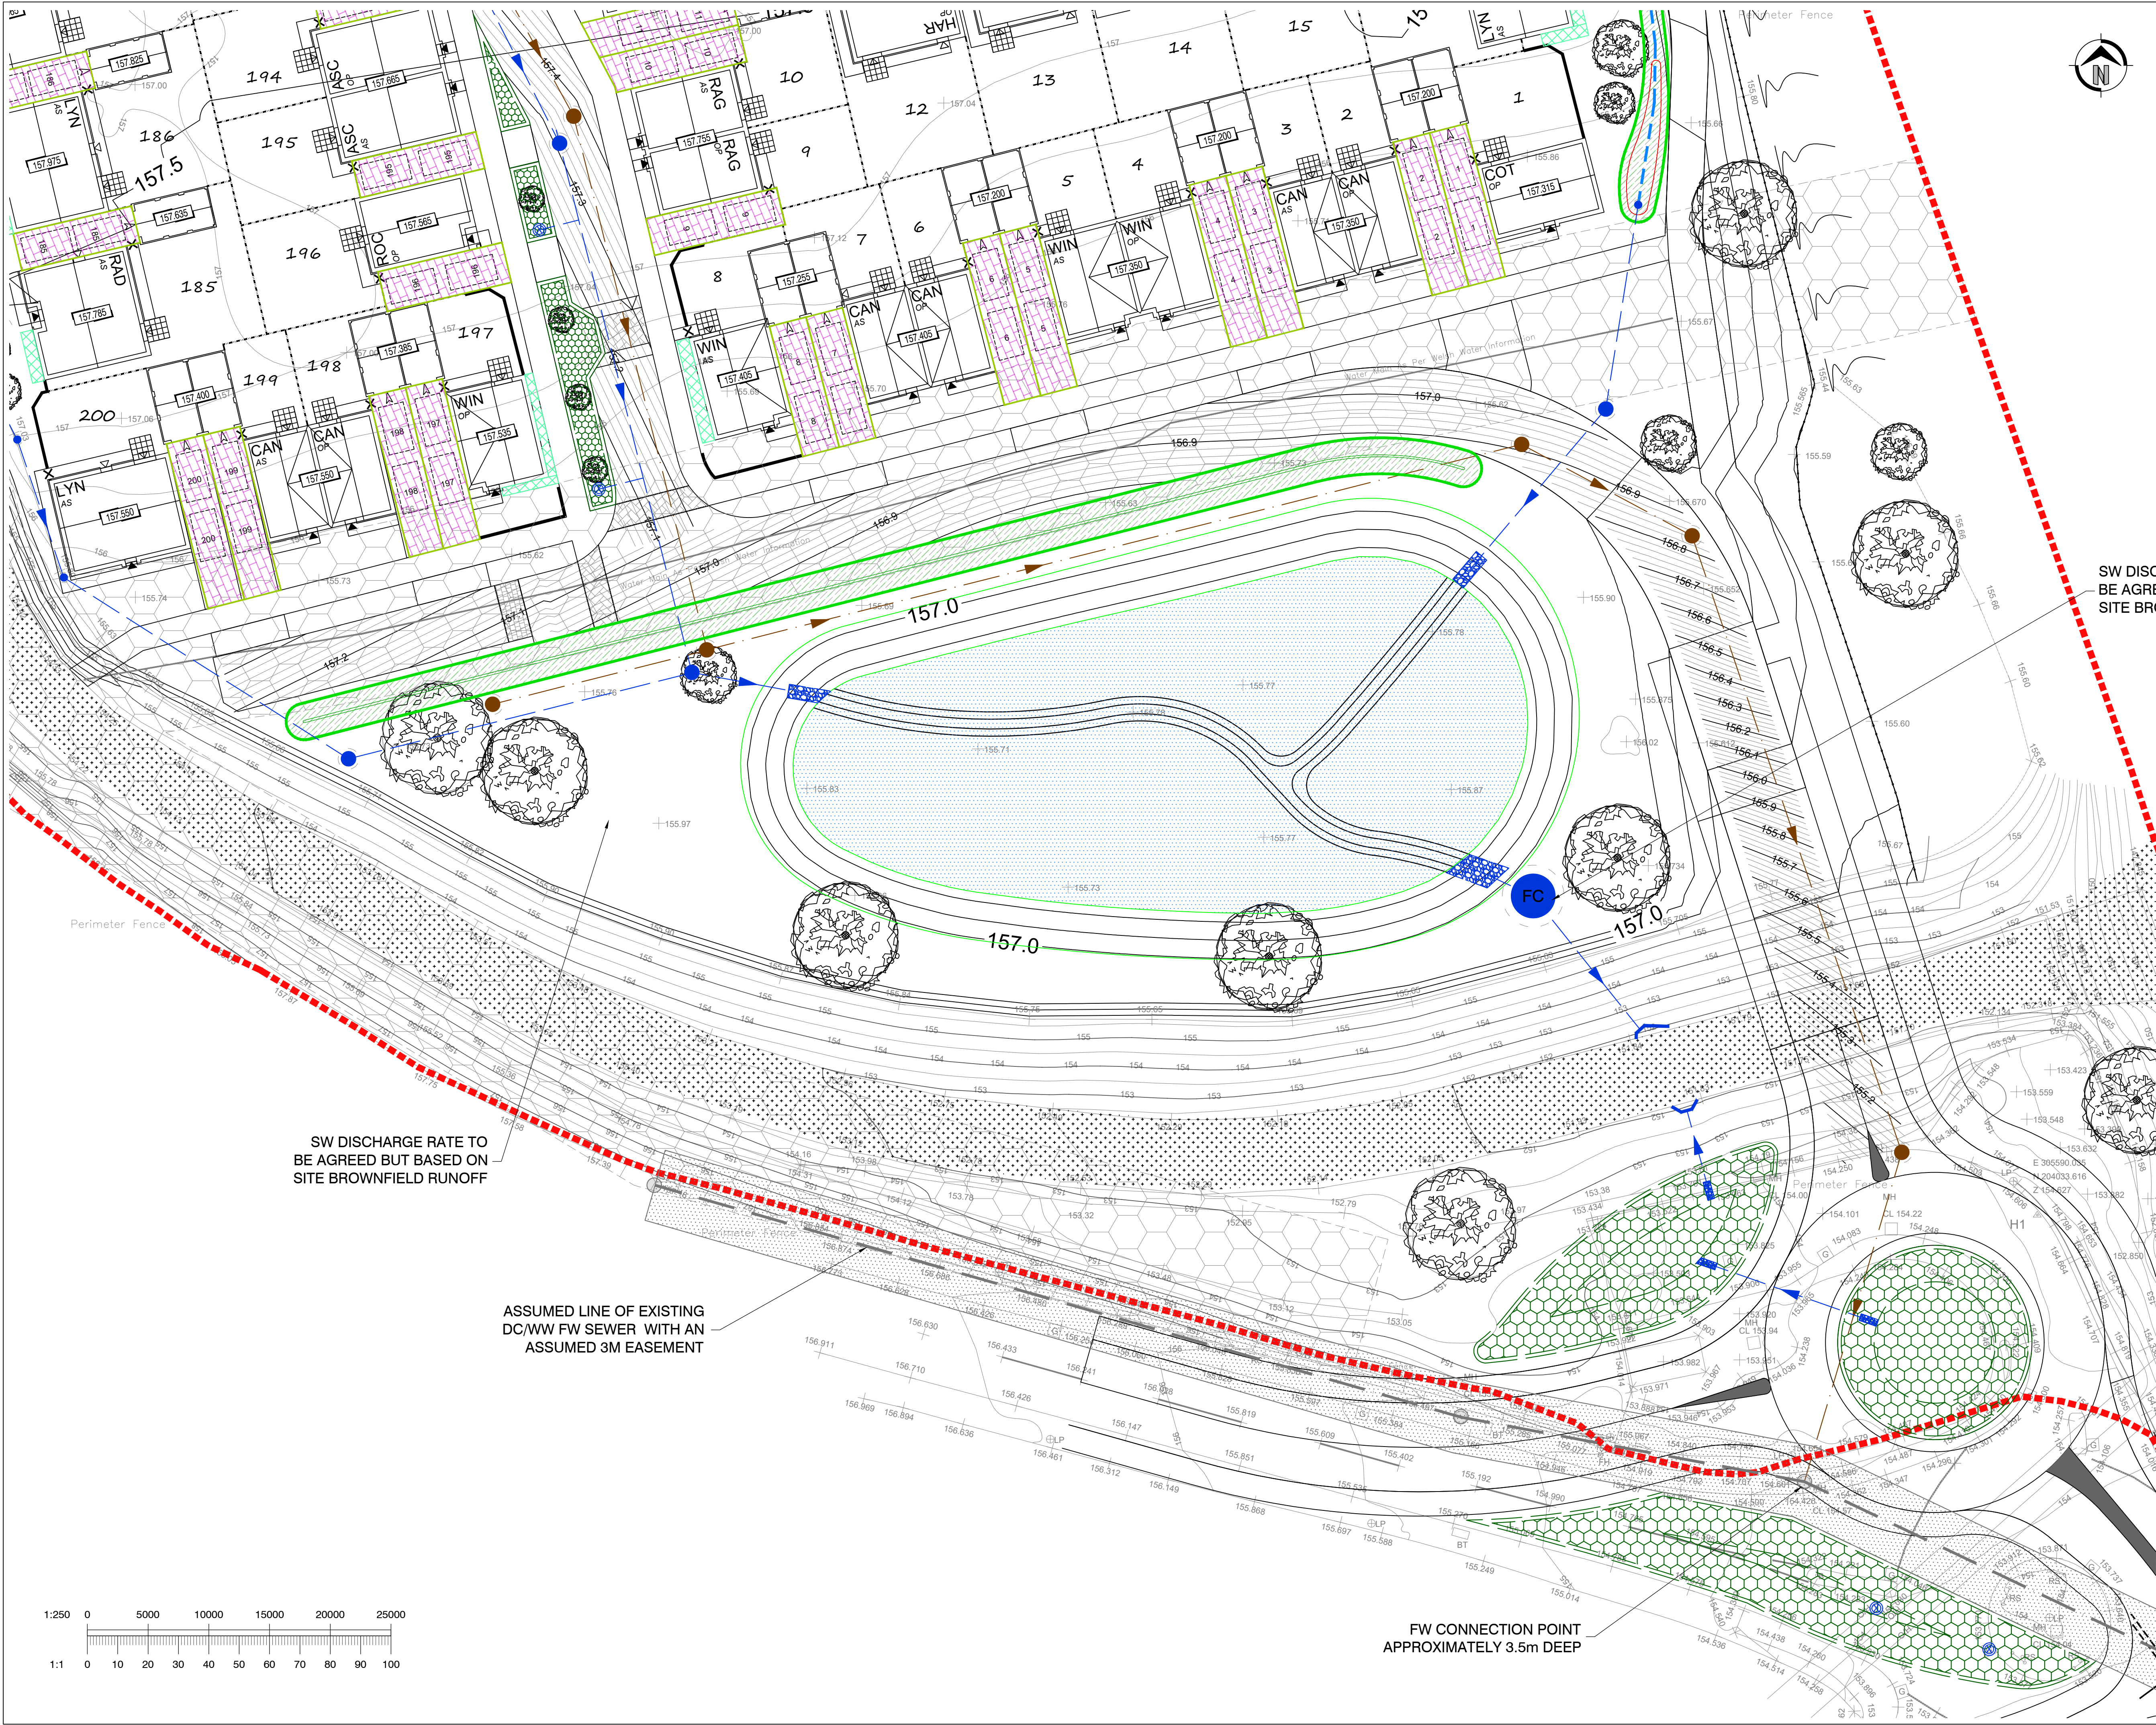


- GENERAL NOTES
1. This drawing is to be read in conjunction with and checked against all other drawings, engineering details, specifications and any structural, geotechnical or other specialist document provided.
 2. All dimensions and levels are in metres, U.N.O.
 3. Any discrepancies within all relevant drawings are to be reported to QuadConsult Ltd immediately.
 4. Do not scale from this drawing - use figured dimensions only.

- KEY:
- PRIVATE PLOT BIO-PLANTER
 - SWALE
 - SWALE WITH UNDERDRAIN
 - DRY SWALE (GRAVEL BASE)
 - RAINGARDEN
 - DETENTION BASIN
 - PRIVATE PLOT PERVIOUS PAVING
 - ADOPTABLE PERVIOUS PAVING
 - FLOW CONTROL
 - SW MH / SEWER
 - OPEN GRATED CATCHPITS
 - EXISTING FW/SW SEWER / MH
 - FW SEWER / MH
 - SITE BOUNDARY

SW DISC
BE AGRI
SITE BR

SWALE LAYOUT, ROUTE AND LEVELS
WITHIN LANDSCAPED AREAS TO BE
ADAPTED TO WORK WITH PROPOSED
LANDSCAPING SCHEME

INFORMATION

C	24.11.22	REVISED TO SUIT NEW SITE PLAN	IMH
B	24.11.22	REVISED TO SUIT NEW SITE PLAN	IMH
A	21.11.22	REVISED TO SUIT NEW SITE PLAN	IMH
Rev	Date	Description	By

Dimensions to be verified on site.
This drawing should not be scaled. Use figured dimensions only.
Any discrepancies should be referred to the Engineer prior to work being put in hand.
This drawing is copyright.

QuadConsult Limited
Columbus House, Village Way
Gowermeadow Business Park
Cardiff
CF15 7NE
029 2077 9644
contactus@quadconsult.co.uk
www.quadconsult.co.uk



Project
DRAGON PARC
Title
**DRAINAGE STRATEGY
(1 of 5)**

INFORMATION				
Designed by	Drawn by	Checked by	Date	Scale @ A1 size
IMH	IMH	ACV	NOV'22	1:250
Drawing No				
21566-C-011-C				

File name: 21566-C-011 Drainage Strategy.dwg