


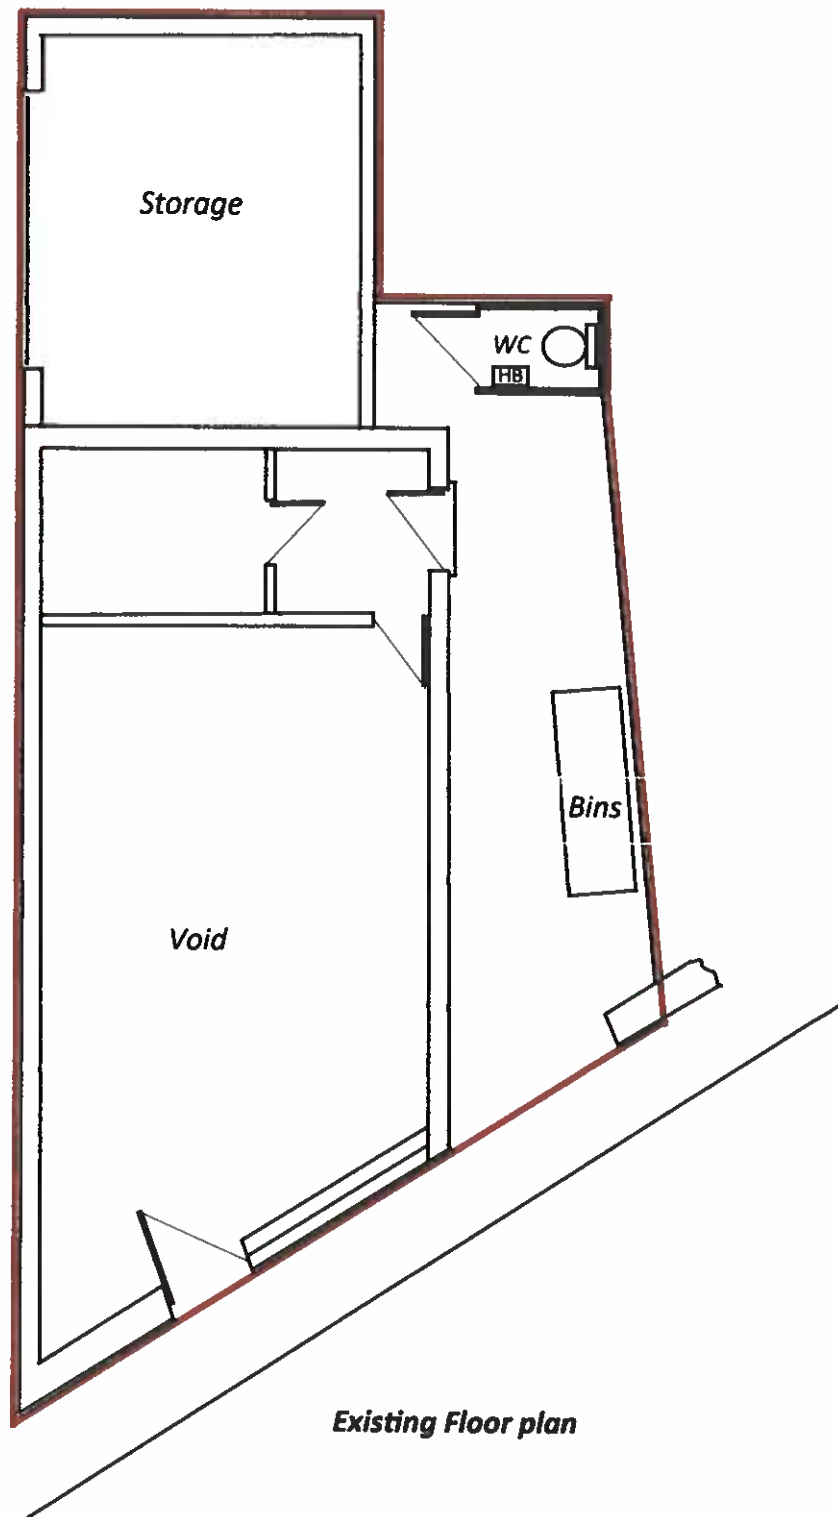

Existing Floor plan

**Business change of use at
Bryn stores, Bryn Street, Twynrodyn,
Merthyr Tydfil, CF47 0TG**

Scale

1 : 100

Drawing No.

02 / 32 / 22