


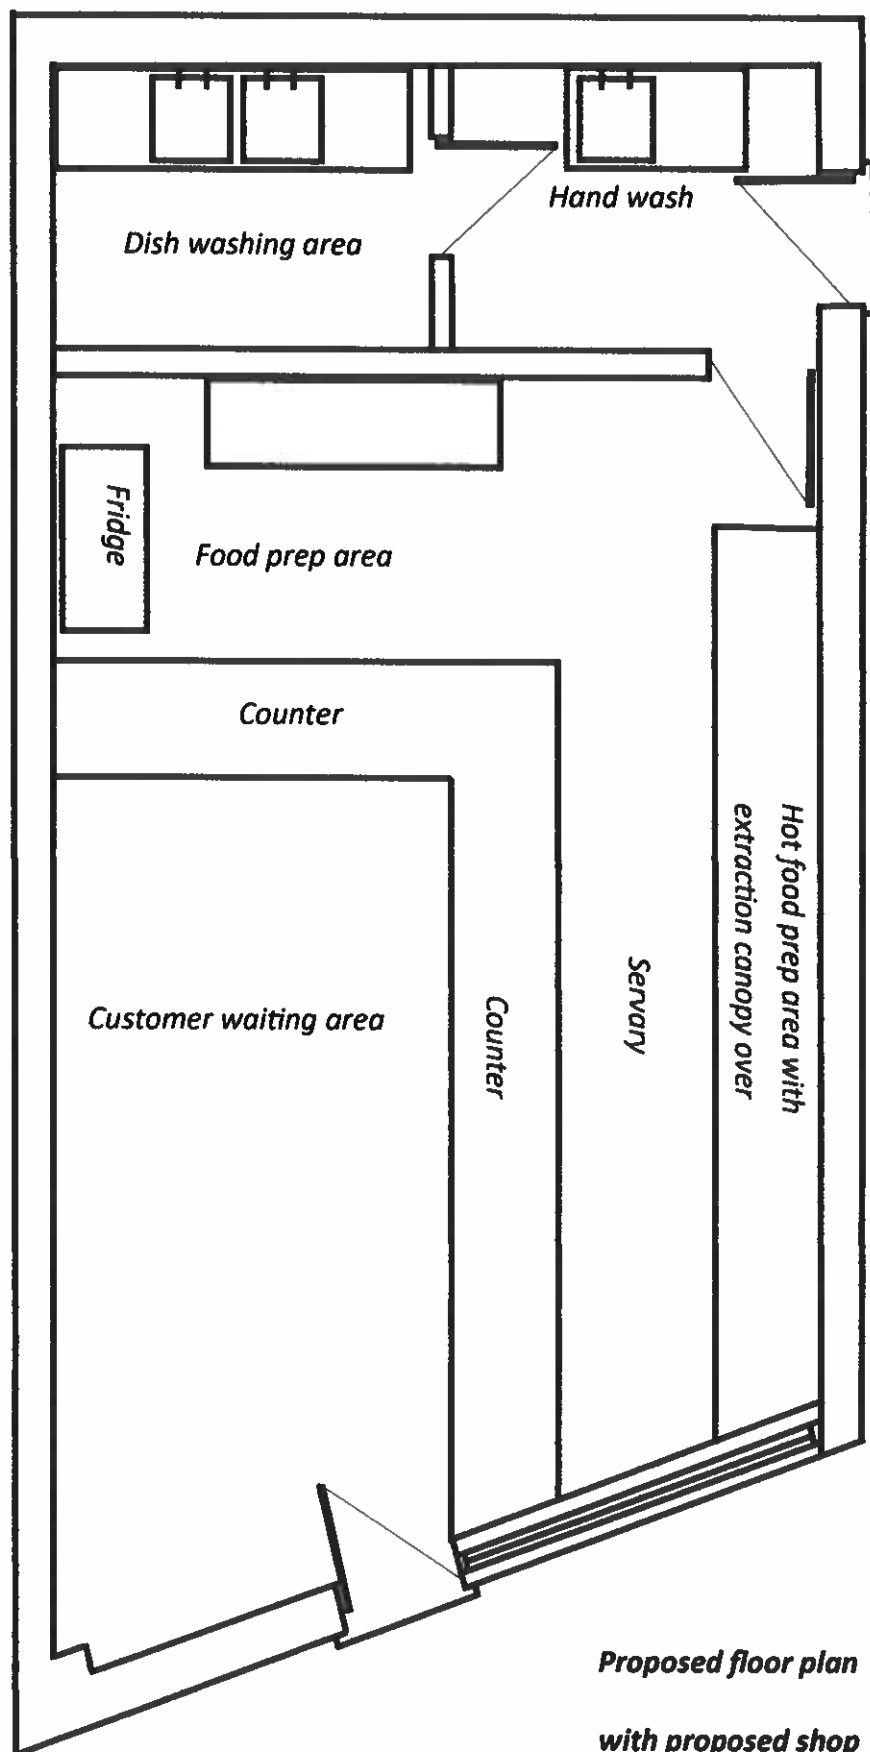

Proposed floor plan

with proposed shop layout

Business change of use at
Bryn stores, Bryn Street, Twynrodyn,
Merthyr Tydfil, CF47 0TG

Scale

1 : 50

Drawing No.

01 / 32 / 22