


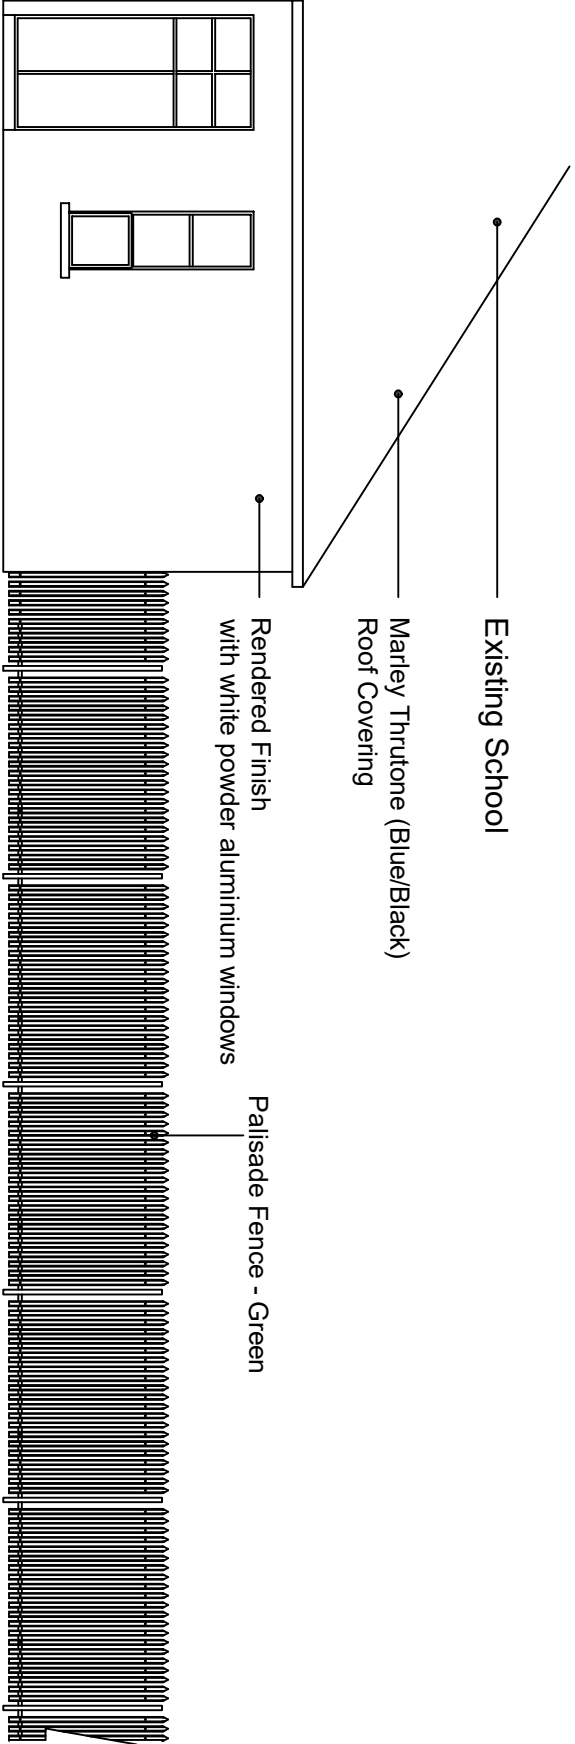


Existing School

Marley Thrutone (Blue/Black)  
Roof Covering

Rendered Finish  
with white powder aluminium windows  
Palisade Fence - Green

Existing School

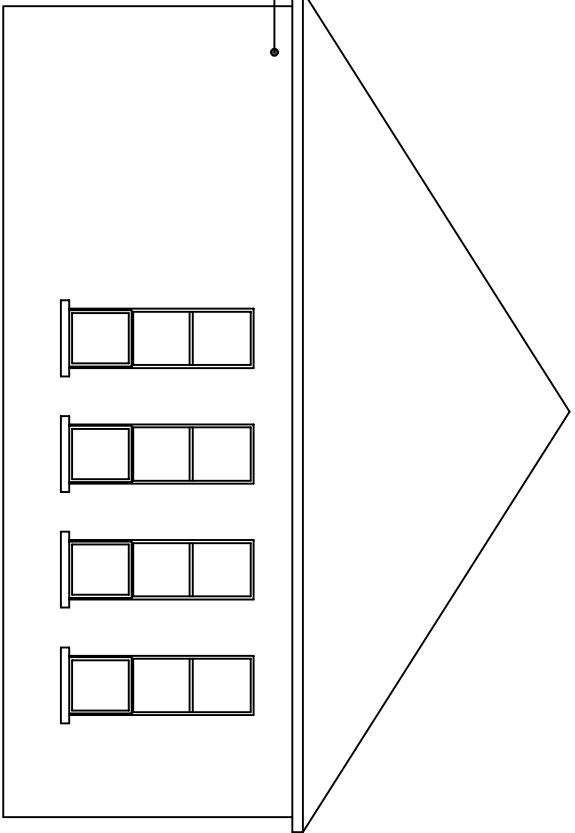

### Existing Front Elevation

Existing School


Marley Thrutone (Blue/Black)  
Roof Covering

Rendered Finish  
with white powder aluminium windows

Palisade Fence  
- Green


Existing School

### Existing Side Elevation

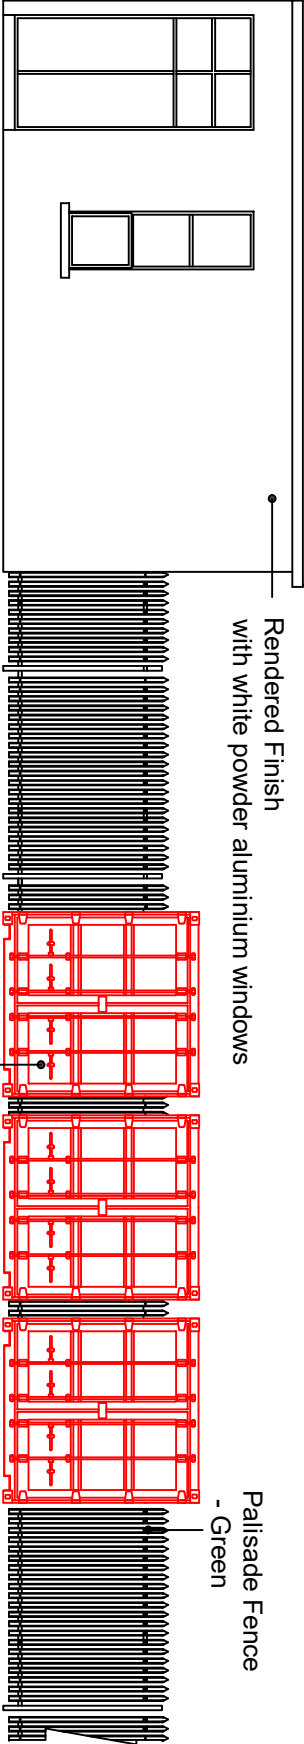

### Proposed Front Elevation

Proposed Shipping  
Containers - 3nr

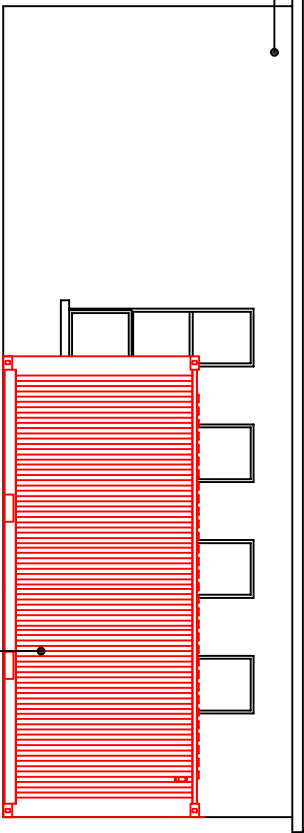

### Proposed Side Elevation

Proposed Shipping  
Containers - 3nr

|   |          |      |     |       |     |  |  |  |
|---|----------|------|-----|-------|-----|--|--|--|
| Job. Ref.   | Dwg. No. | Rev. | Job | Title | Rev |  |  |  |
|   |          |      |     |       |     |  |  |  |
|   |          |      |     |       |     |  |  |  |
| Big Bocs Bwyd Project   |          |      |     |       |     |  |  |  |
| Troedyrhiw Primary School   |          |      |     |       |     |  |  |  |
| Troedyrhiw   |          |      |     |       |     |  |  |  |
| Merthyr Tydfil   |          |      |     |       |     |  |  |  |
| CF48 4JQ   |          |      |     |       |     |  |  |  |
|   |          |      |     |       |     |  |  |  |
|   |          |      |     |       |     |  |  |  |
| FIGURED DIMENSIONS MUST BE TAKEN<br>NOT SCALED MEASUREMENTS.<br>ANY DISCREPANCIES IN THIS DRAWING<br>MUST BE REPORTED IMMEDIATELY TO<br>THE ARCHITECT.<br>CONTRACTORS MUST CHECK ALL<br>DIMENSIONS ON SITE. |          |      |     |       |     |  |  |  |
|   |          |      |     |       |     |  |  |  |
|   |          |      |     |       |     |  |  |  |
