

Proposed Gross Internal / External Floor Area

GIFA - 3235.4m²

GEFA - 3468.8m²



Proposed Ground Floor Plan
1 : 200

P05	Door / Window Arrangements Amended JS RE KJ	14/02/2024
P04	PLANNING SUBMISSION	07/02/2024
P03	Revised plans to add window to nurture room BP RS KJ	07/11/2023
P02	Revised plans for new locations of LRB, staff, year 2 room BP RS KJ	25/10/2023
P01	Revised plans to incorporate nurture room and exterior doors to classrooms BP RS KJ	12/10/2023
P00	First Issue BP RS KJ	02/10/2023
REV. DESCRIPTION (DRAWN BY) CHECKED BY APPROVED BY DATE		
RIBA PLAN OF WORK WORKSTAGE		LEVEL OF MODEL DEFINITION (LoD)
Stage 2 - Concept Design		LoD 2 - Conceptual Model
PURPOSE OF ISSUE - SUITABLE FOR...		STATUS or SUITABILITY
Planning Submission		Status S2 - Delivery Team Information

MORGAN
SINDALL

lawray architects

CARDIFF 029 2052 8140
LONDON 0207 138 3560
WREXHAM 01978 357 887

www.lawray.co.uk

CLIENT
Morgan Sindall


PROJECT TITLE
Goetre Primary School

DRAWING TITLE
Ground Floor Plan GA - Envelope Scheme C

PROJECT No 26CB01 SCALE @ A1
As indicated

DRAWING No	1190: Project-Originate - Volume - Level - Type - Role - Number	REVISION
1851702.007	1850: Project-Originate - Functional - Spatial - Form - Discipline - Number	
1423010.6	1850: Project-Originate - Functional - Spatial - Form - Discipline - Number	
1851702.007	26CB01-LAW-XX-GF-DR-A-061001	P05

DO NOT SCALE Any discrepancy or query concerning this drawing should be referred to the Architect
Copyright © LAWRA Y LIMITED
Registered Office: Greenmeadow Springs, 1 Cae Gwydd, Tongwynlais, CARDIFF CF15 7AB
Reg. Co. No. 2724178. VAT Reg No. 134 2146 06

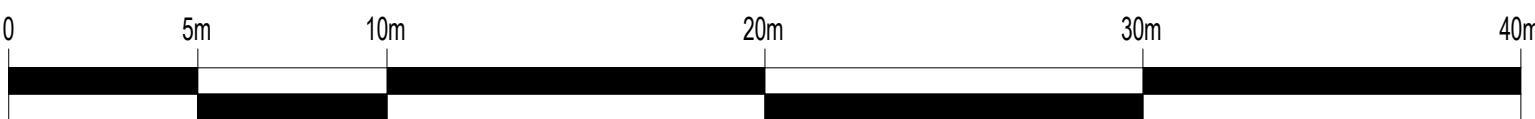

Scale Bar