




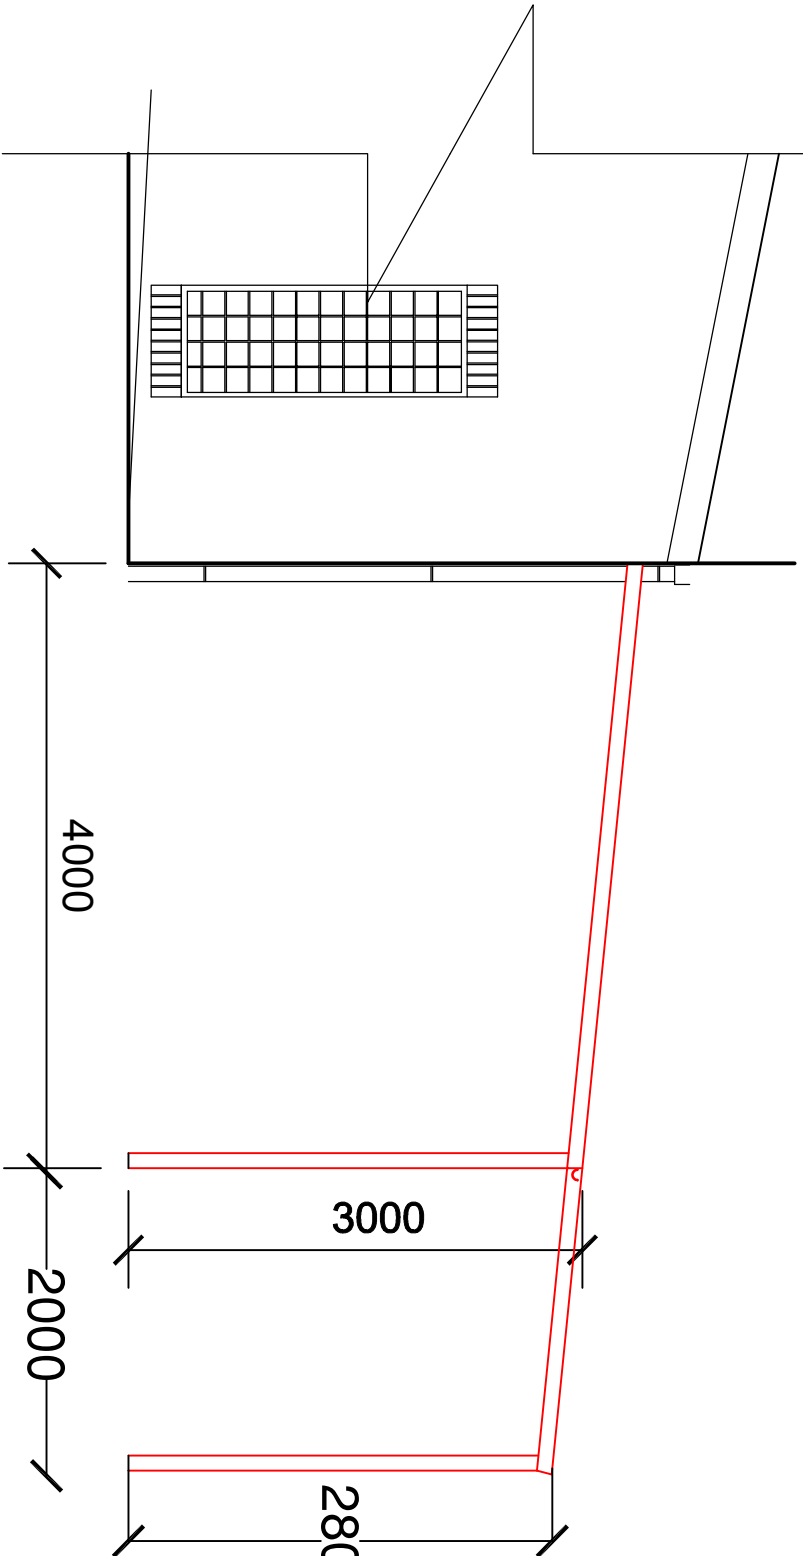

Side Elevation

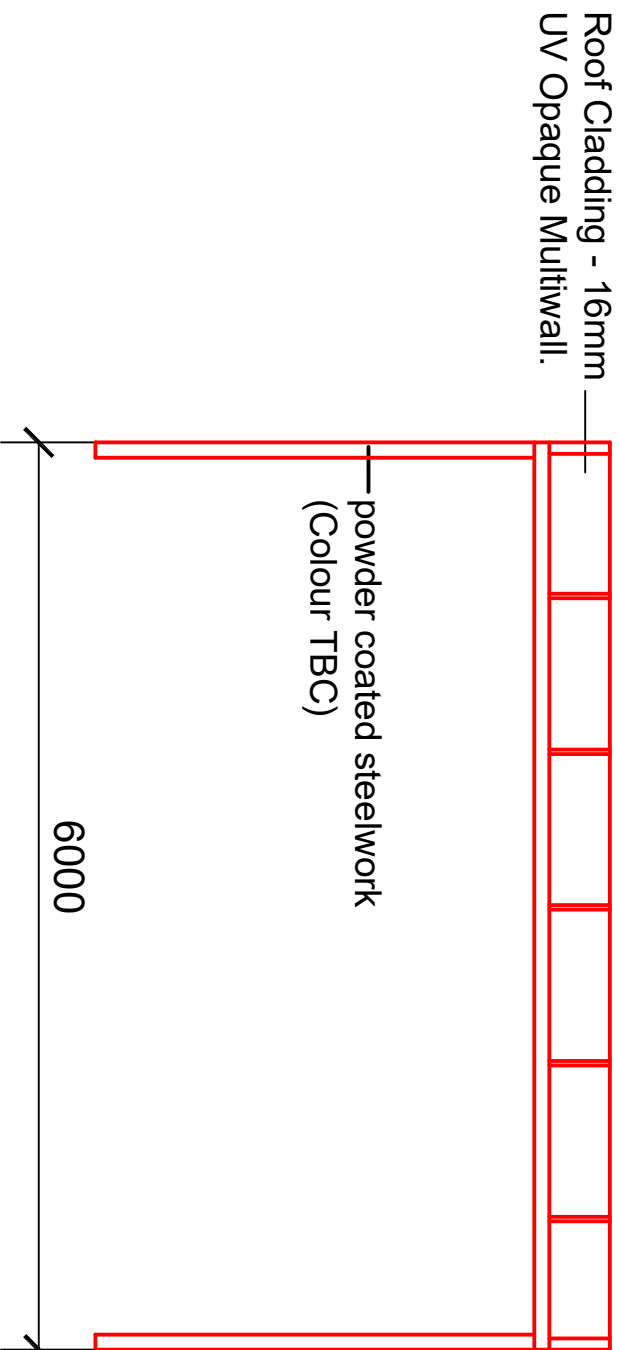

Front Elevation

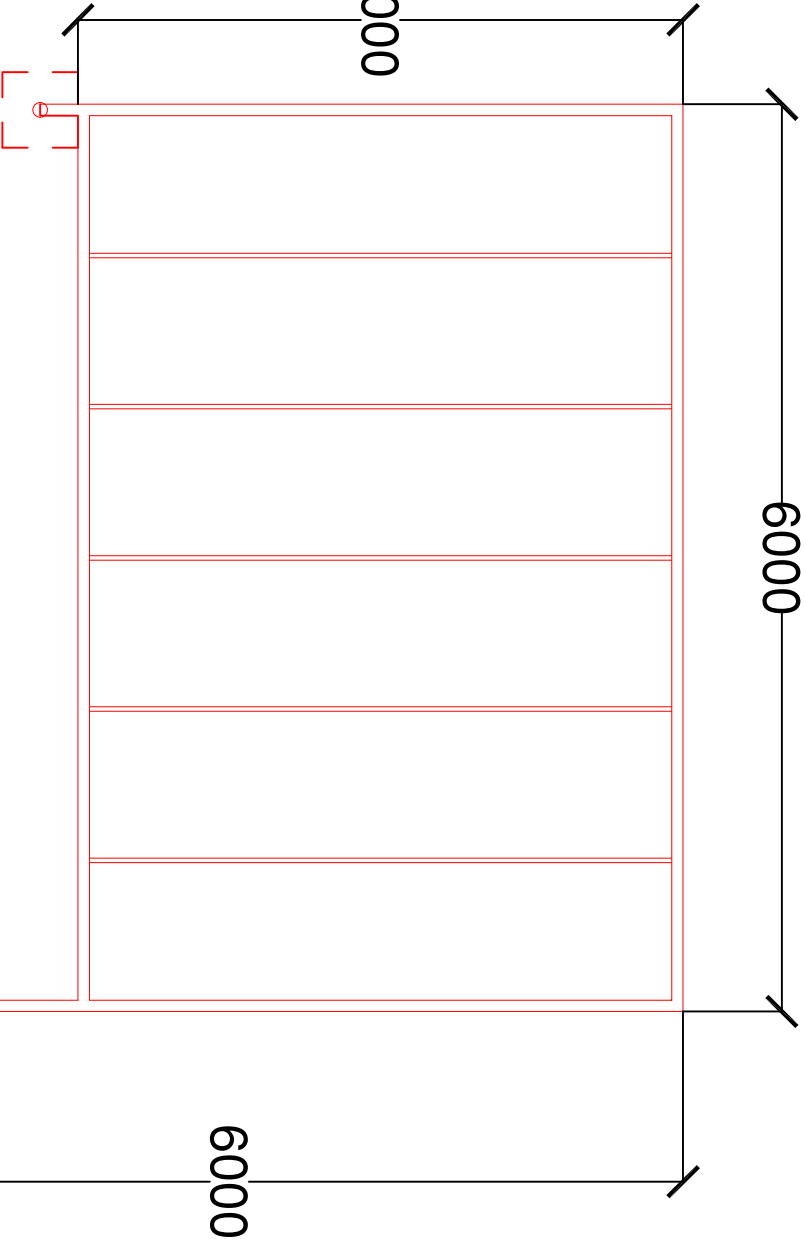

Plan of Canopy

Job. Ref.		Dwg. No.	Rev.		
-----------	--	----------	------	--	--