


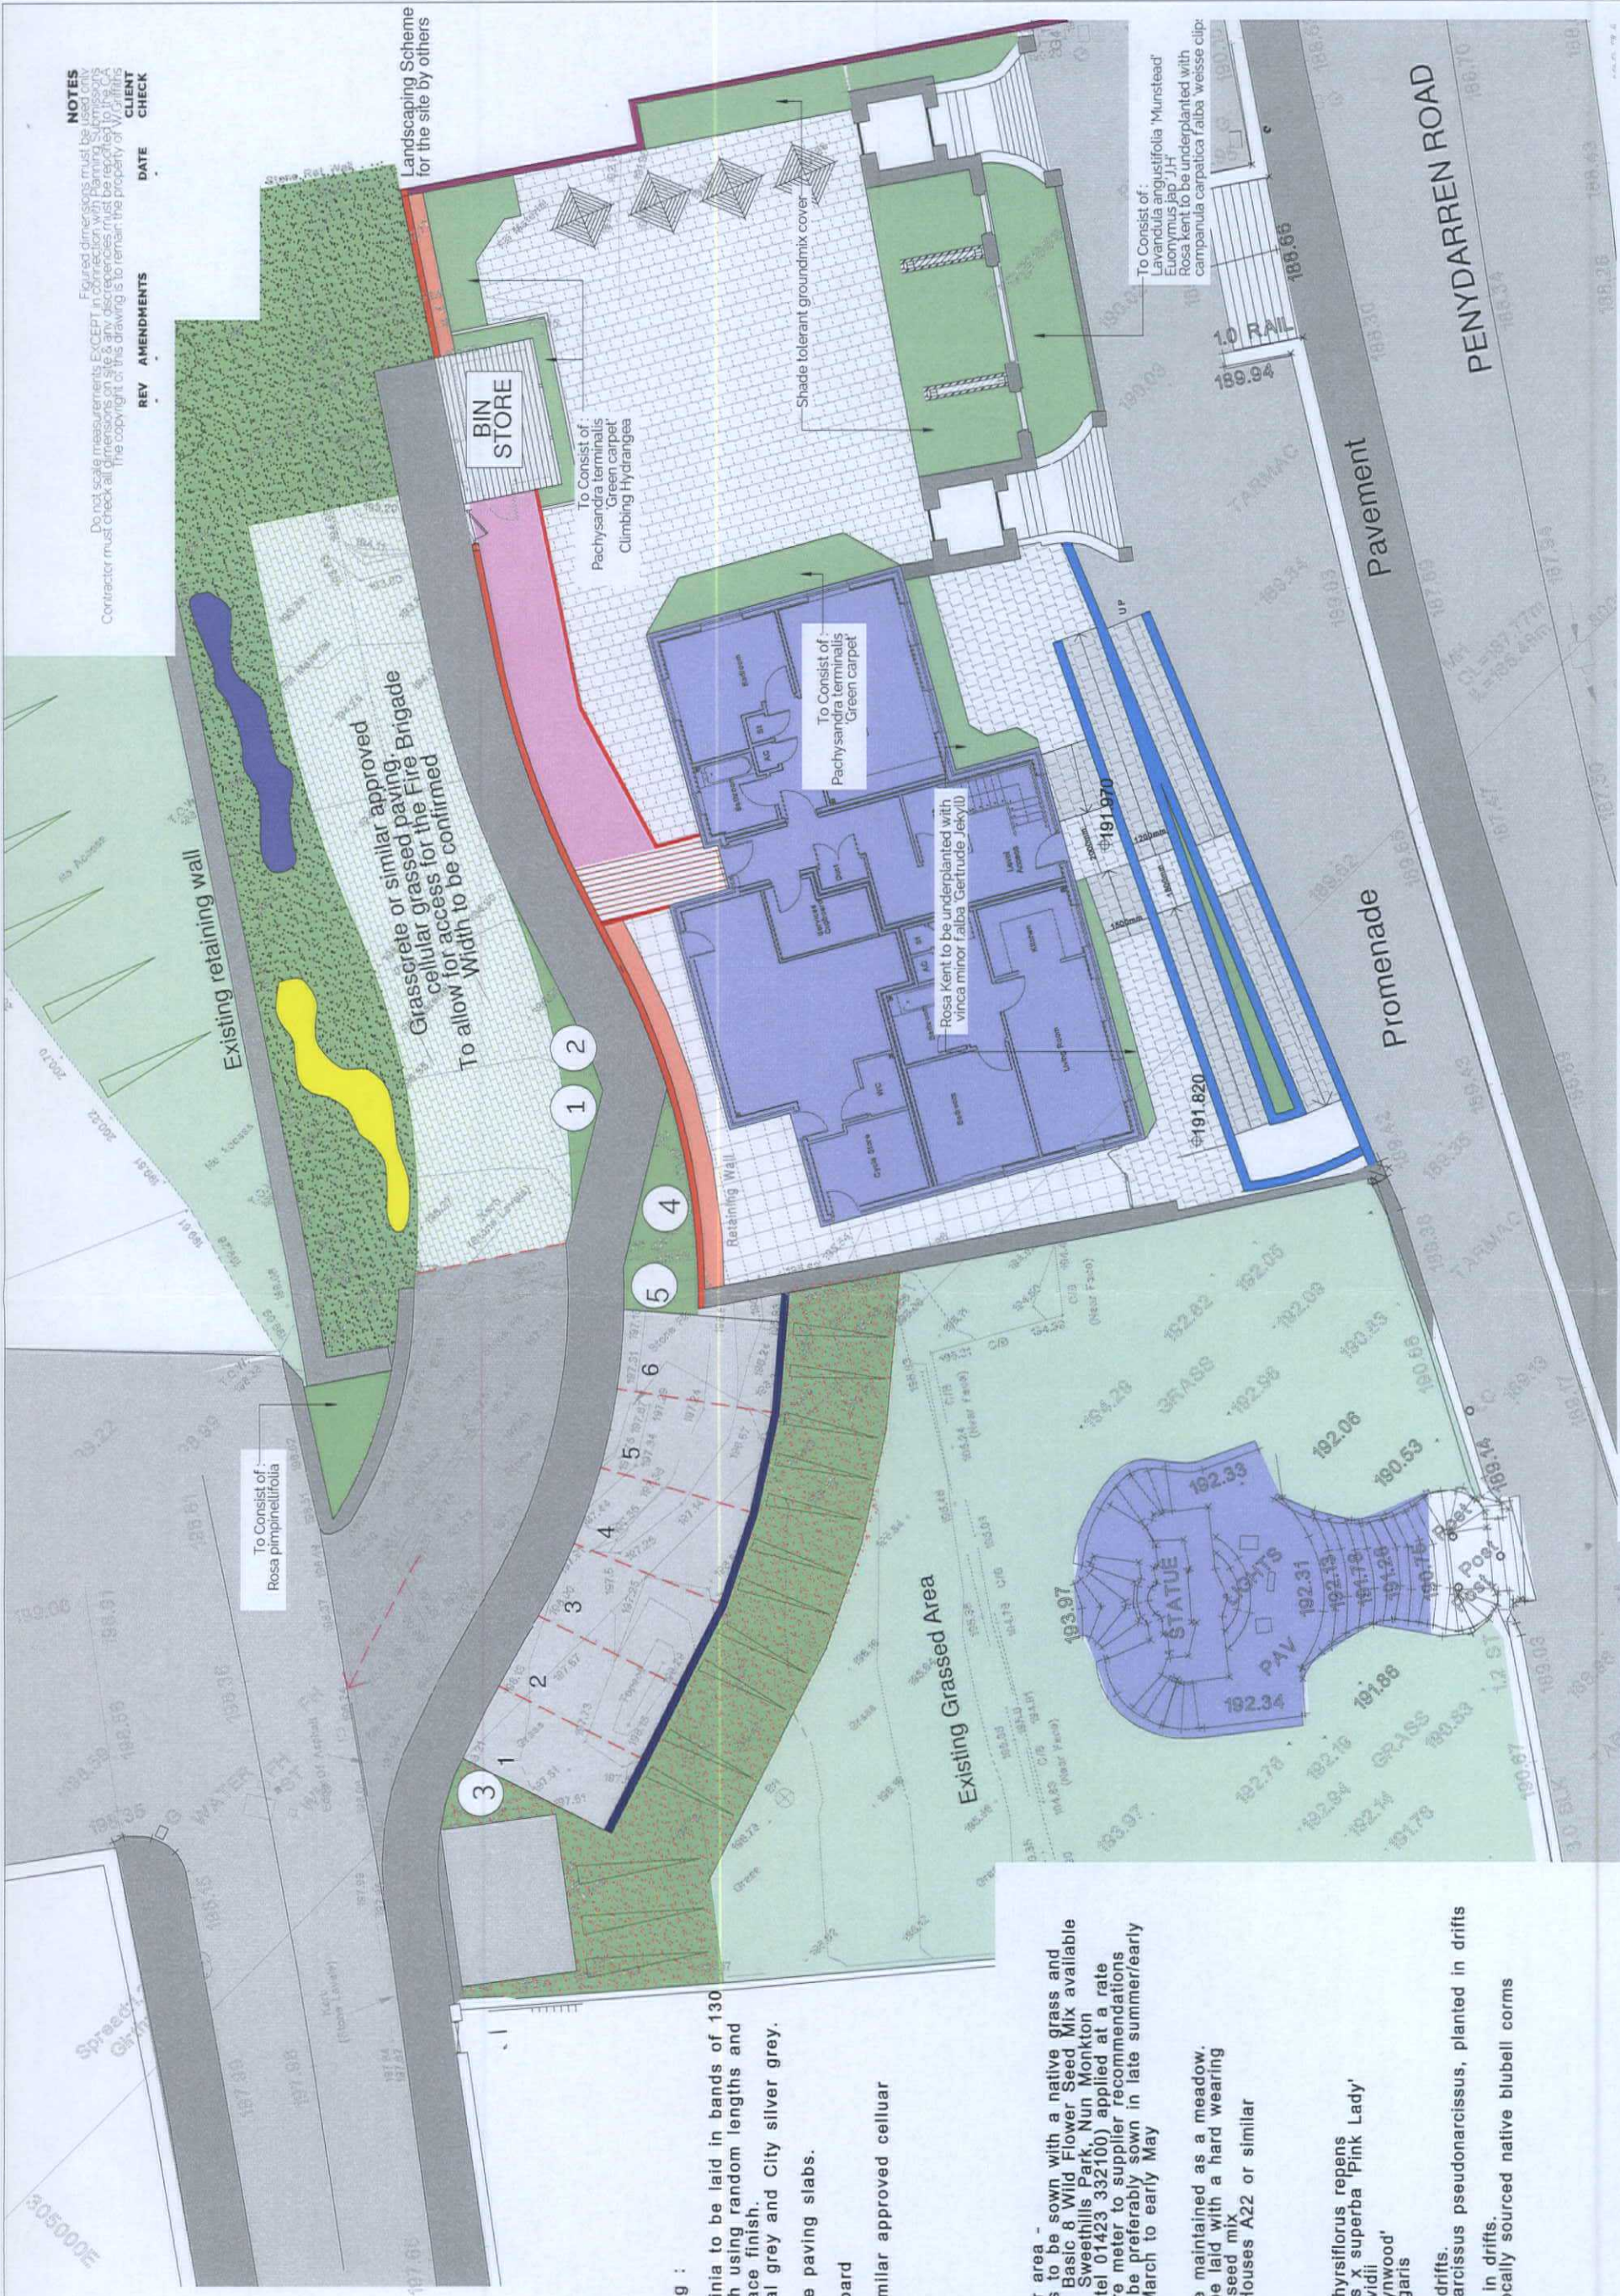

NOTES
Do not scale measurements EXCEPT in connection with Planning Submissions.
Contractor must check all dimensions on site and any discrepancies must be reported to the client.
The copyright in this drawing is to remain the property of W.G. Griffiths.

REV	AMENDMENTS	DATE	CHECK
1			
2			
3			
4			
5			
6			

KEY

- Hard Landscaping :**
- Marshalls Metrolinia to be laid in bands of 130 and 160mm width using random lengths and colour. Riven face finish.
 - Colour : Charcoal grey and City silver grey.
 - 600x600 concrete paving slabs.
 - Grondeck eco board
 - Grasscrete or similar approved cellular grassed paving
- Seeded/Wildflower area -**
- The seeded areas to be sown with a native grass and wildflower mix as Basic 8 Wild Flower Seed Mix available from Green-Tech, Sweetthills Park, Nun Monkton York YO26 8ET (tel 01423 332100) applied at a rate of 3-5g per square meter to supplier recommendations. Seeded areas to be preferably sown in late summer/early autumn or from March to early May
- Turfed Area to be maintained as a meadow.**
- Turfed areas to be laid with a hard wearing low maintenance seed mix eg British Seed Houses A22 or similar
- Shrubs**
- 1 Ceanothus thyrsiflorus repens
 - 2 Chaenomeles x superba 'Pink Lady'
 - 3 Buddleia davidii
 - 4 Forsythia 'Lynwood'
 - 5 Syringia vulgaris
- Daffodil bulbs in drifts.**
- Daffodils to be Narcissus pseudonarcissus, planted in drifts
- Bluebells planted in drifts.**
- Bluebells to be locally sourced native bluebell corms

W.G. GRIFFITHS
ARCHITECTS - PENSEIRI

Edison Chambers
The Gas St. Llanelli
SA45 3JB
www.wggriffiths.co.uk
Tel: 01792 655532

PROJECT
Labour Exchange
Residential Development
Merthyr Tydfil

SCALE 1:200
DRAWN MSB
CHECKED

SIZE A3
DATE DEC 18
DATE

TITLE Site Plan:
Hard and Soft Landscaping
Planning December 18

SERIES KEY:
1 - PLANS, 2 - ELEVATIONS, 3 - SECTIONS, 4 - EXTERNAL WORKS,
5 - STAIRS, 6 - 120 ROOM DATA, 7 - DETAILS, 8 - SCHEDULES

JOB No.	SERIES	DRAWING	REVISION
1549	4	12	-