

This drawing must not be scaled, only figured dimensions, levels etc. are to be used. Detail drawings and larger scale drawings take precedence over smaller scales. This drawing is copyright.

No.	Date
Revision	



Gyngor Bwrdeistref Sirol
MERTHYR TUDFUL
MERTHYR TYDFIL
County Borough Council

Unit 5
Triangle Business Park
Pentrebach
Merthyr Tydfil
CF48 4TQ

TITLE
Floor Plan
Change of Use
Cefn Coed Community Centre
New Church St,
Cefn-coed-y-cymmer,
Merthyr Tydfil CF48 2NA


Stage PLANNING

Design	CE	Date	JULY24
--------	----	------	--------

Drawn	AR	Ch	-
-------	----	----	---

Scale	1 – 200
-------	---------

DRAWING NO.	2024-082-01P
-------------	--------------

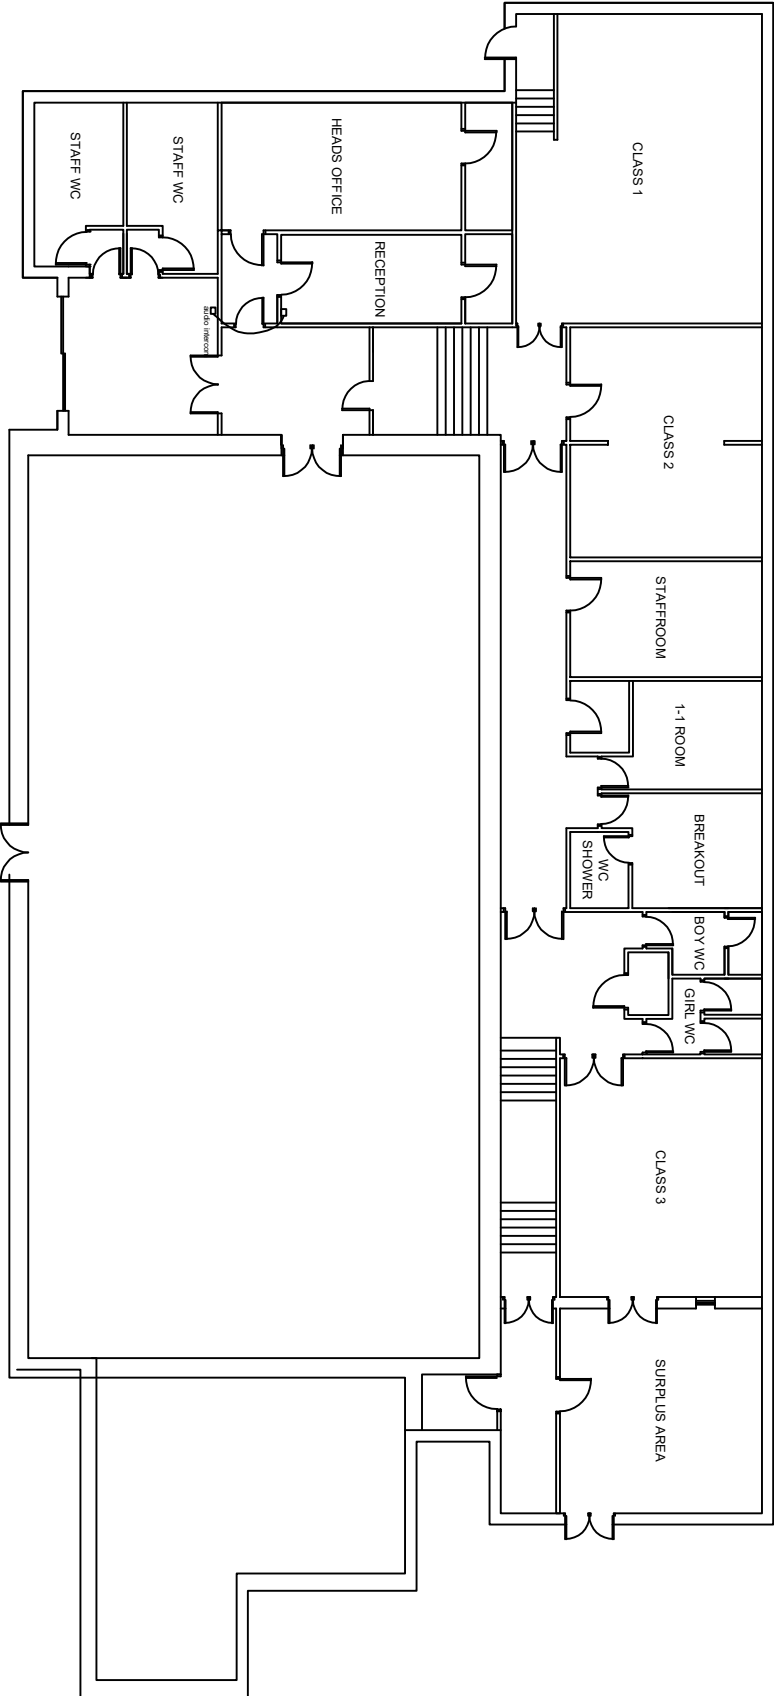

COMMUNITY CENTRE