
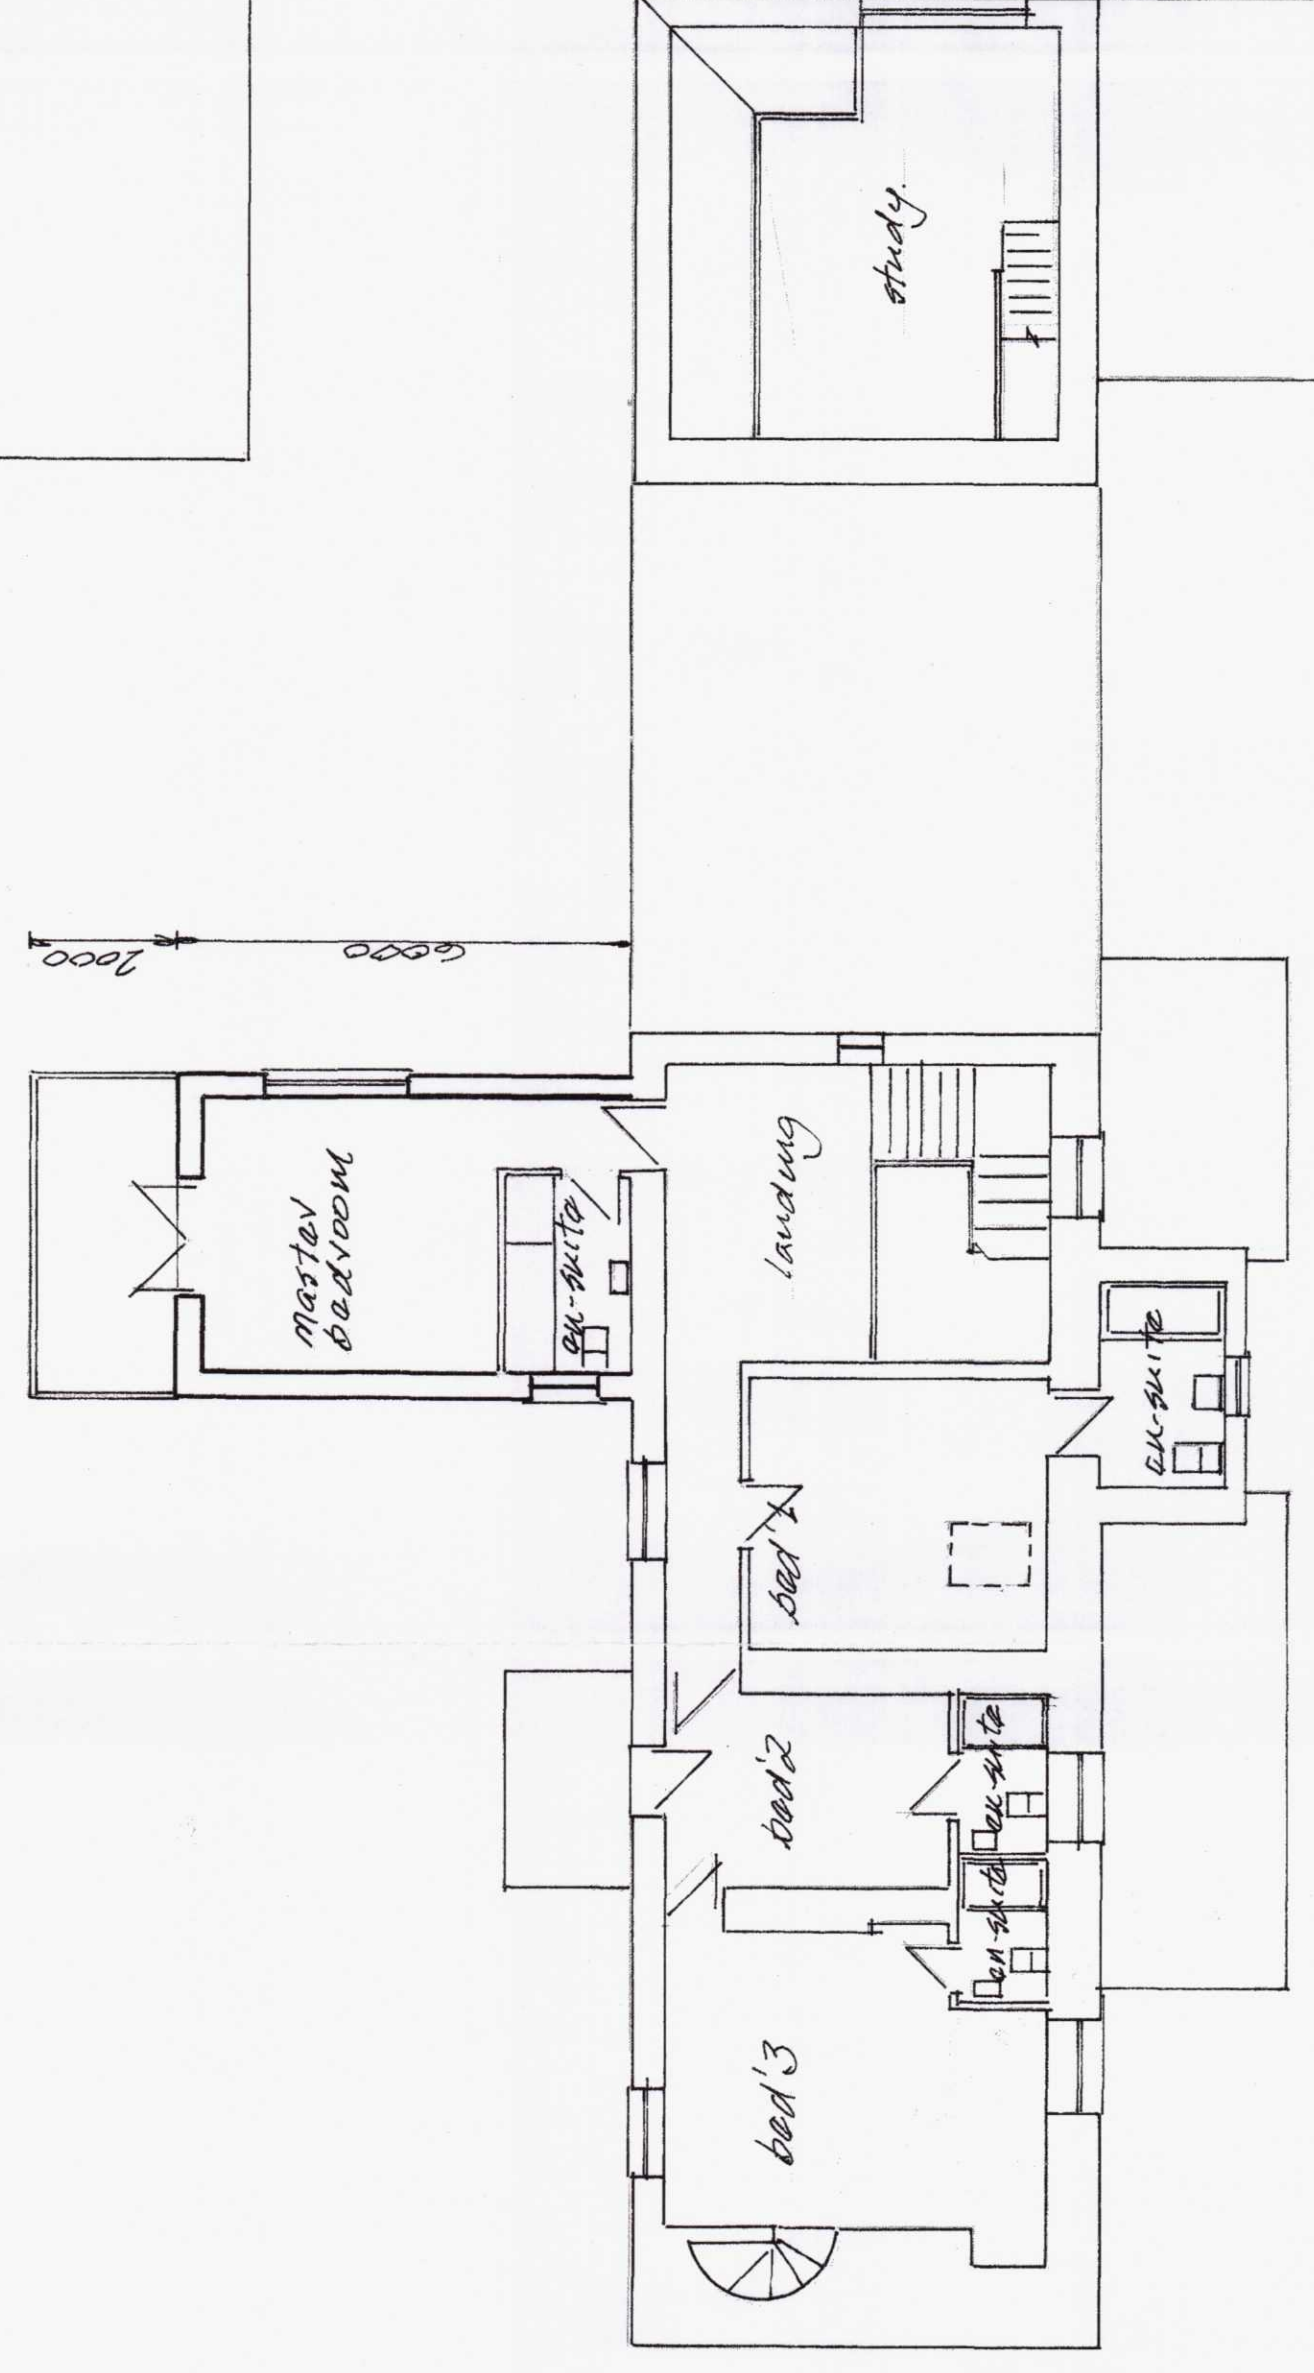


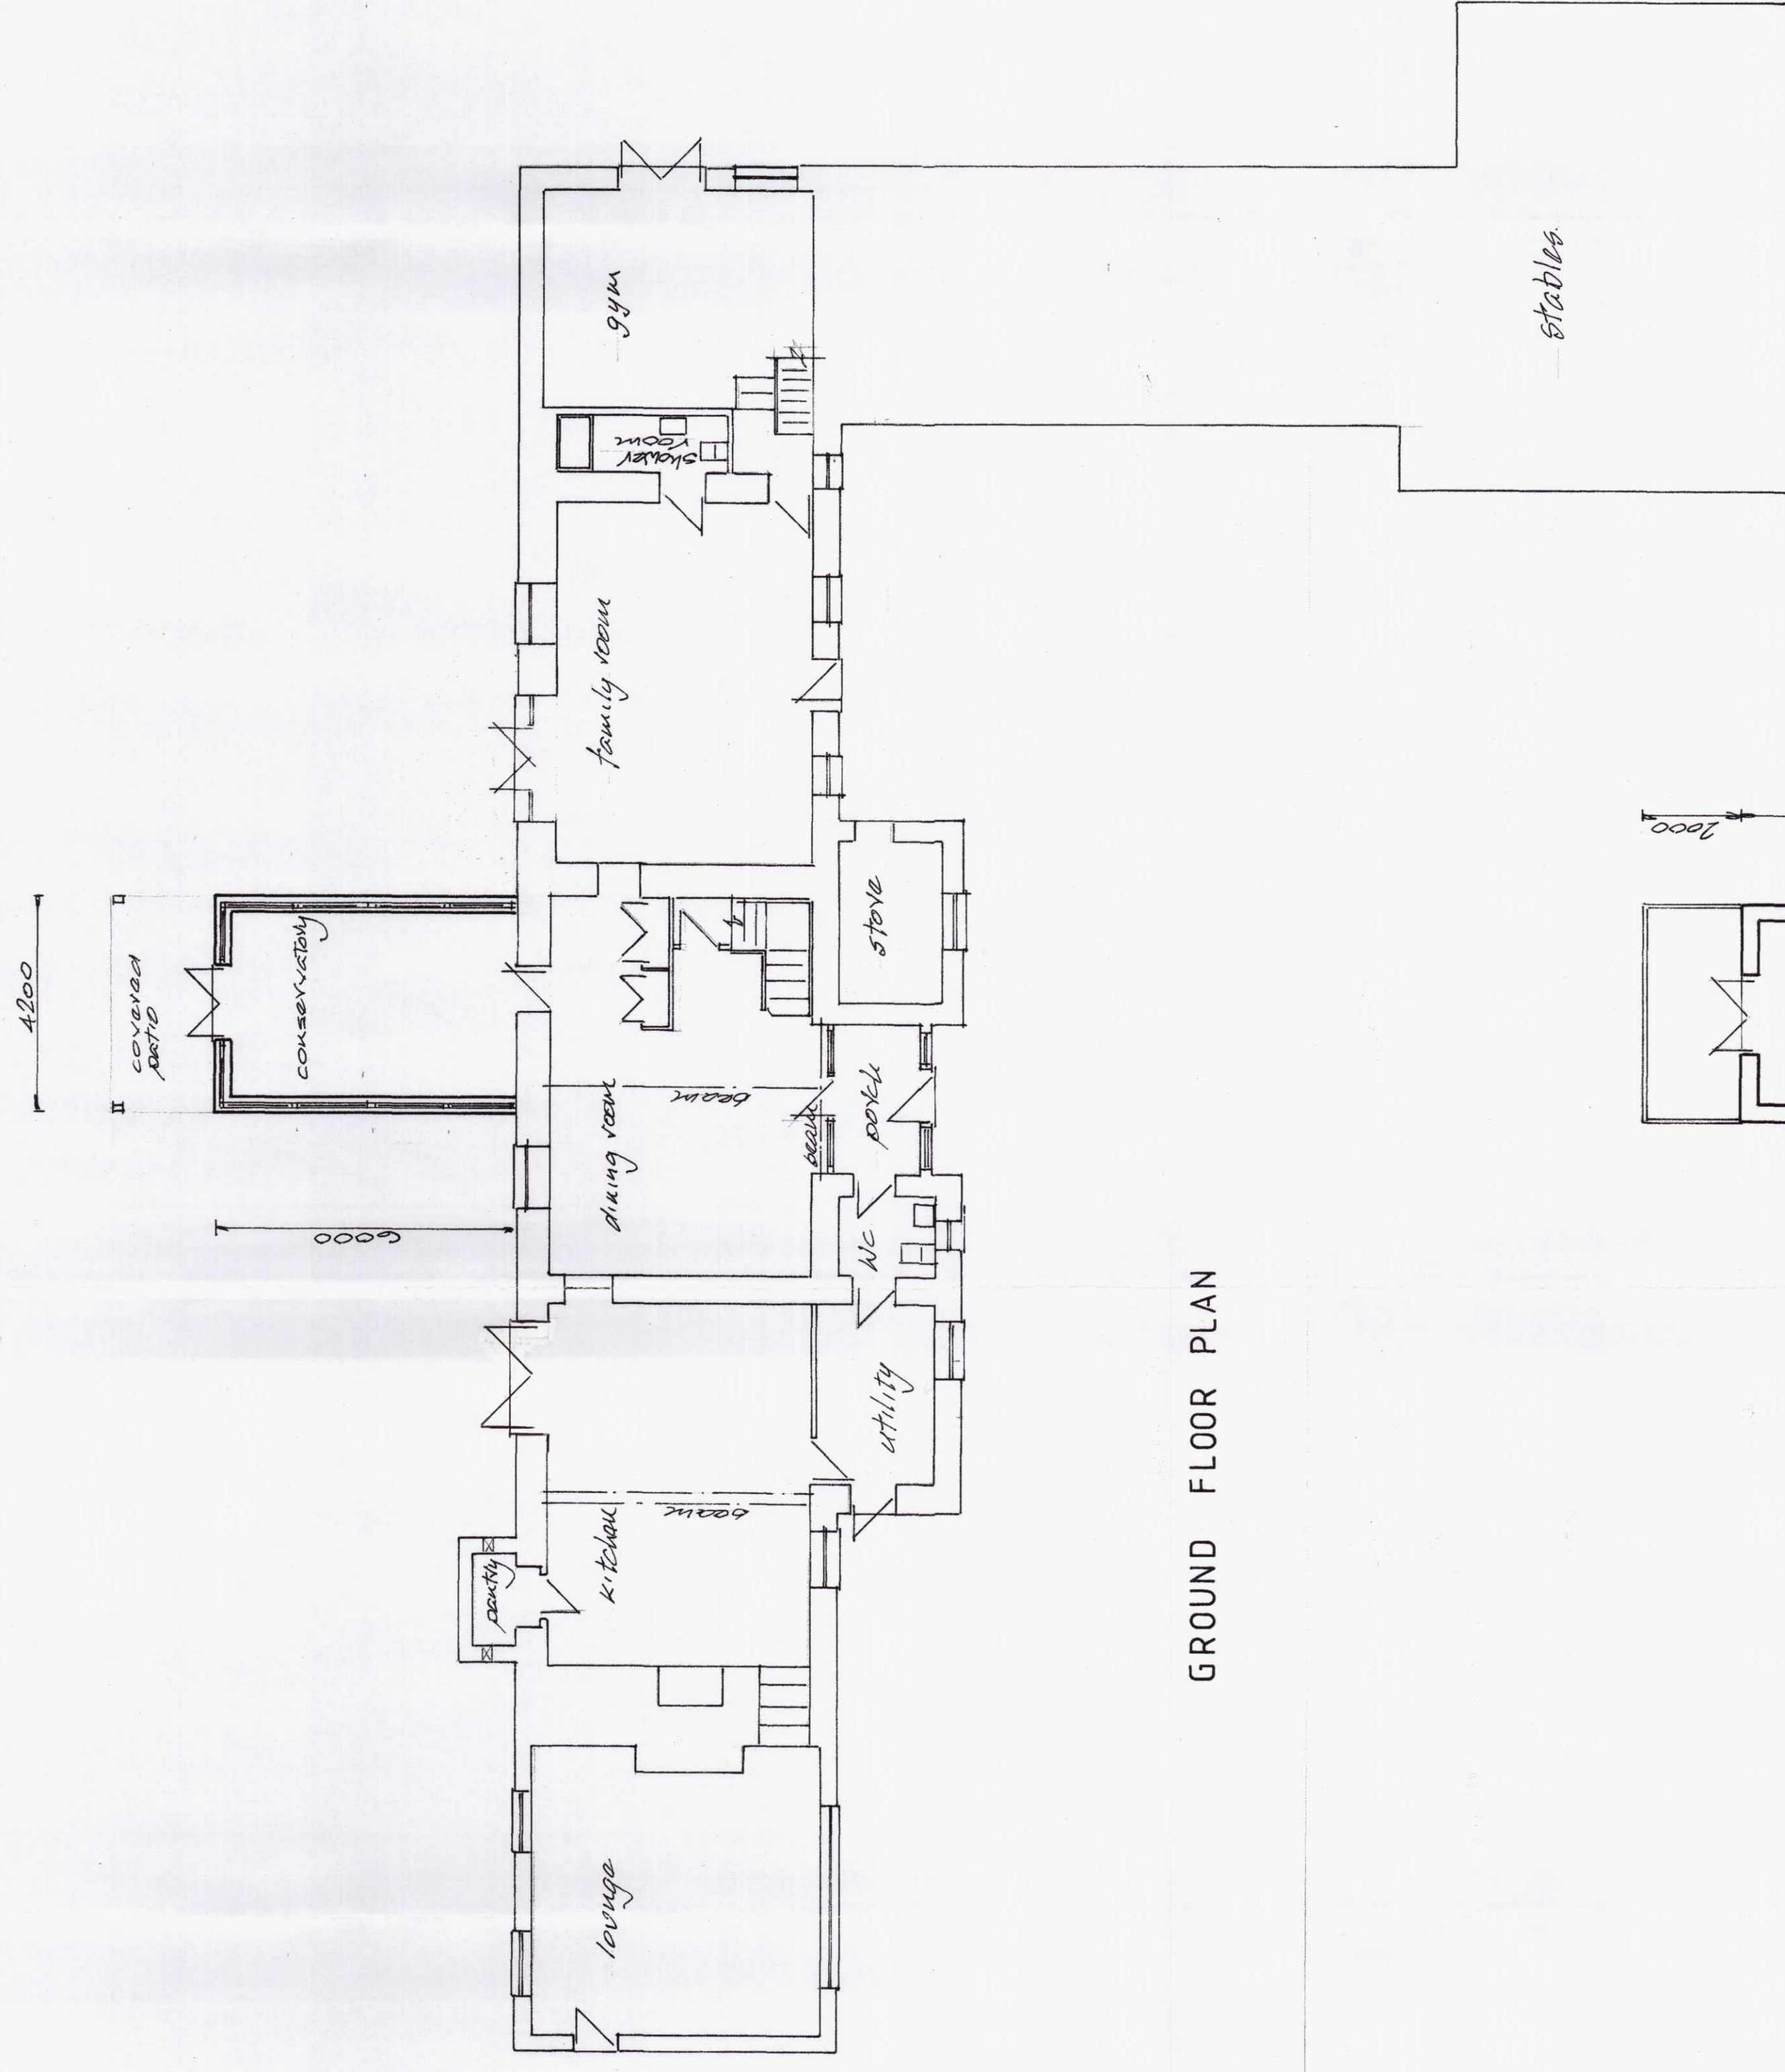

200245

22

19 OCT 2020

RECEIVED

Agent	Project
T. Morgan	Pentagon, the Farm, Pentagongate/Th. 1.
Cliffon Howe	Trade-A-Vis, Kennedy, Th. 1.
Wastburg	Proposed new strategy for
Blanca	Drawing title
Grant	Proposed floor plans
Cal:	1981-82
01445	Scale
290-852	12-09-20
	1-100 JAL
	347/2
	Drawn
	T.M.