


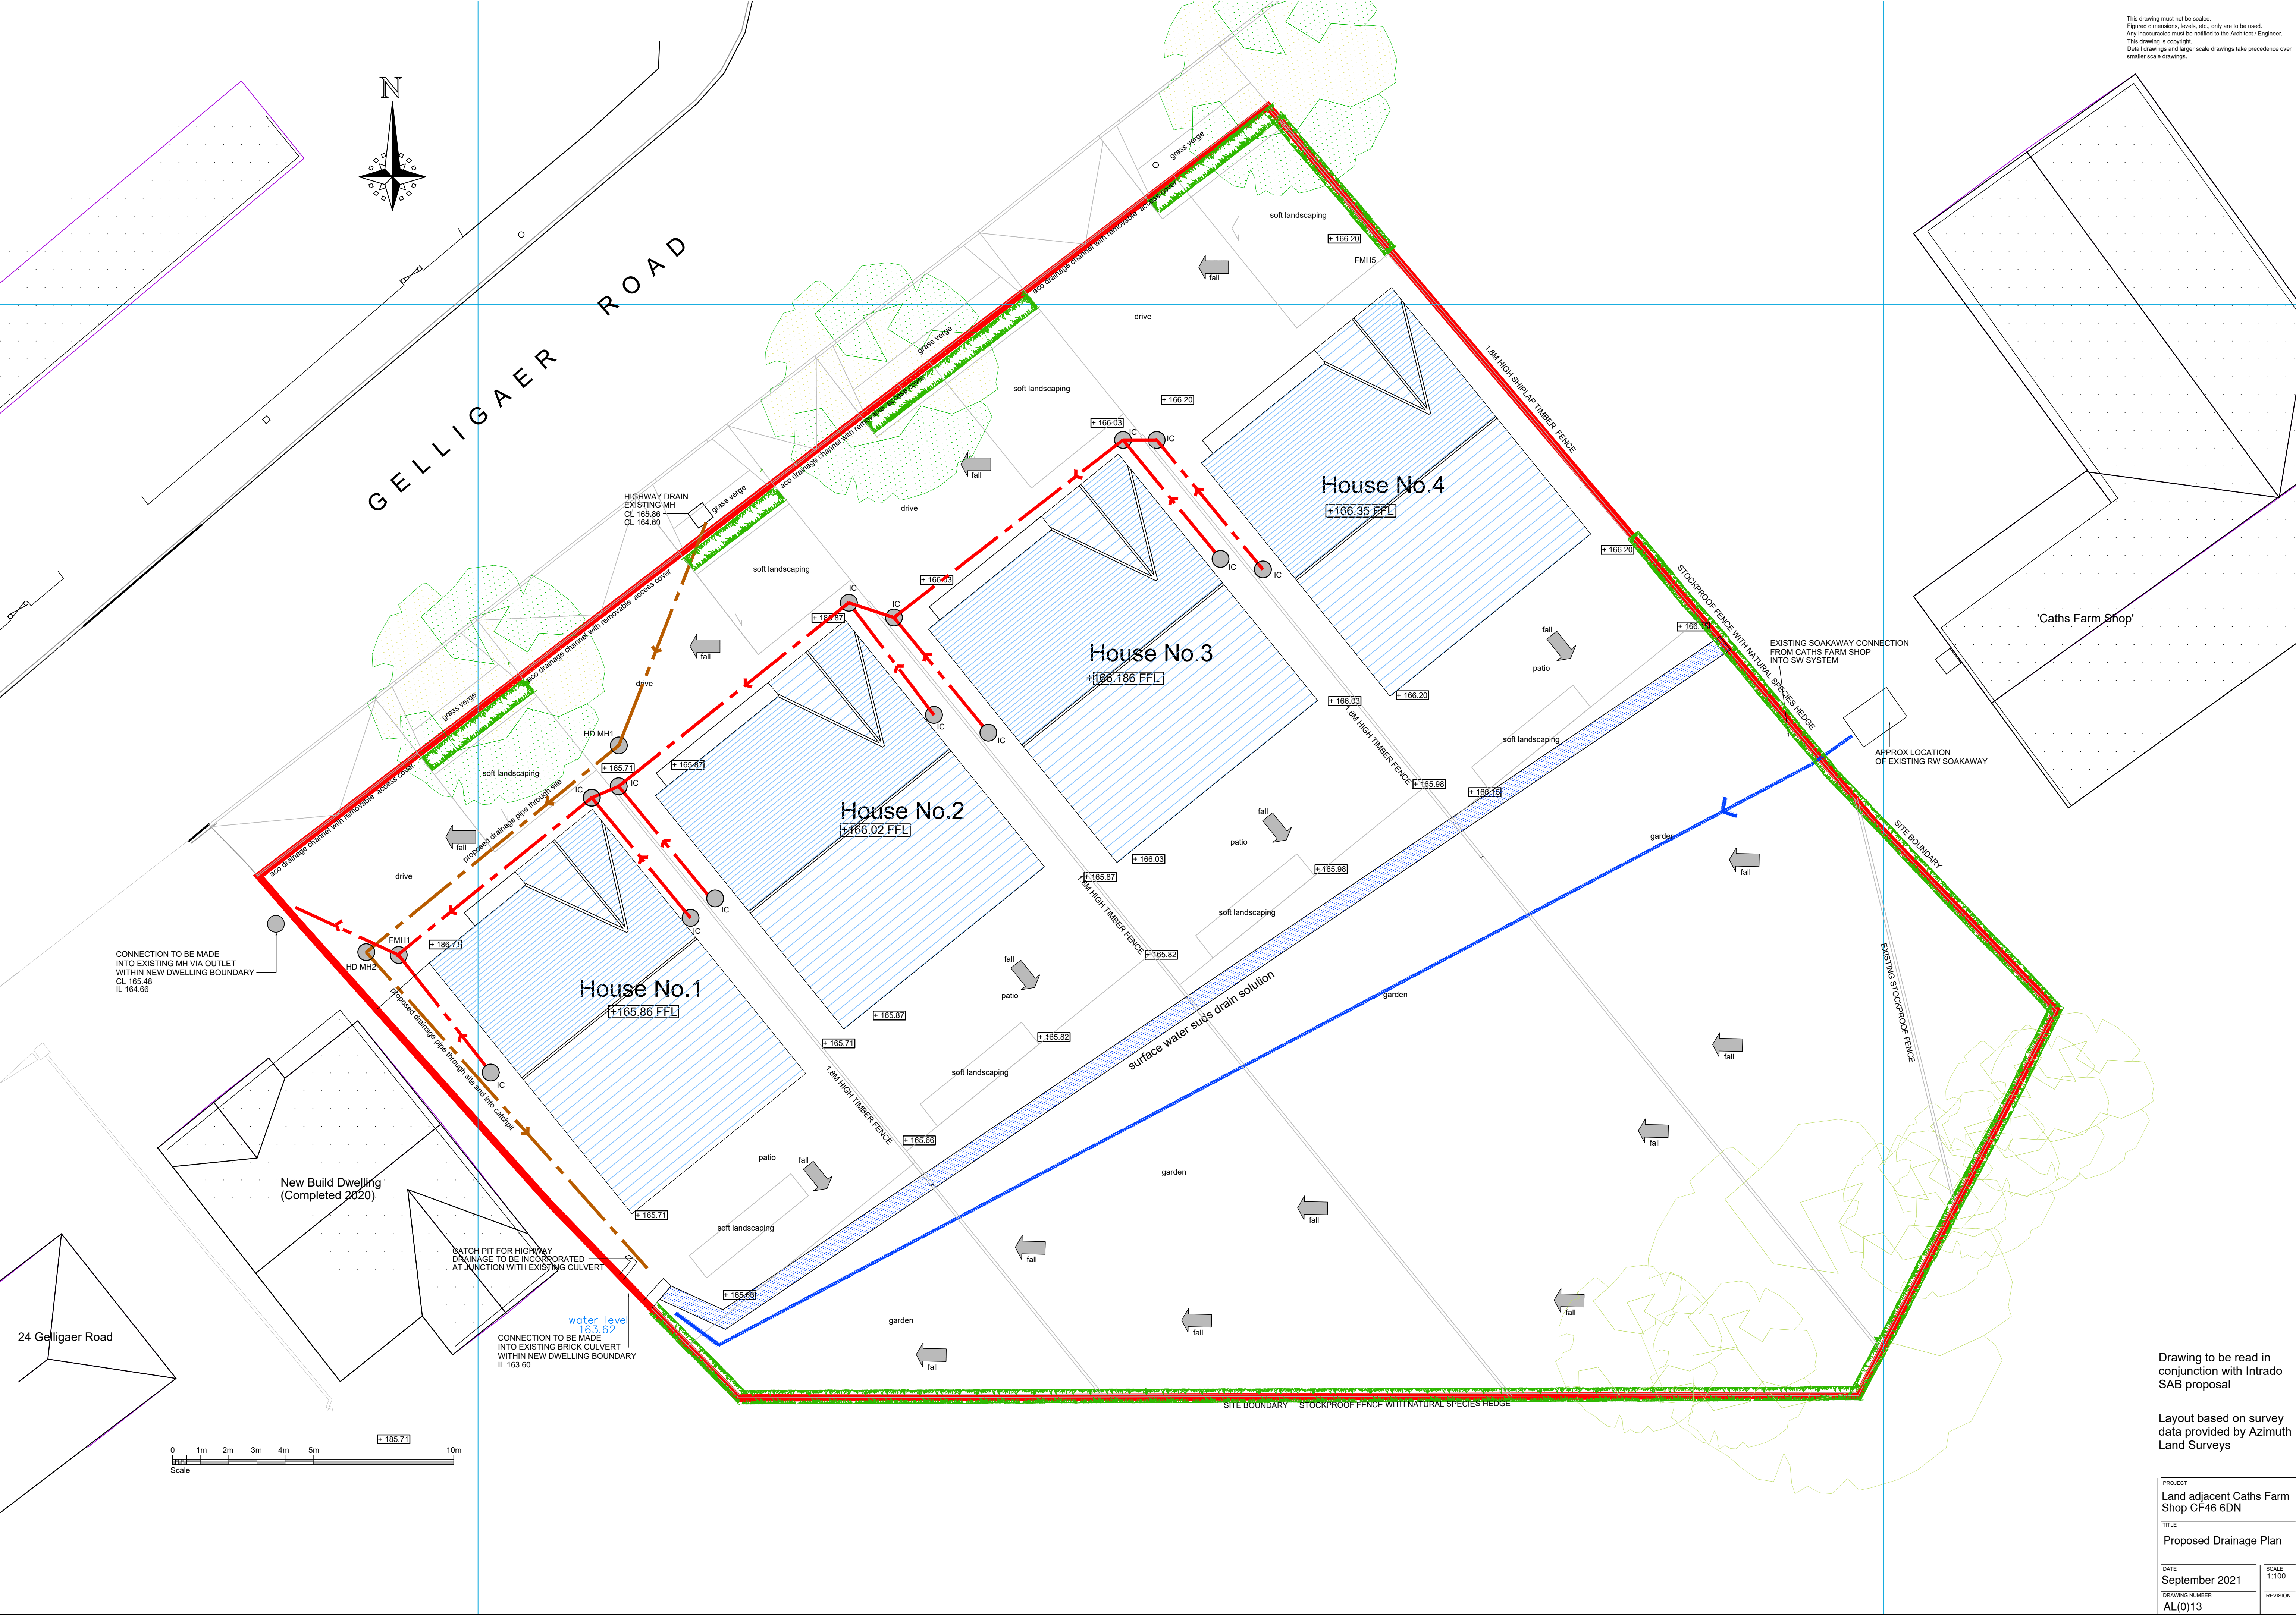

This drawing must not be scaled.
Figured dimensions, levels, etc., only are to be used.
Any inaccuracies must be notified to the Architect / Engineer.
This drawing is copyright.
Detail drawings and larger scale drawings take precedence over smaller scale drawings.

Drawing to be read in
conjunction with Intrado
SAB proposal

Layout based on survey
data provided by Azimuth
Land Surveys

PROJECT		Land adjacent Caths Farm Shop CF46 6DN	
TITLE		Proposed Drainage Plan	
DATE	September 2021	SCALE	1:100
DRAWING NUMBER	AL(0)13	REVISION	