


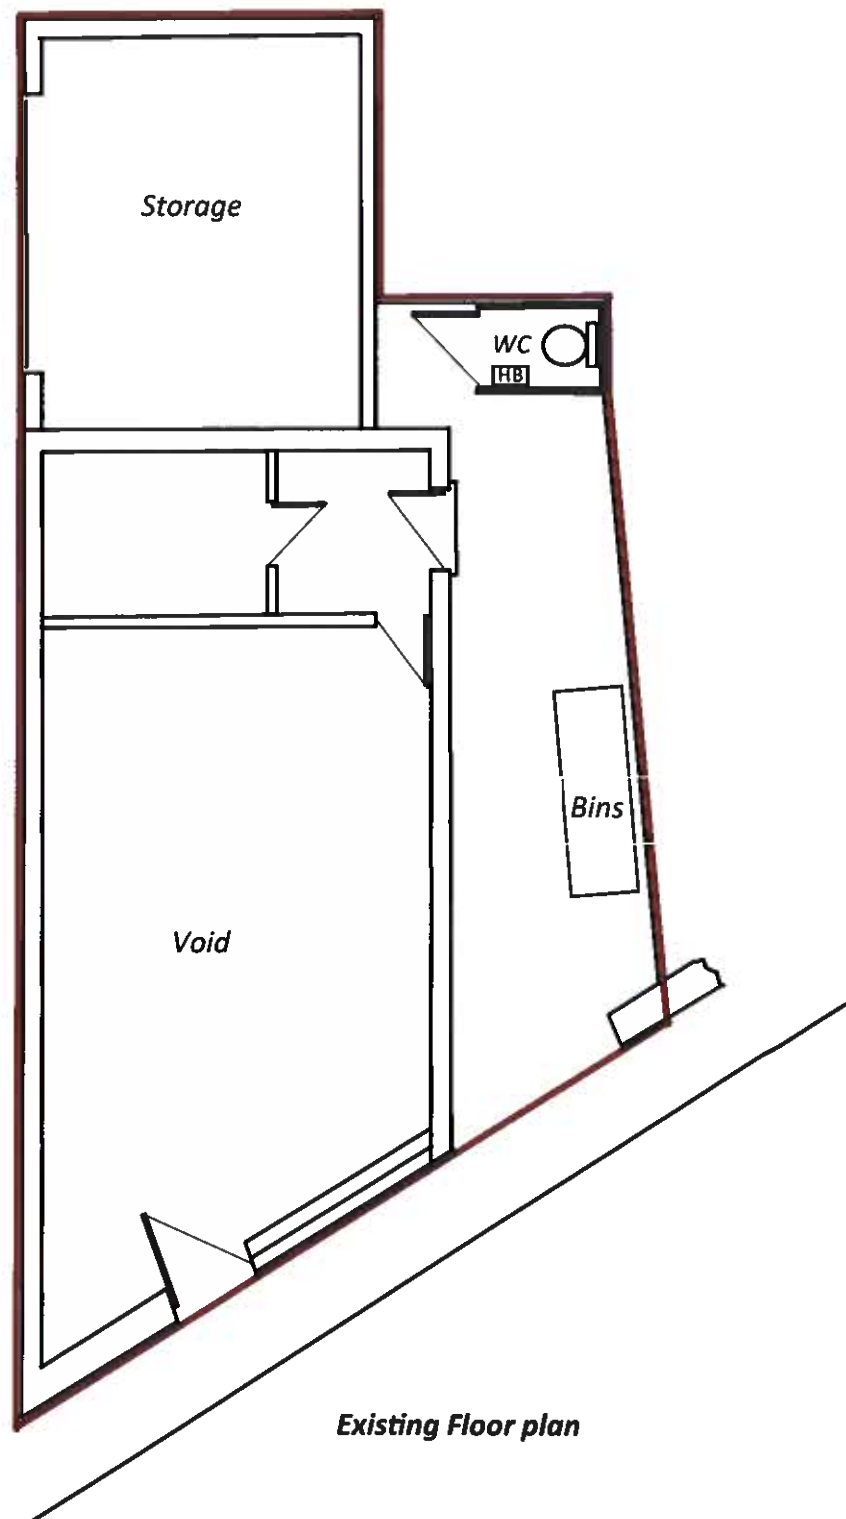

Existing Floor plan

Business change of use at Bryn stores, Bryn Street, Twynrobyn, Merthyr Tydfil, CF47 0TG	Scale	1 : 100
	Drawing No.	02 / 32 / 22