
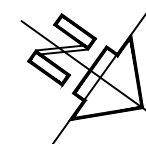


PROPOSED SITE PLAN

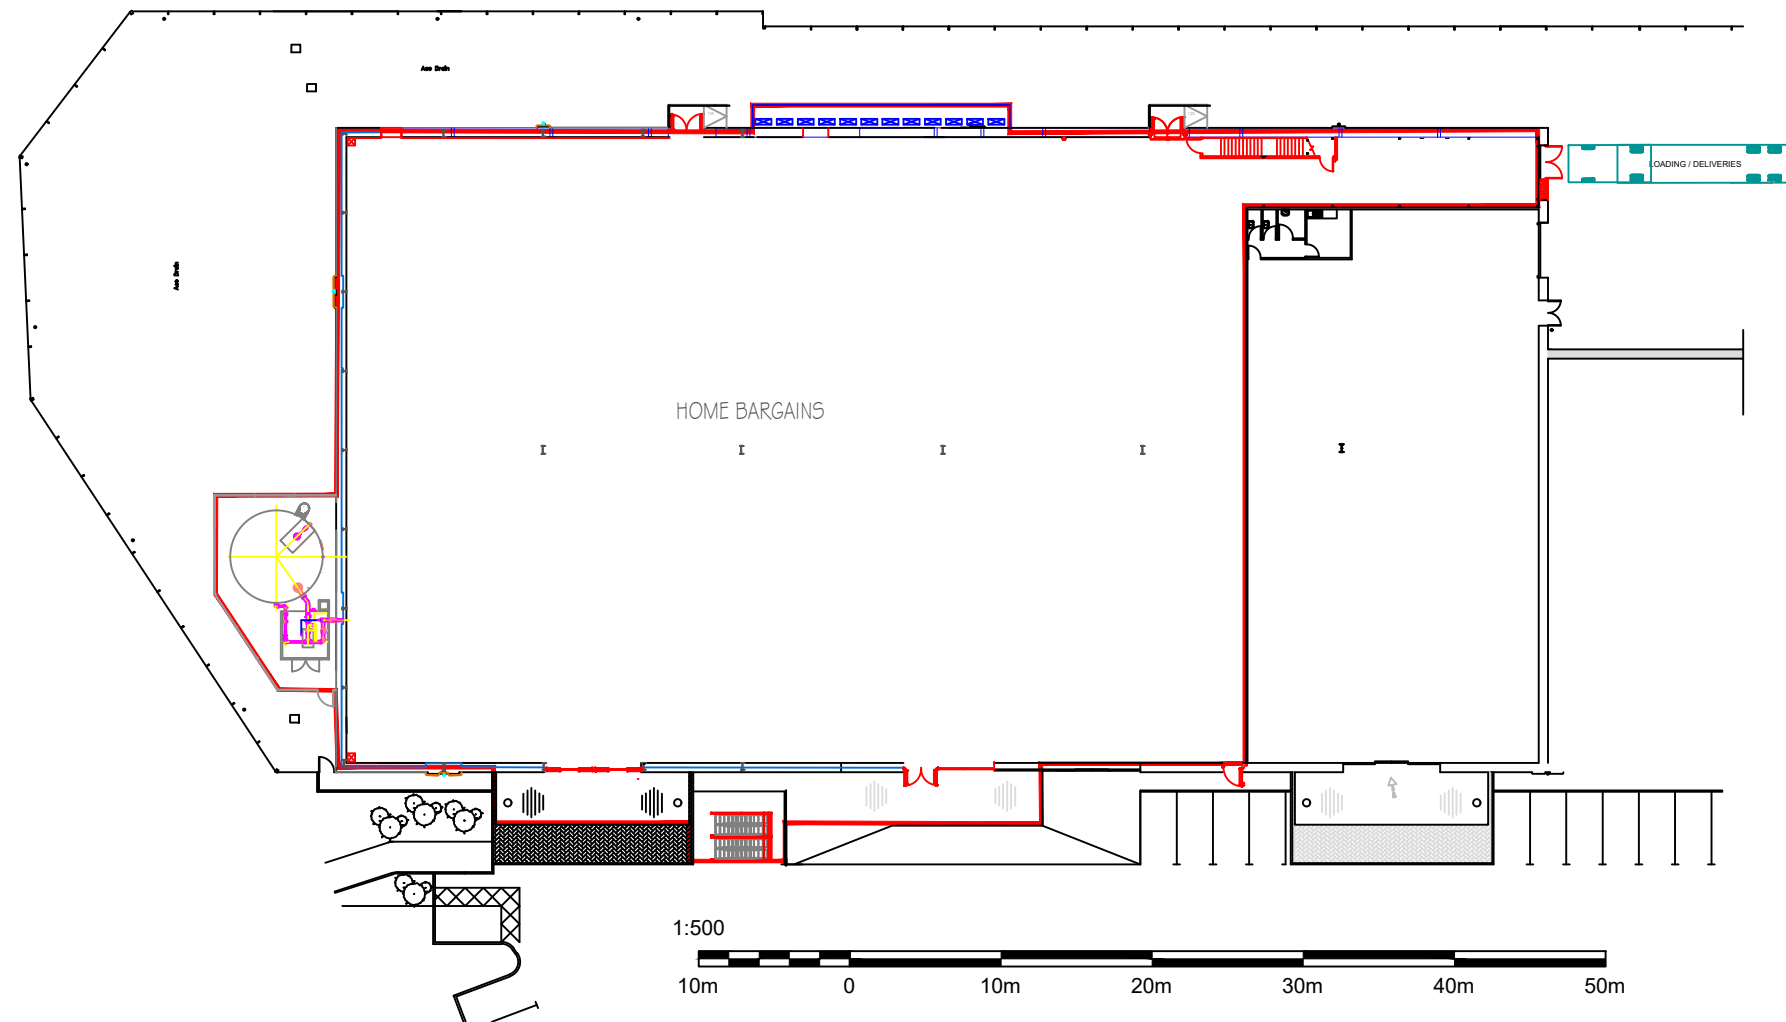

B	JM	Boundary line revised to sprinkler tank area	30.05.22
A	JM	Revised layout	07.04.22
Rev	Ini.	Description	Date

T.J.MORRIS
LTD

TJ Morris Limited Axis Business Park
East Lances Road Gilmosse Liverpool L11 0JA
Tel: 0151 530 2920

Title PROPOSED SITE PLAN PENTREBACH RETAIL PARK, MERTHYR TYDFIL			
Date	March 2022	Scale	1:500
		Sheet Size	A3
Drawn		Checked	
Issued for. PLANNING			
Project No. A314		Drwg.No.	Revision B