


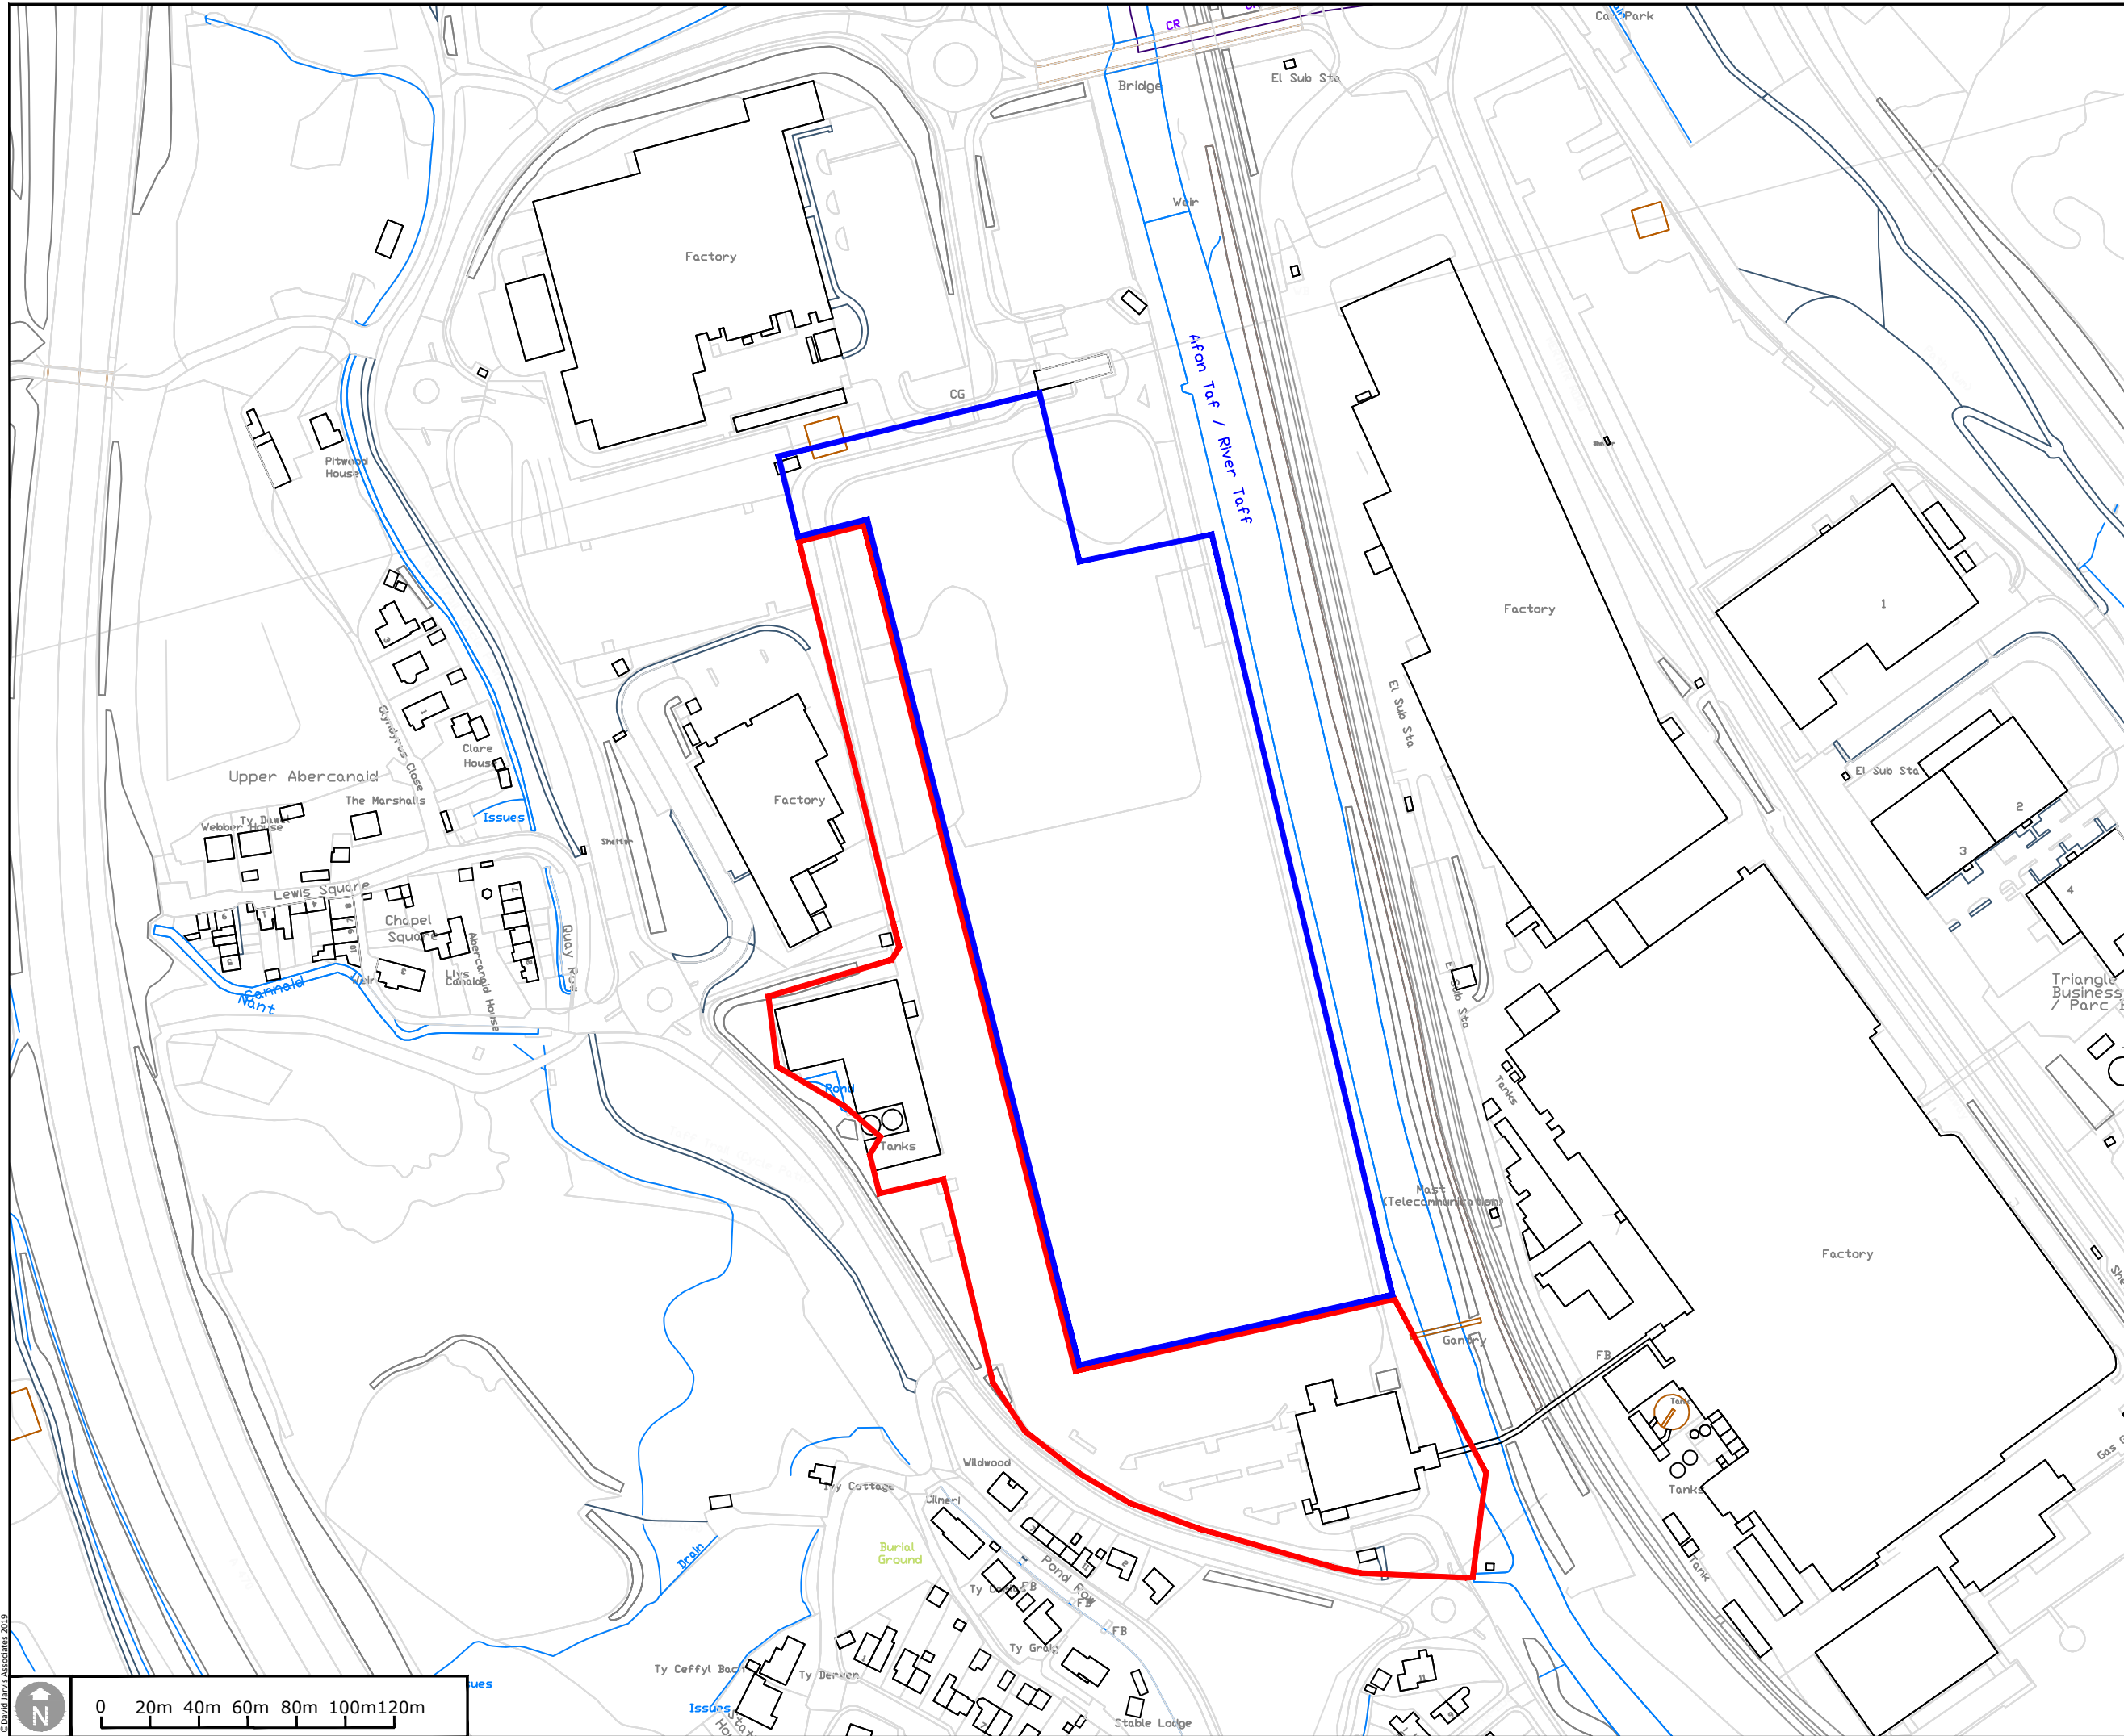

KEY

BOUNDARY:

APPLICATION SITE

BOUNDARY:

OTHER LAND IN THE APPLICANTS OWNERSHIP OR CONTROL

Notes

Related Drawings: DIA Drawing based on

Issue: Drawn by David Jarvis Associates Limited (CROWN COPYRIGHT. ALL RIGHTS RESERVED 2019 LICENCE NUMBER 0100031). This drawing is for Planning purposes only - Do not use this drawing for Construction. The information contained in the drawing should be used as a guide to the final forms and finishes of the landscape scheme. Any revisions to be approved by the Client and Local Authority

Scaling: Do not scale this drawing. Use given dimensions only.

Setting out: refer to Engineers for information regarding setting out. In the event of discrepancy refer to Engineers in the first instance.

Survey: Original survey provided by the Client.

Drawing Revision				
Rev.	Date	Description	Drawn	Checked
P1	11/12/19	Issued	AS	PW

Status

PLANNING

DAVID JARVIS ASSOCIATES

DAVID JARVIS ASSOCIATES LIMITED
1 Tennyson Street Swindon Wiltshire SN1 5DT
t: 01793 612173
e: mail@davidjarvis.biz
w: www.davidjarvis.biz

Client

HUNTLEY WOOD INVESTMENT LTD

Project

DRAGON PARC

Drawing Title

SITE PLAN

Scale	Sheet Size	Date
1:2500	A3	11/12/19
Client Ref.	Drawing Ref.	Drawing No.
-	2507-4-1	DR-0005
		Status
		S5-P2