
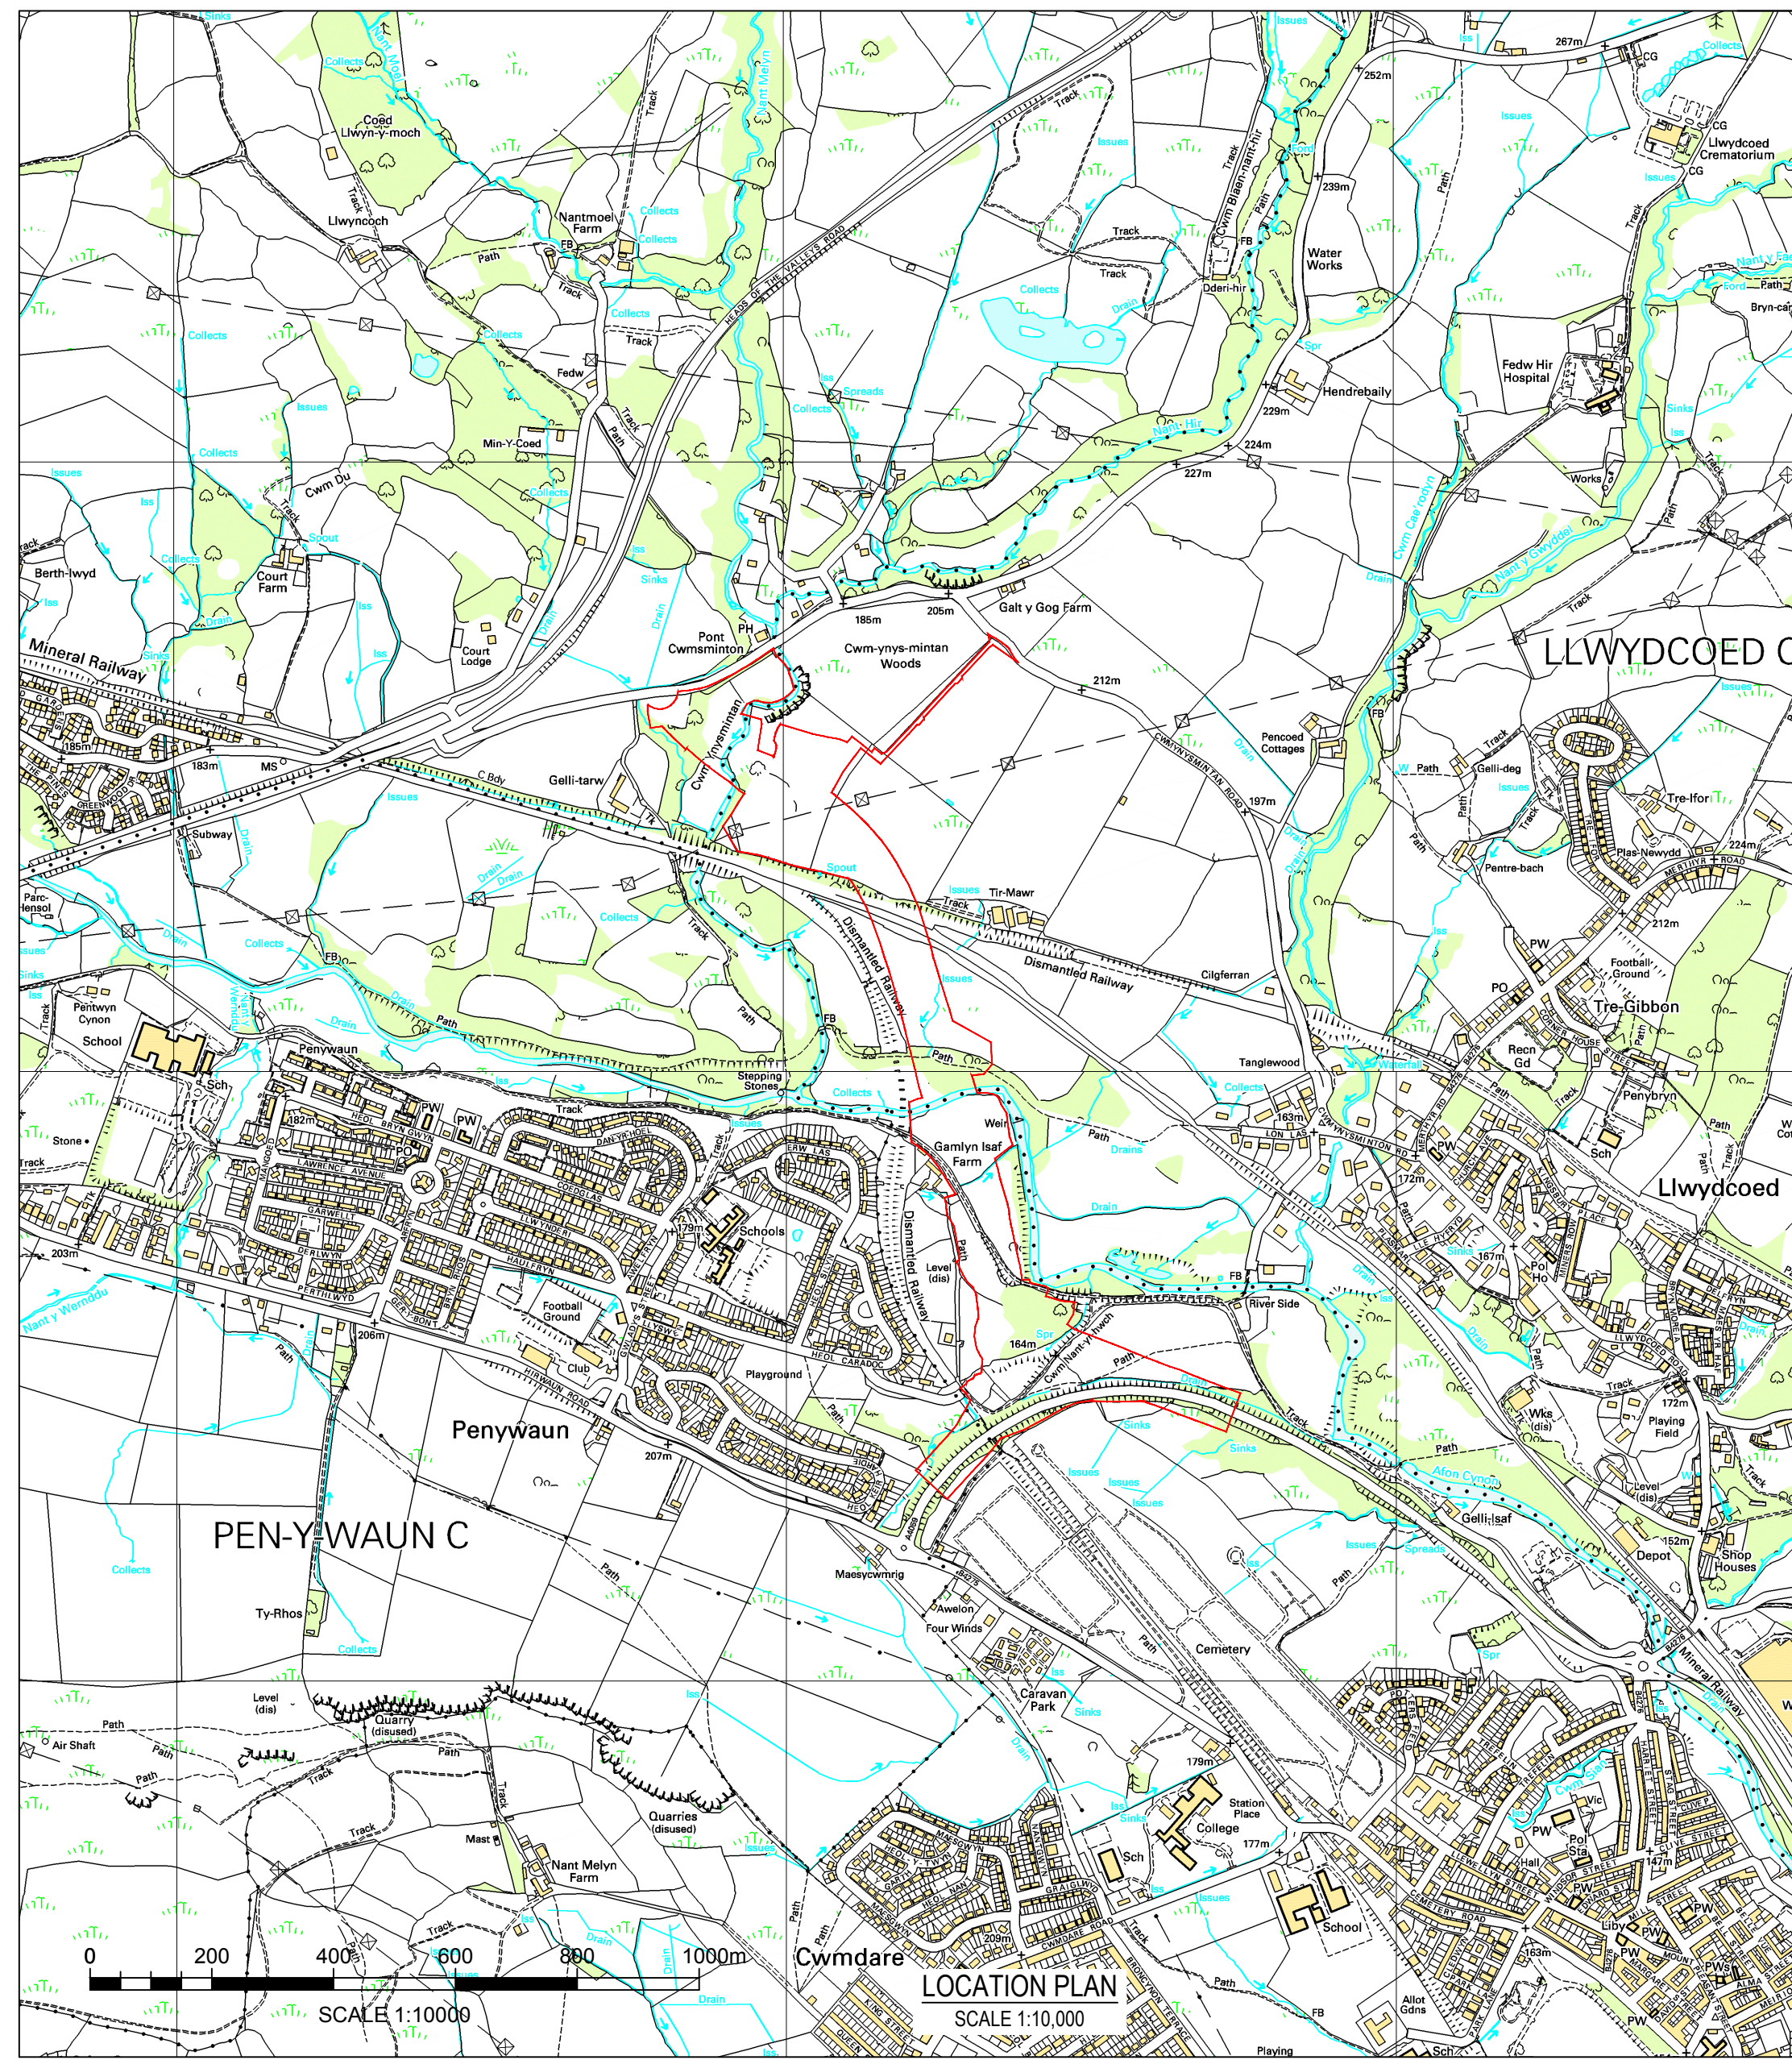


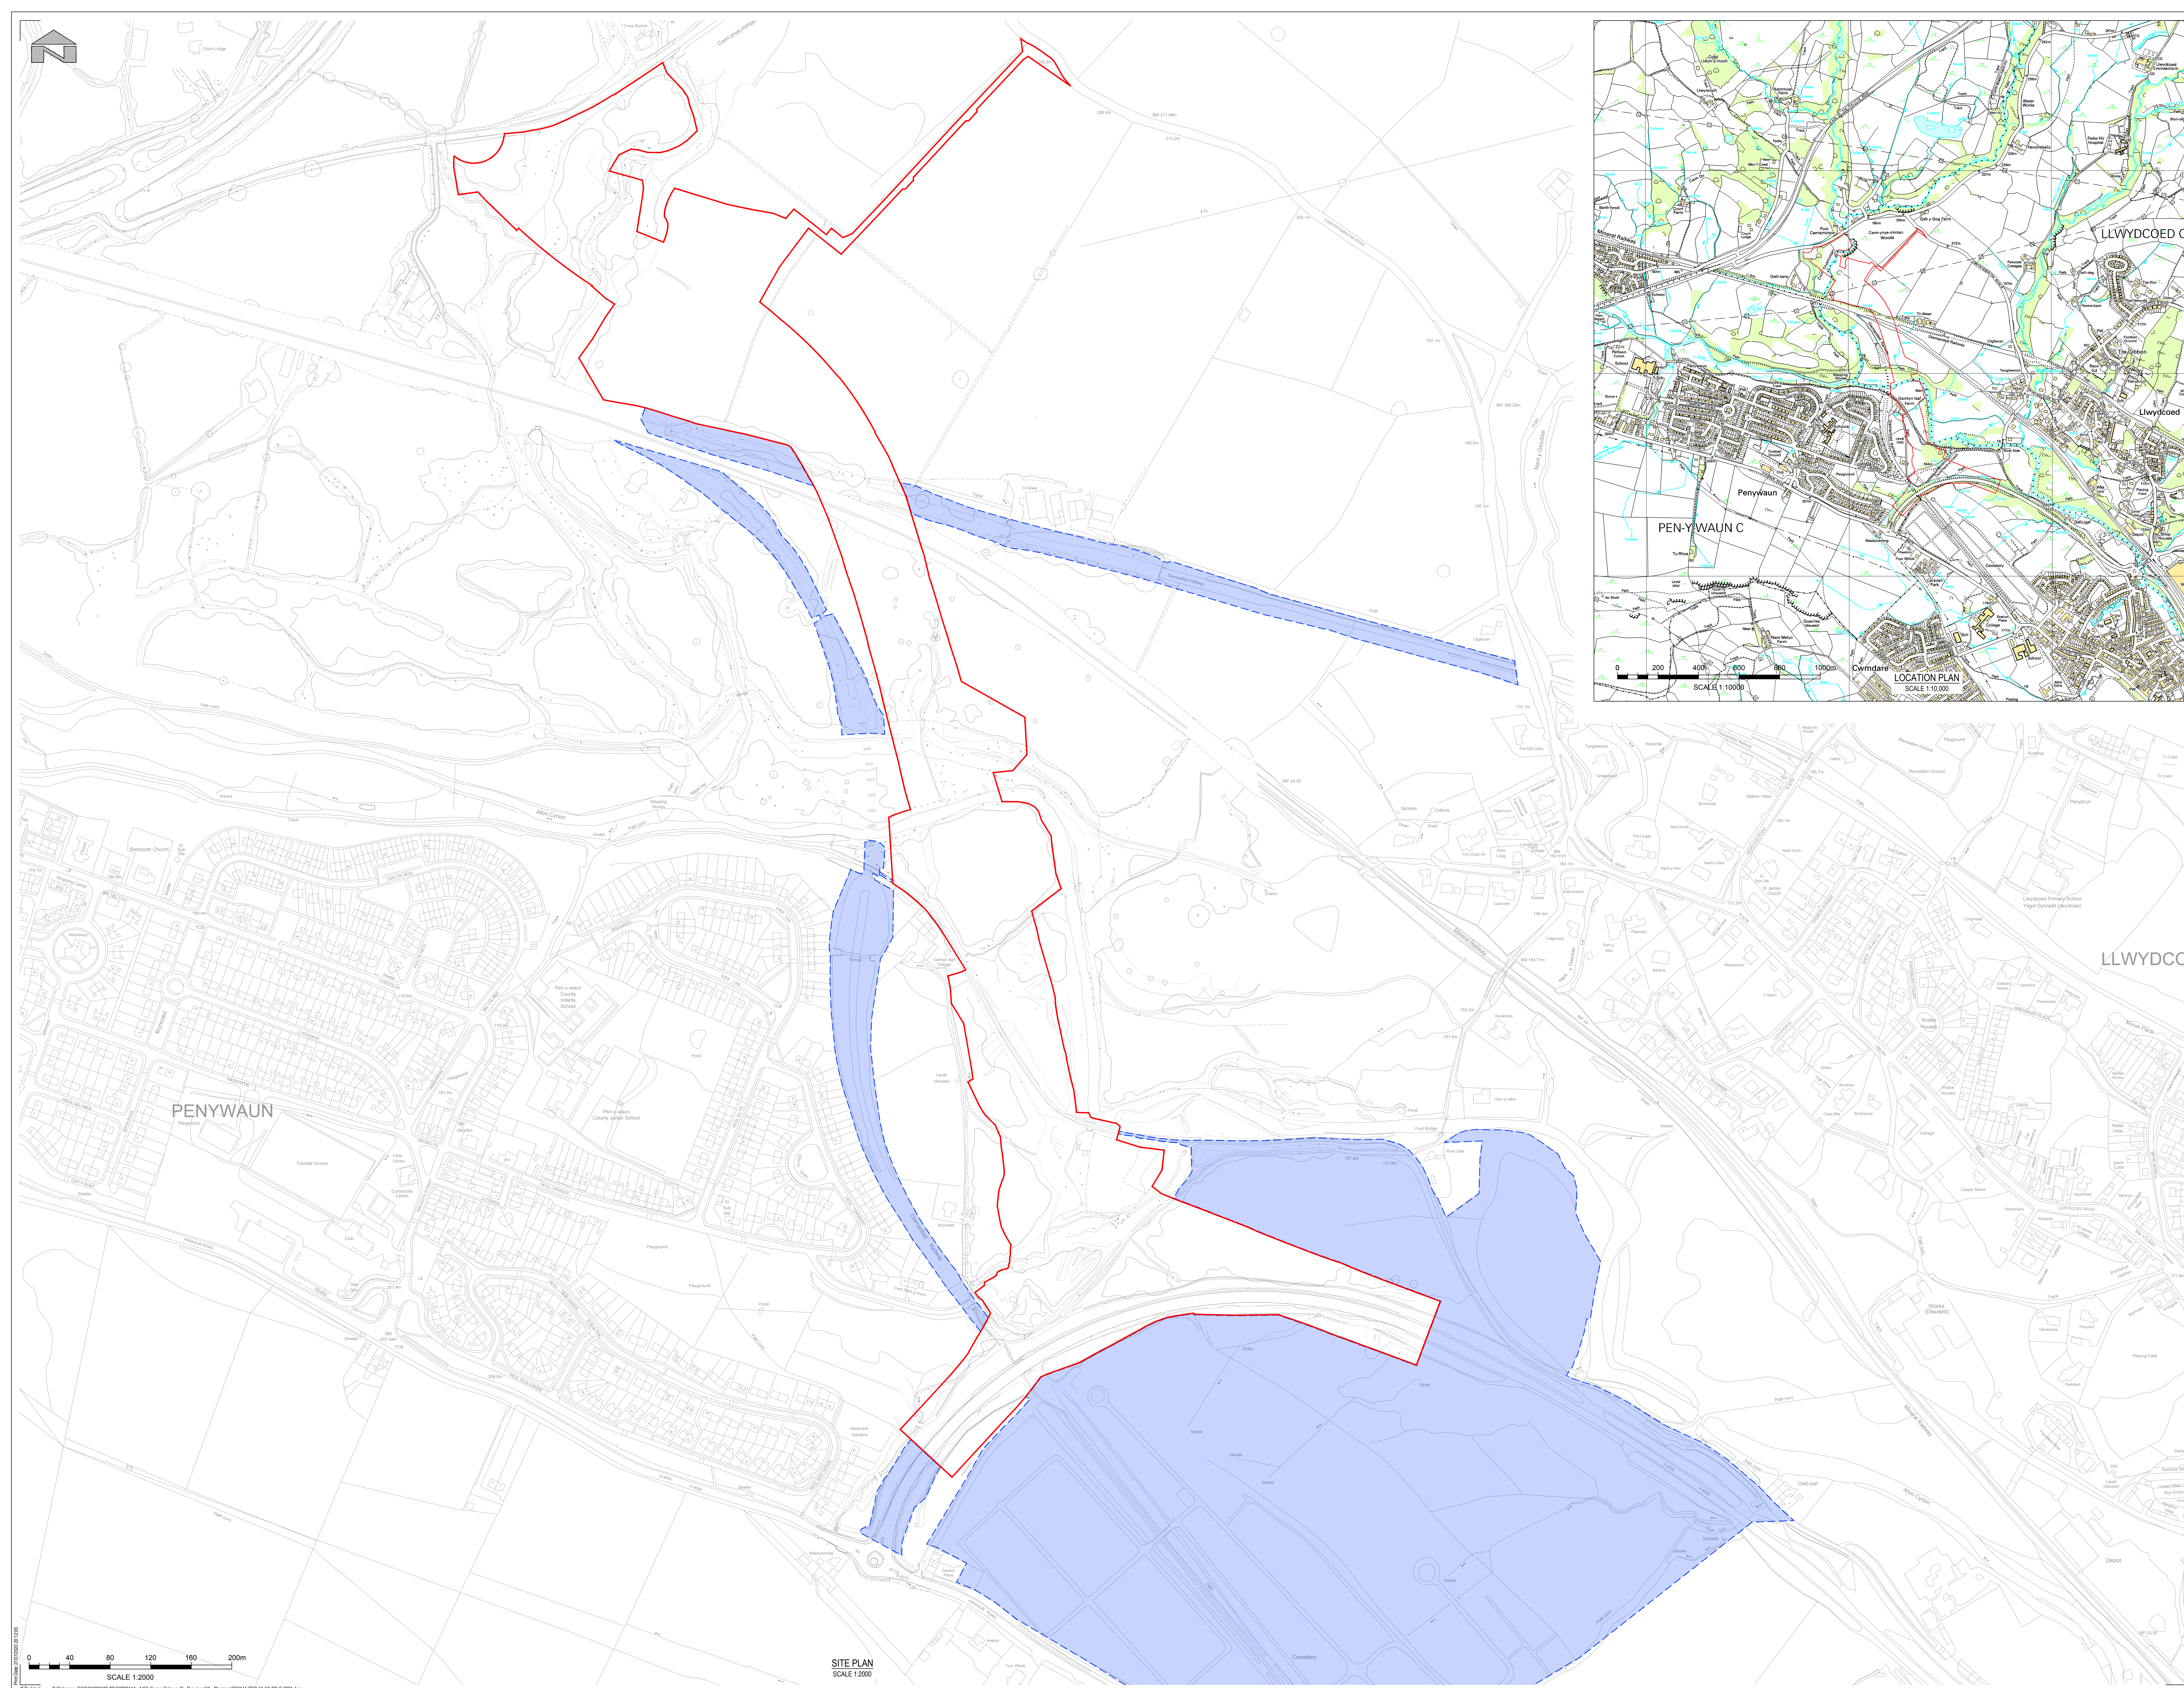

KEY:

- APPLICATION SITE (20.5ha)
- LAND OWNED BY DEVELOPER

Rev	By	Date	Description
1	PS	2020	First Issue

Purpose of Issue
S2 - Suitable for Information

Classification
Commercial in Confidence

Client
Rhondda Cynon Taf County Borough Council

Project
A4059 Cynon Gateway North

Drawing
Planning Application
Site Location Plan

Scale @ A0	Drawn	Checked	Approved
As Shown	EM	CR	PS

Project No.
GC003144

Date
May 2020

Drawing Identifier
Project: GC003144-RED-61-XX-DR-C-0001

BS1192 Compliant
reason
P02

REDSTART.
St David's House, Pascal Close, St Mellons, Cardiff, CF3 0LW
www.redstartwales.com

0 40 80 120 160 200m
SCALE 1:2000

SITE PLAN
SCALE 1:2000