

CONSULTANTS

Land at Heolgerriig

October 2013

Ref: 4606

Crown Copyright. All rights reserved
 Licence No. AR100012518

Nant Cwm-pant-bach

Footpath

Existing woodland

POS

Existing footpath
to be maintained

Potential link to Colliers Row and NCPB

Path (um)

Path (um)

Nant Cwm
-pant-bach

Remainder of
H14 housing
allocation

060061

MITCBO
AMENDED PLANS


15 OCT 2013

RECEIVED

MTQBC
PLANNING DEPARTMENT

13 JUL 2013

RECEIVED

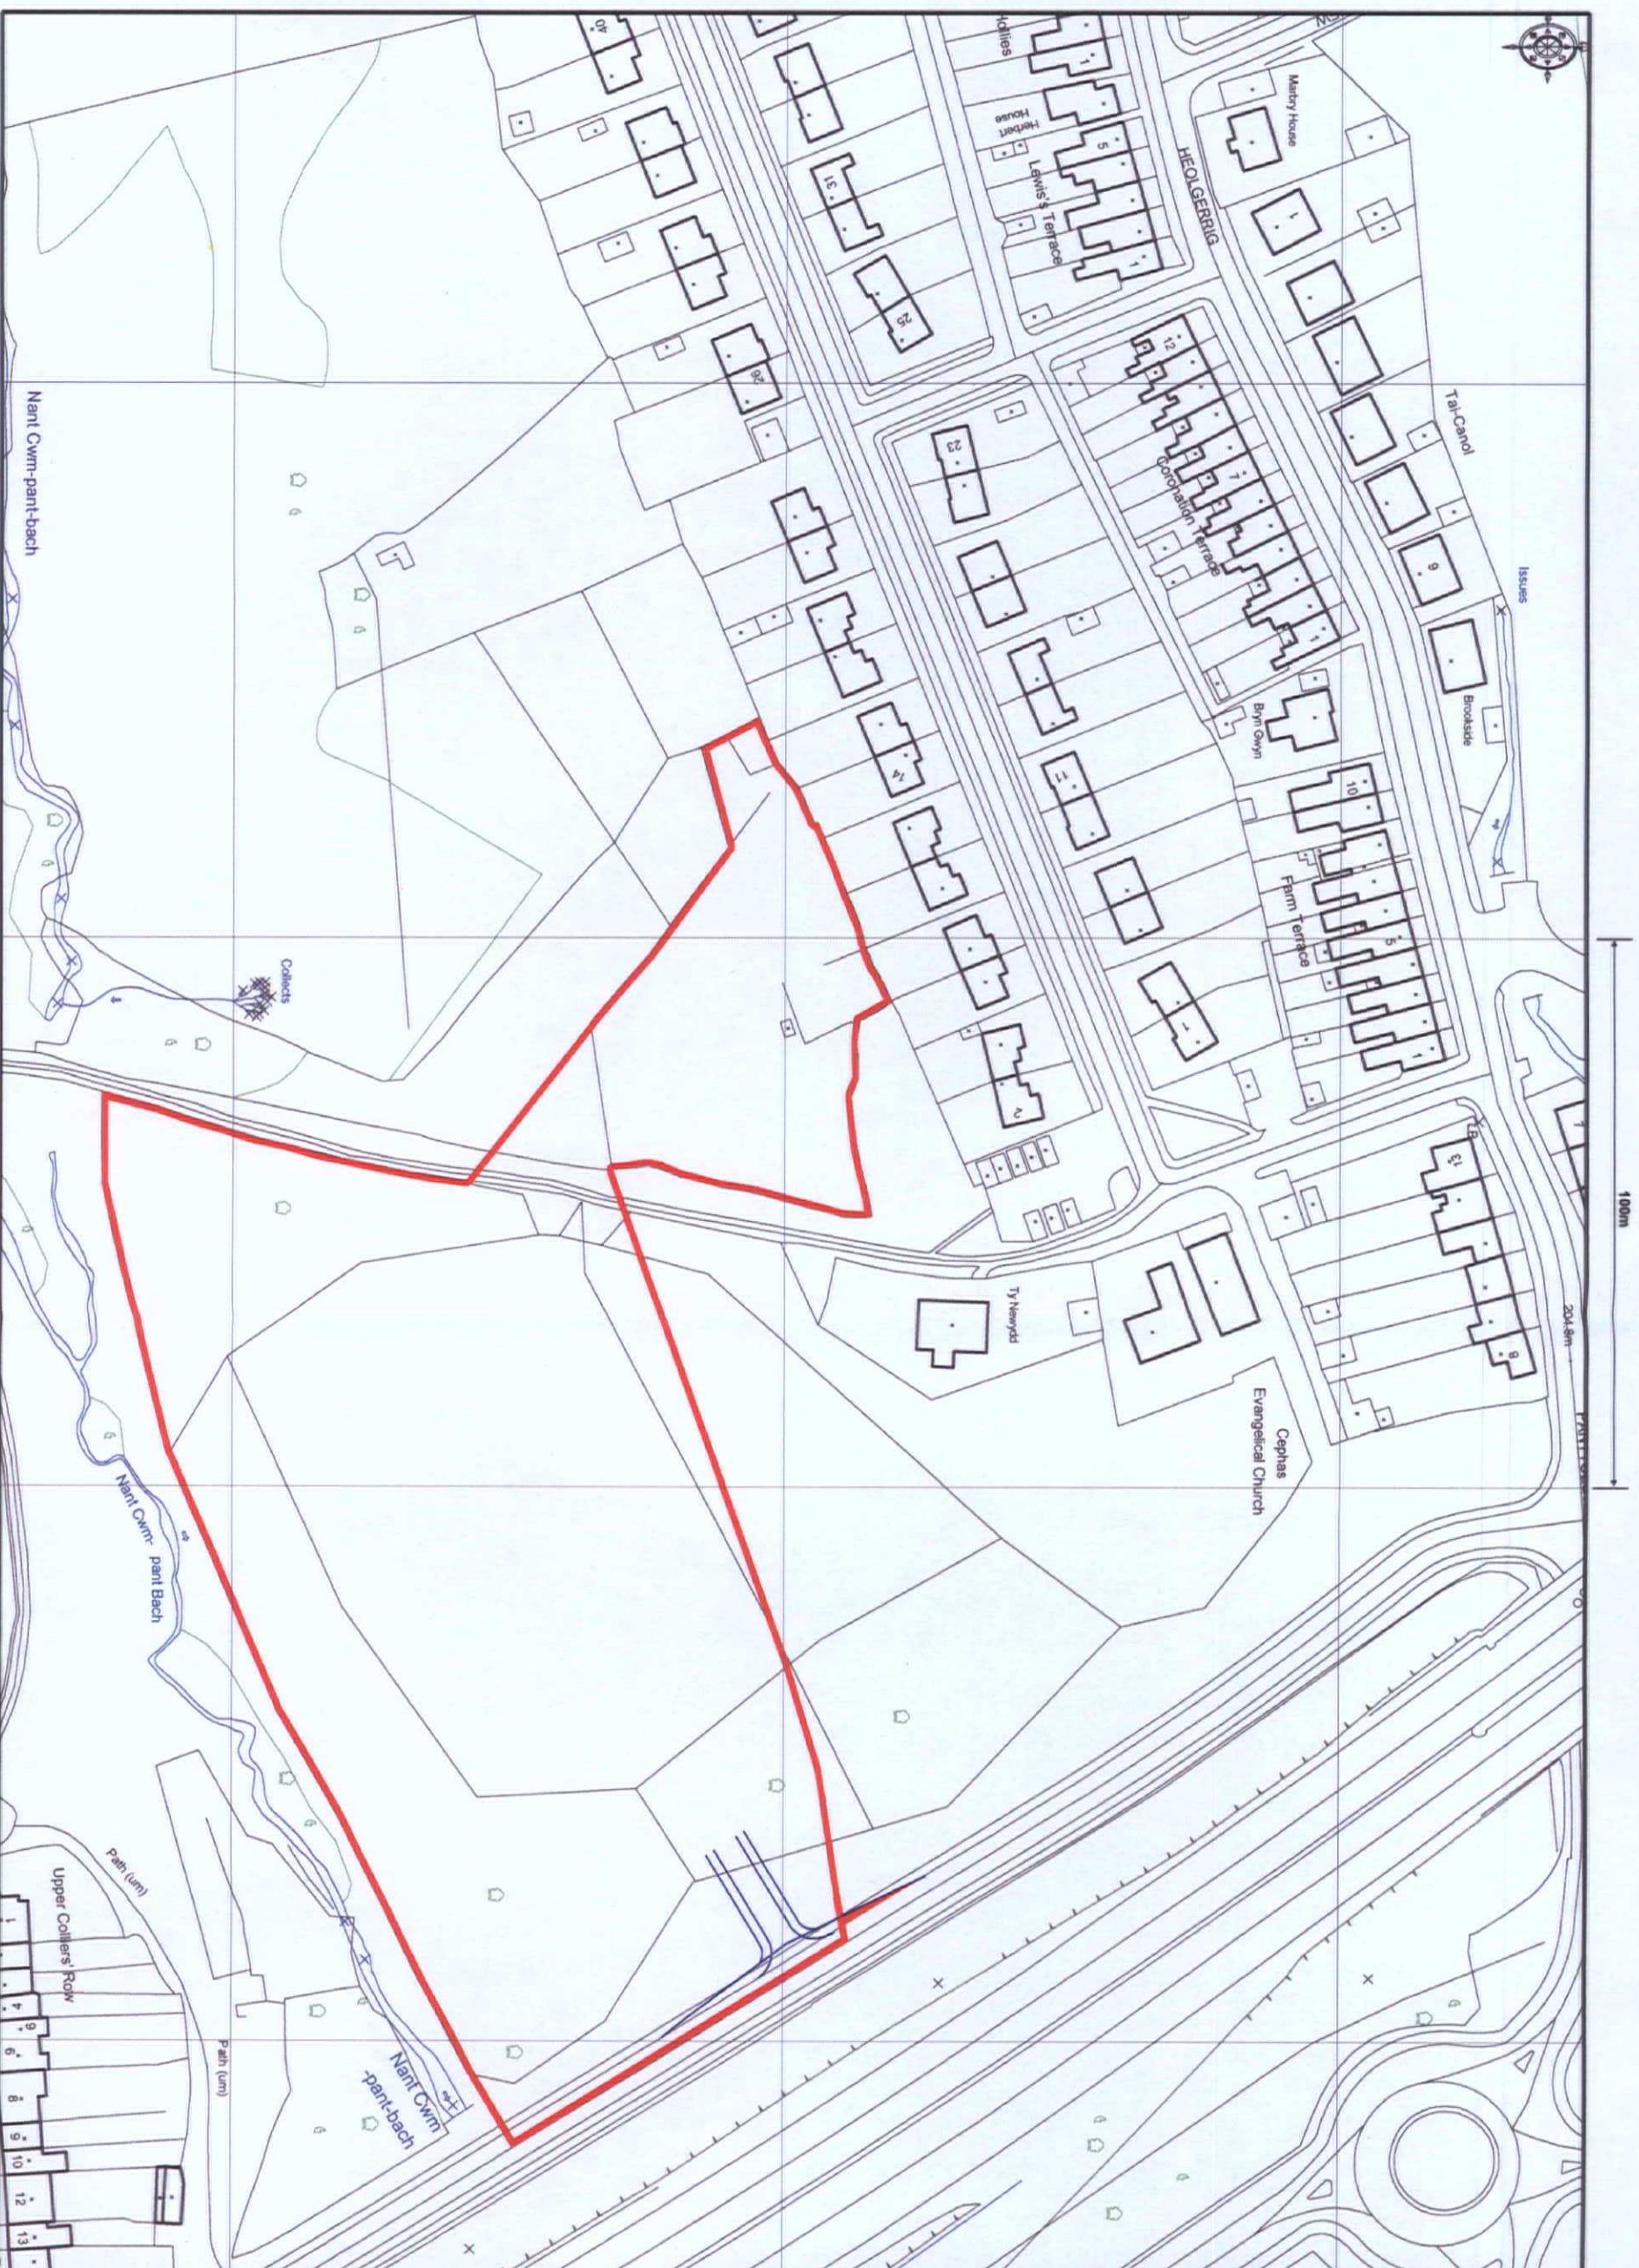

MTOBO
 AMENDED PLANS
 10 OCT 2013
 RECEIVED

MTOBO
 PLANNING DEPARTMENT
 10 OCT 2013
 RECEIVED

060061



Site Plan
 Proposed Residential
 Development
 Land at Heolgerbrig
 Scale 1:1250
 October 2013
 DRG.No 4606-002-B-1

Crown Copyright. All rights reserved
 Licence No. AR100012518