

J. JONES
BA(Hons) BTP M.R.T.P.I
HEAD OF TOWN PLANNING

M110
 AMENDED PLANS
 10 OCT 2013
 RECEIVED


MTORC
PLANNING DEPARTMENT
10 JUL 2013
RECEIVED

1900

HARMERS
TOWN OF HARMERS, INC. (1997) 100%
CROSS-OWNED

Site Plan
Proposed Residential
Development
Land at Heolgering
Scale 1:1250
October 2013
DRG No 4608-002-B-1

Crown Copyright. All rights reserved.
 Licence No. A9100012518

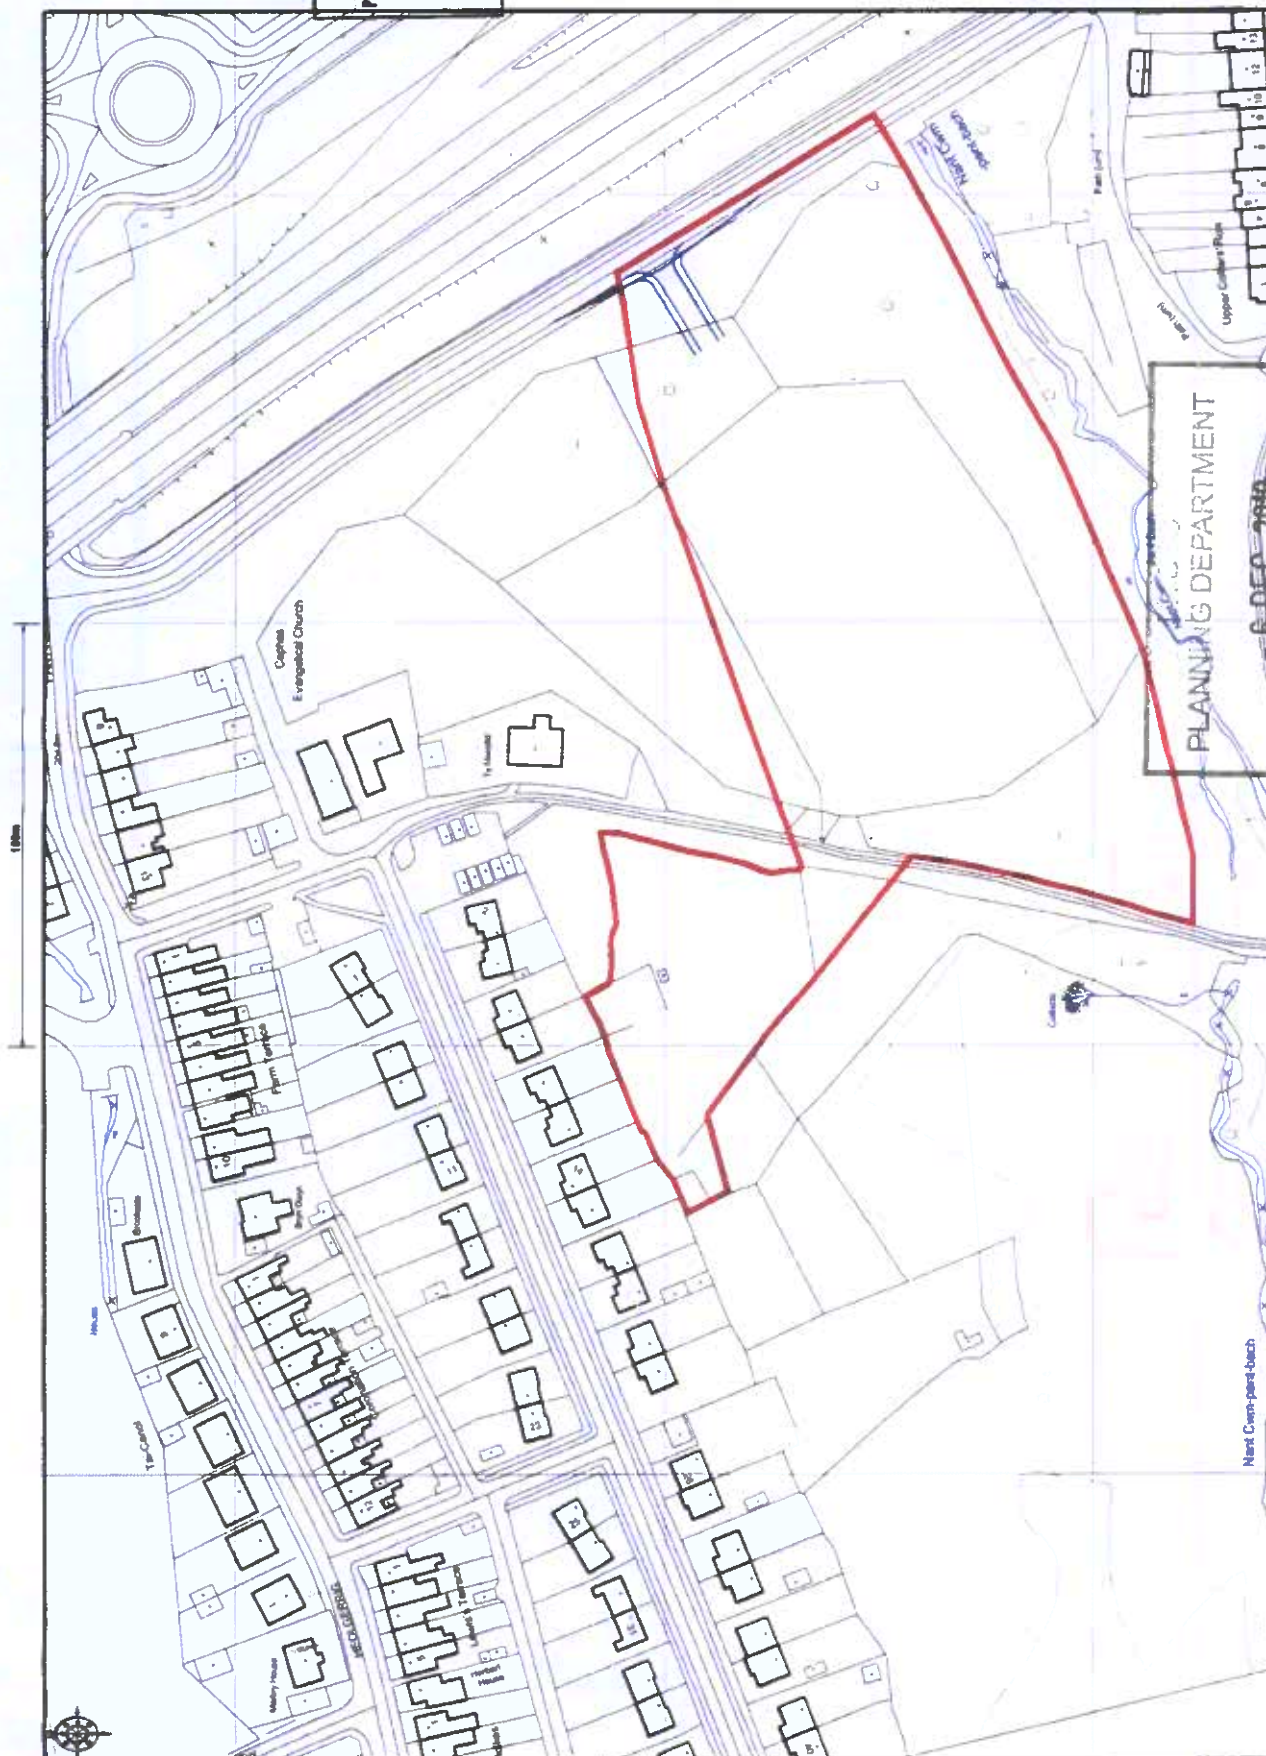

PLANNING DEPARTMENT

6 DEC 2010

RECEIVED

[illegible]