


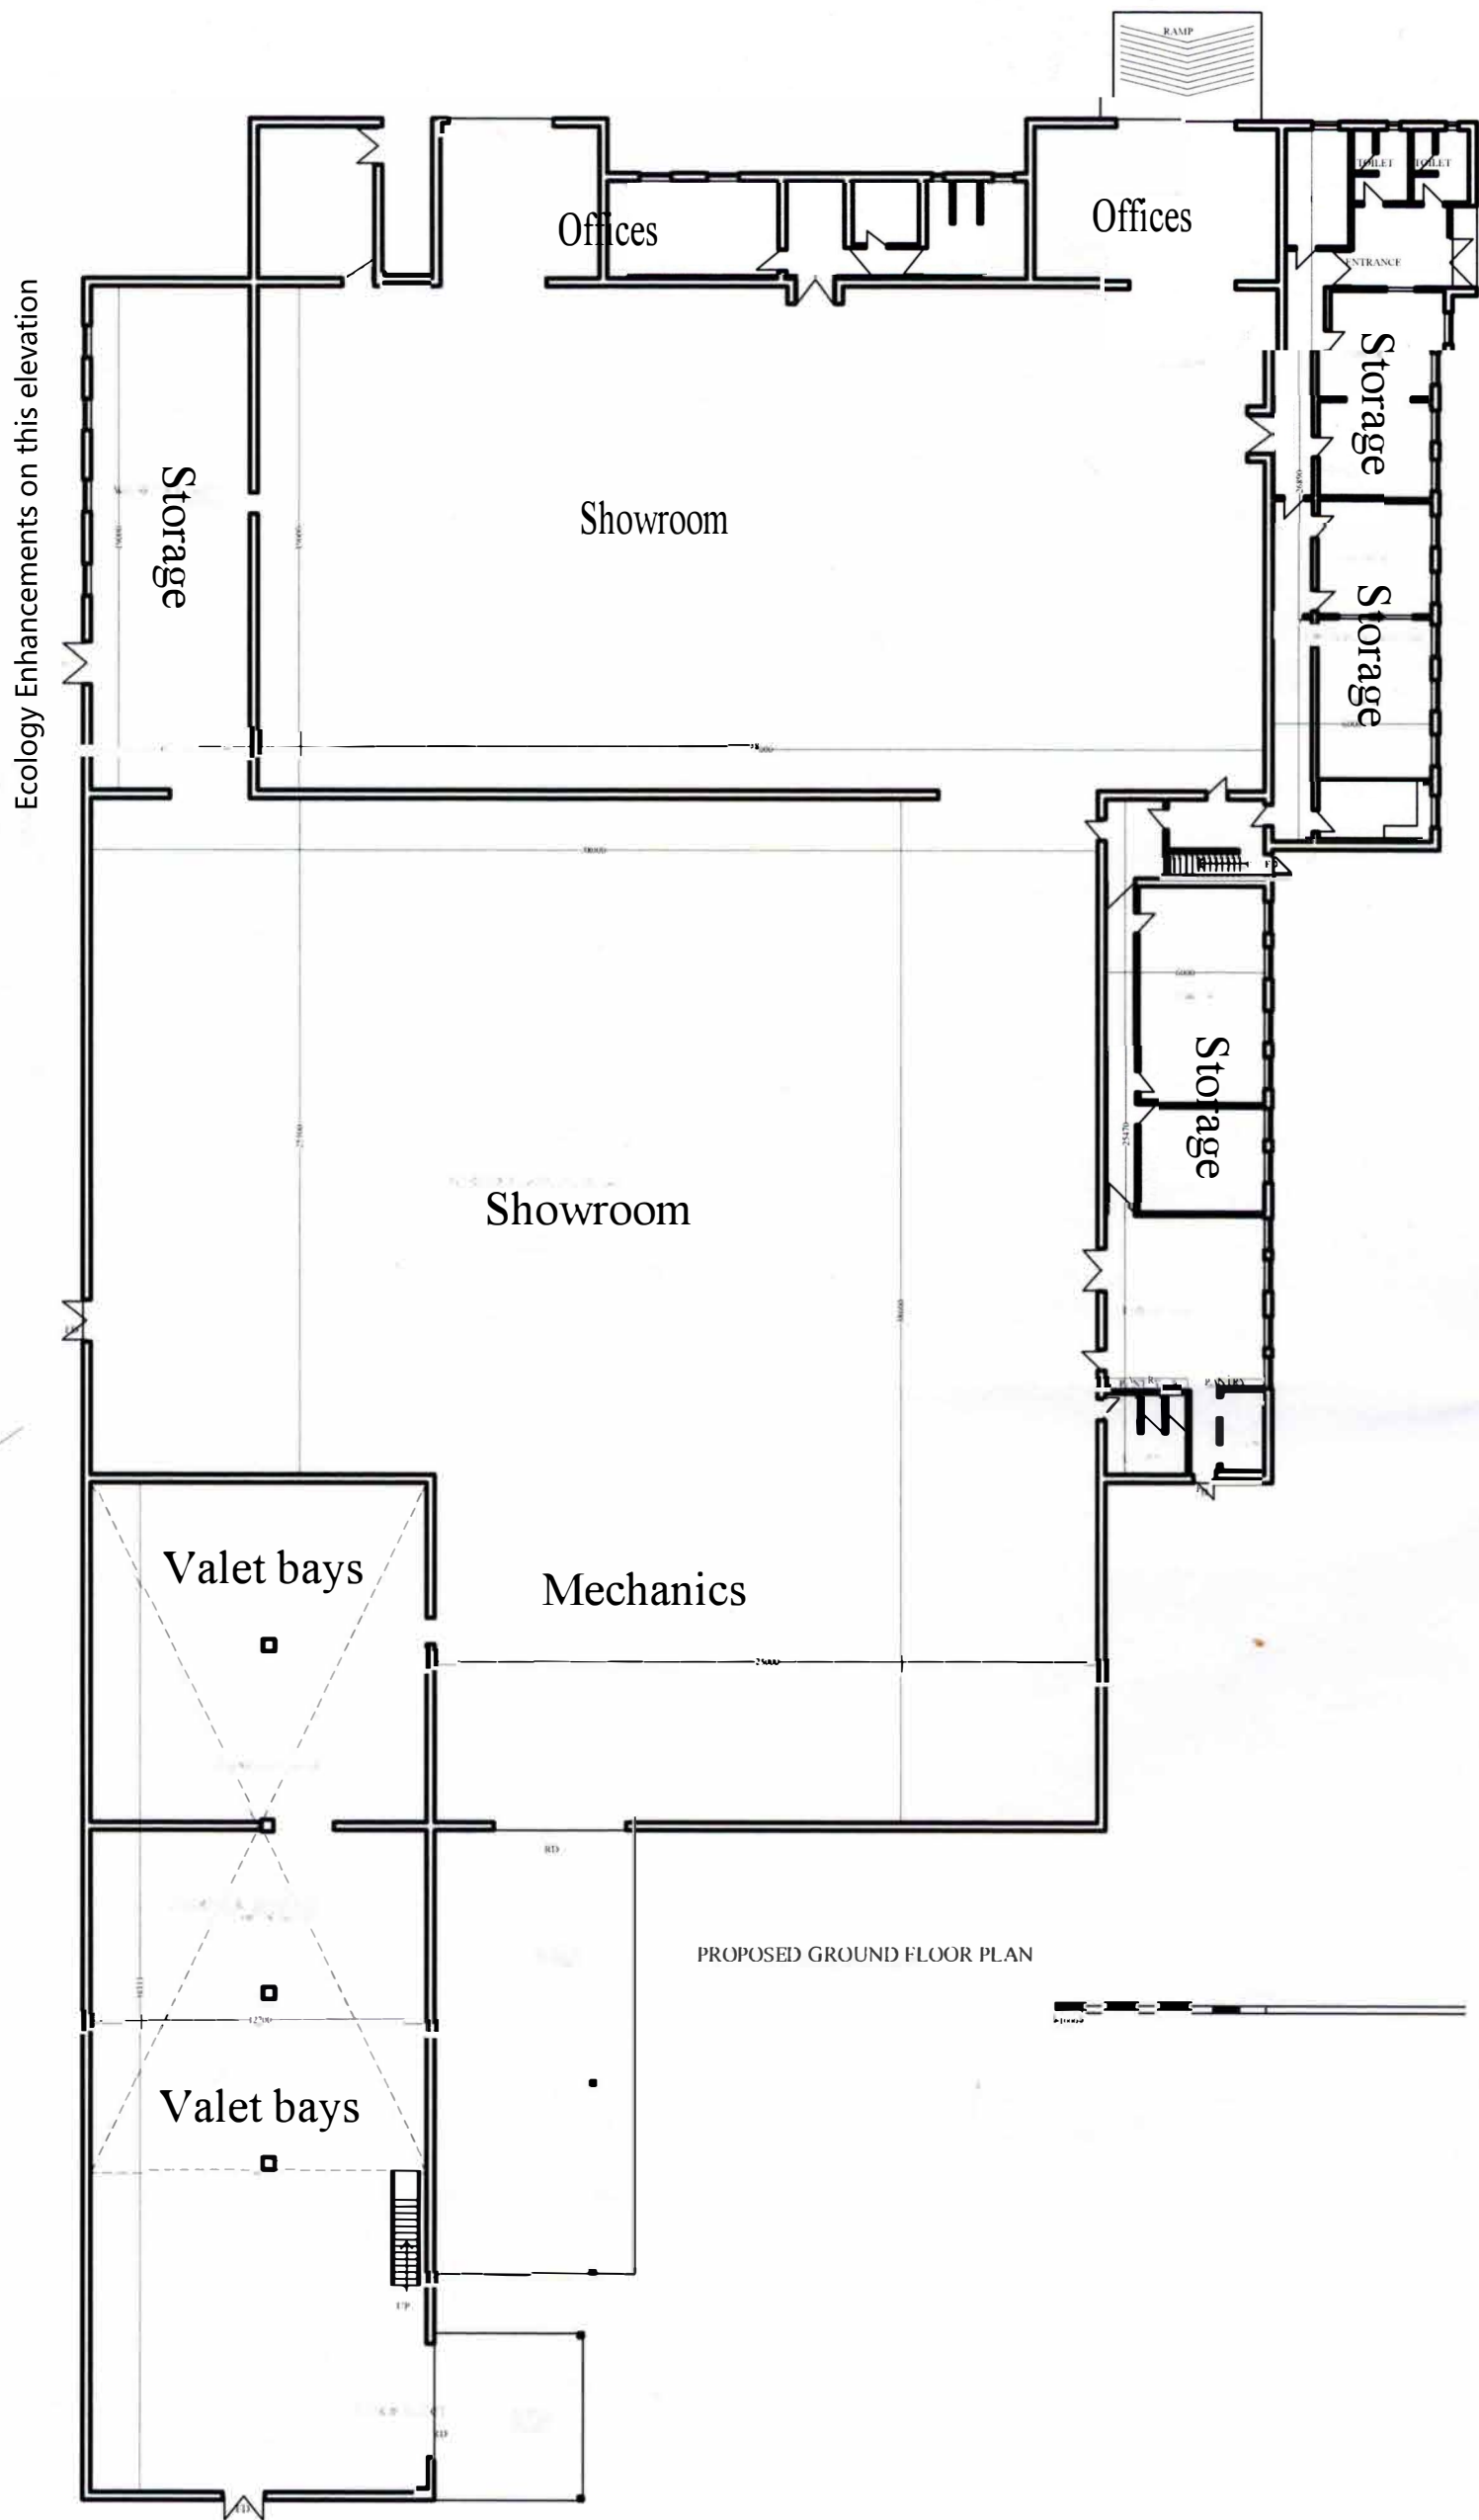

Unit B, Dragon Parc B, Abercanaid, Wales, CF48 1YL

Scale 1:200 @ A2

Proposed Ground Floor Plan