

**Bwrdd Iechyd Prifysgol
Cwm Taf
University Health Board**

**CWM TAF MORGANNWG
UNIVERSITY HEALTH BOARD
Prince Charles Hospital
Merthyr Tydfil
Mid Glamorgan
CF47 9DT**

INTERSERVE CONSTRUCTION LTD
138 HEOL-Y-GORS
CWMBWRLA
SWANSEA
SA5 8LT

Prince Charles Hospital
Merthyr Tydfil
Mid Glamorgan
CF47 9DT

Drn By: WW	Chkd By: ML	Passed By: Approver	Date: 09/22/1
------------	-------------	---------------------	---------------


PLANNING ISSUE

© HLMArchitects
Suite 104
The Creative Quarter
Morgan Arcade
The Hayes
Cardiff CF10 1AF

www.hlmarchitects.com
T. +44 (0) 29 2039 6070
cardiff@hlmarchitects.com
F. +44 (0) 29 2039 6080

Drawing title:
Proposed Roof Plan

Job No: P003	Drawing No: Project 5005 Origin: HLM Volume: V06 Level: RF Type: DR Discip: A Number: 0103							Revision: P03
Do NOT scale this drawing Refer to Architects for details of current building layouts							Phase: 02	WS:

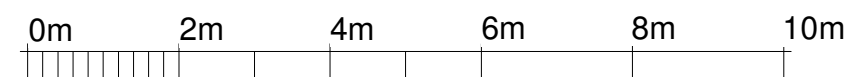

SCALE 1:100 @ A3

02 - Proposed Roof Plan

Scale: 1 : 100