


NOTES:

1. DRAWING IS TO SUPPORT PLANNING APPLICATION ONLY.

SITE ADDRESS:
UNNAMED ROAD
PENGARNDU INDUSTRIAL ESTATE
MERTHYR TYDFIL
CF48 2TA

LEGEND:

- | | |
|---|---|
|  | EXISTING OVERHEAD TELECOMS |
|  | EXISTING OVERHEAD ELECTRICITY CABLE |
|  | EXISTING STRUCTURES |
|  | TEMPORARY HAUL ROAD PLANNING APPLICATION BOUNDARY (0.69 HA) |
|  | AREA OF HIGH VALUE FOR GRASSLAND FUNDUS (FROM STURGESSE ECOLOGY REPORT OCT 2020) |
|  | AREA OF SMALL NUMBER OF COMMON FUNGI SPECIES (FROM STURGESSE ECOLOGY REPORT OCT 2020) |
|  | HAUL ROAD |

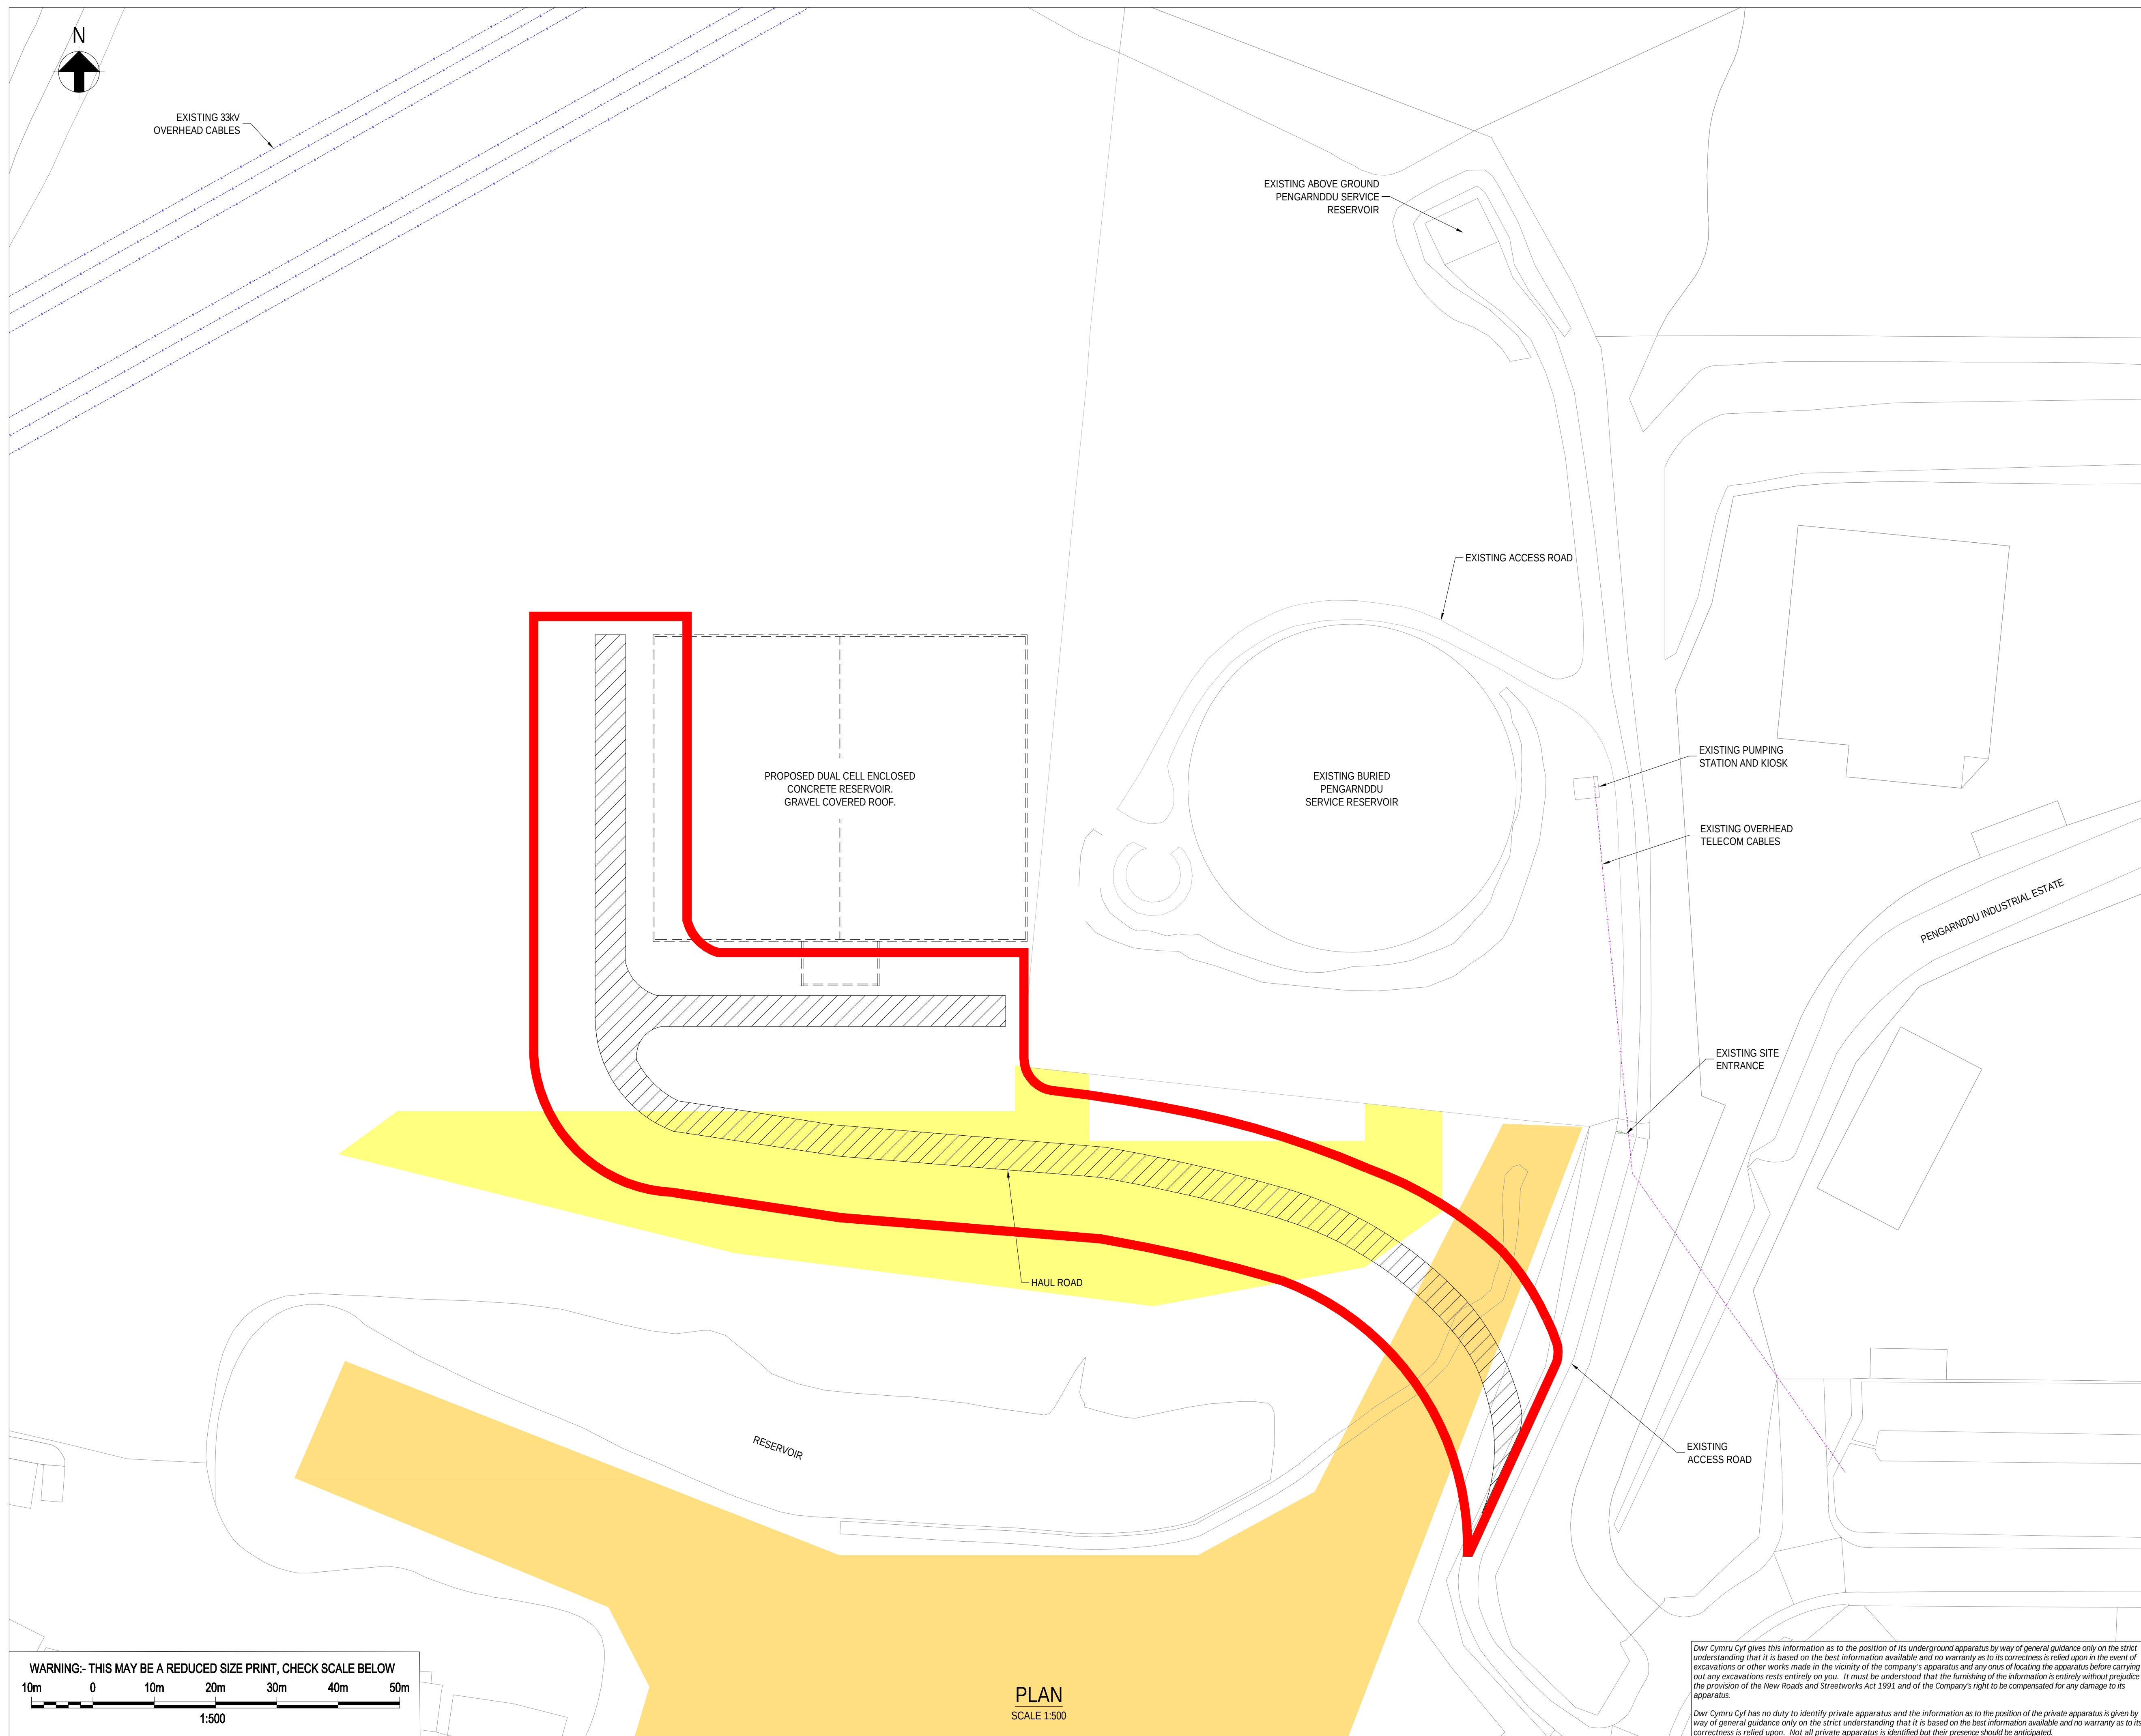

P01	08.04.21	CY	FOR TEMPORARY HAUL ROAD PLANNING APPLICATION	NA	MT	08.04.21
-----	----------	----	--	----	----	----------

Rev.	Date.	Drawn.	Description.	Chkd.	Appd.	Date.
------	-------	--------	--------------	-------	-------	-------



Ty Awen, Spooner Close, Coed Kernew, Newport, NP108FZ

Project Name.	PENGARNDU SERVICE RESERVOIR
---------------	-----------------------------

Drawing Title.	SITE PLAN (TEMPORARY HAUL ROAD
----------------	--------------------------------

Suitability.	Suitability Code
FOR INFORMATION	S2

Originator. CY	Designer. SC	Date. 06.04.21
-------------------	-----------------	-------------------

to	Internal Project Number. IS44	Scale. 1:500 @ A1	Rev. P01
----	----------------------------------	----------------------	-------------

Drawing Number.
B10237-123532-XX-XX-DR-TA-DI0205

Dwr Cymru Cyf gives this information as to the position of its underground apparatus by way of general guidance only on the strict understanding that it is based on the best information available and no warranty as to its correctness is relied upon in the event of excavations or other works made in the vicinity of the company's apparatus and any one of locating the apparatus before carrying out any excavations rests entirely on you. It must be understood that the furnishing of the information is entirely without prejudice to the provision of the New Roads and Streetworks Act 1991 and of the Company's right to be compensated for any damage to its apparatus.

Dwr Cymru Cyf has no duty to identify private apparatus and the information as to the position of the private apparatus is given by way of general guidance only on the strict understanding that it is based on the best information available and no warranty as to its correctness is relied upon. Not all private apparatus is identified but their presence should be anticipated.