




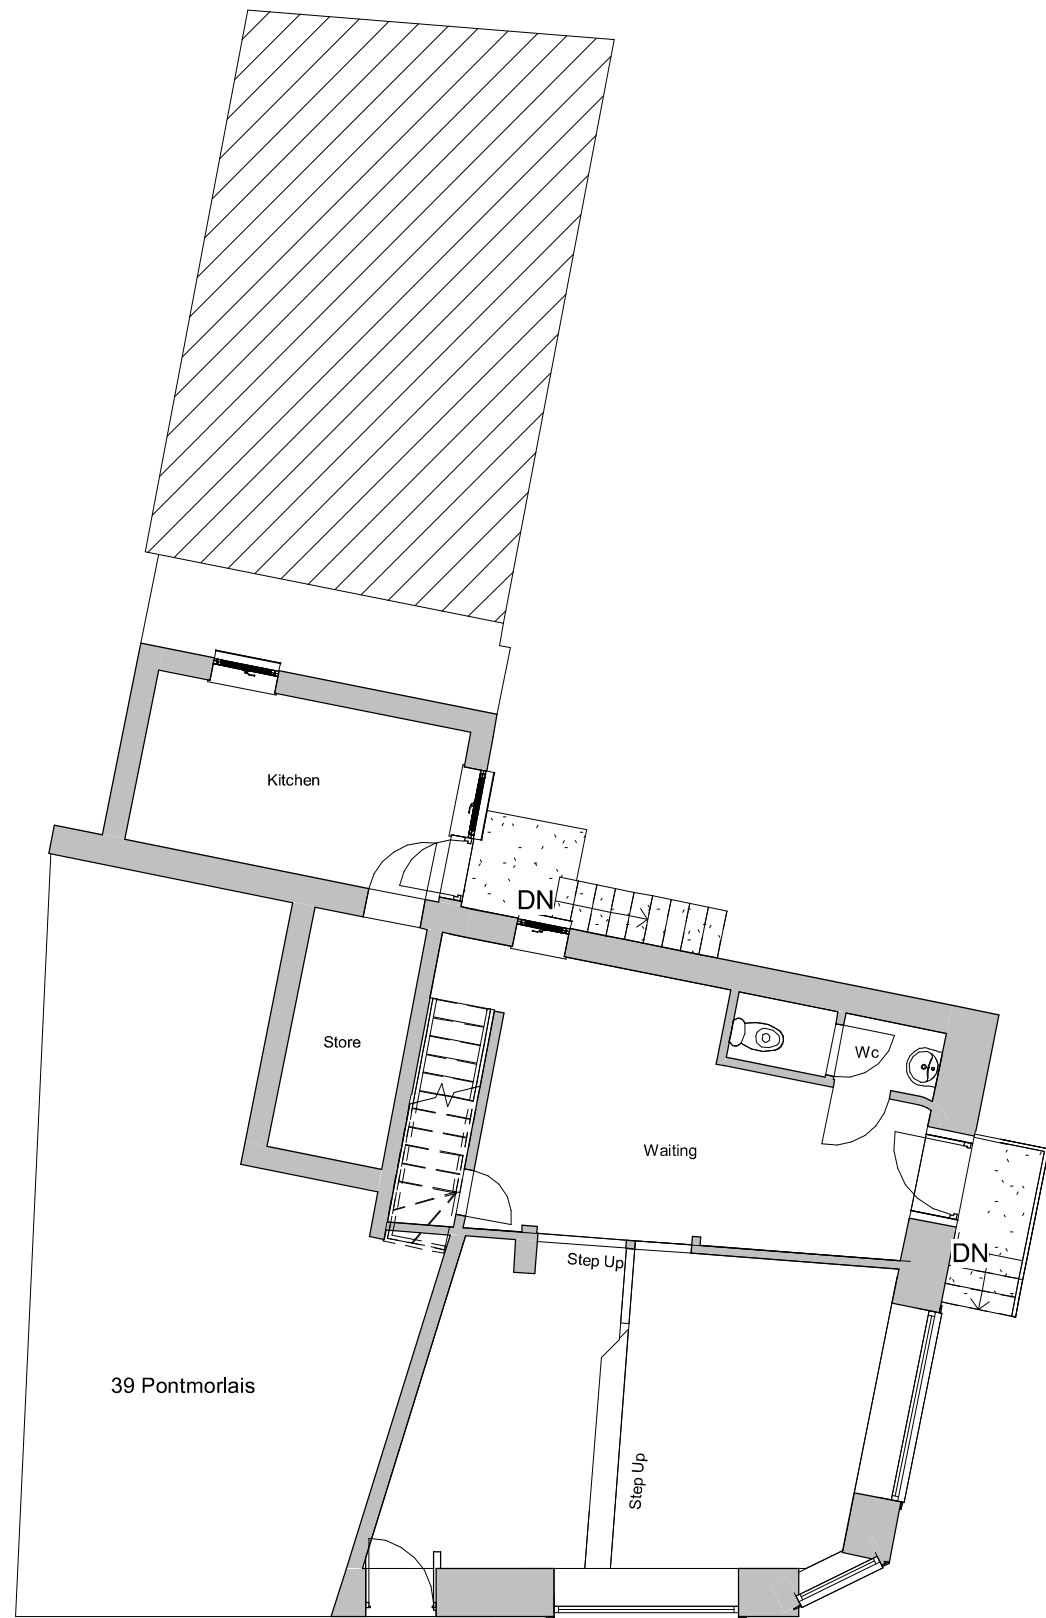

1 Existing Ground Floor
1 : 100

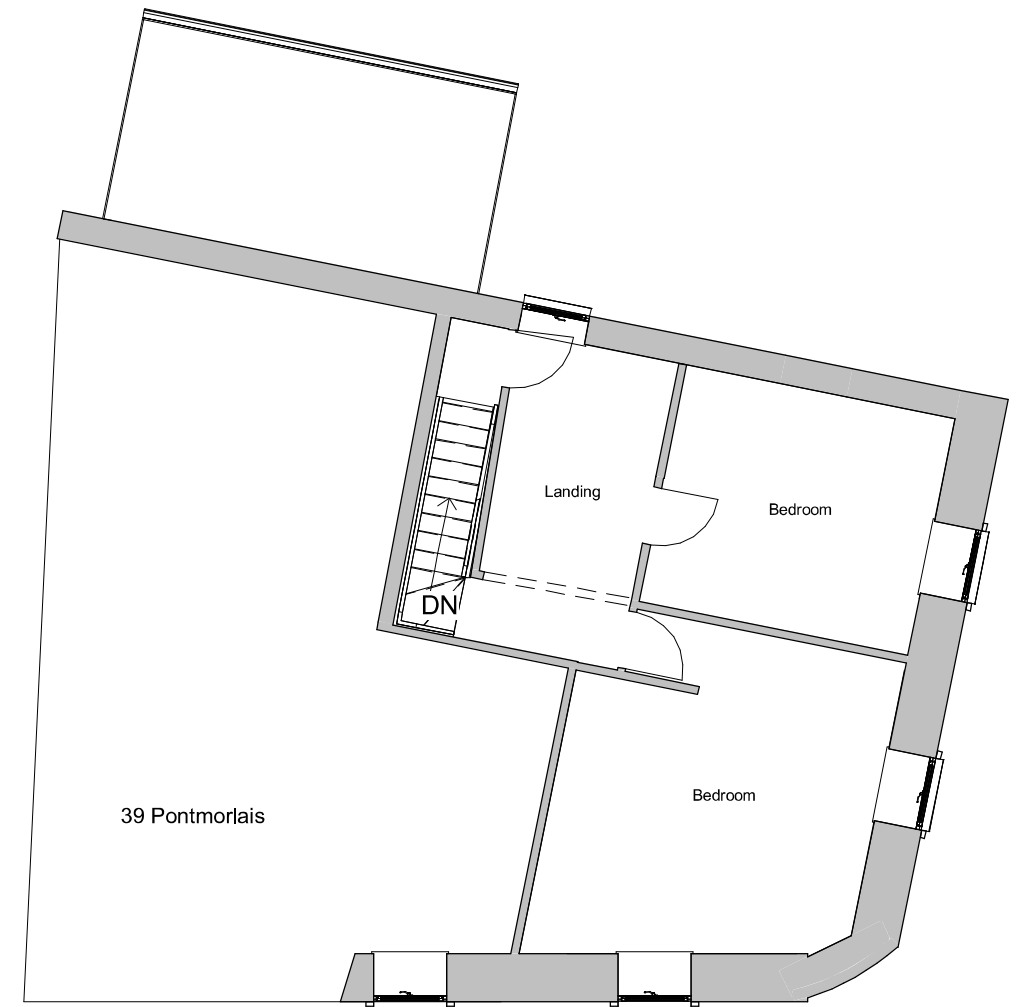

2 Existing First Floor
1 : 100

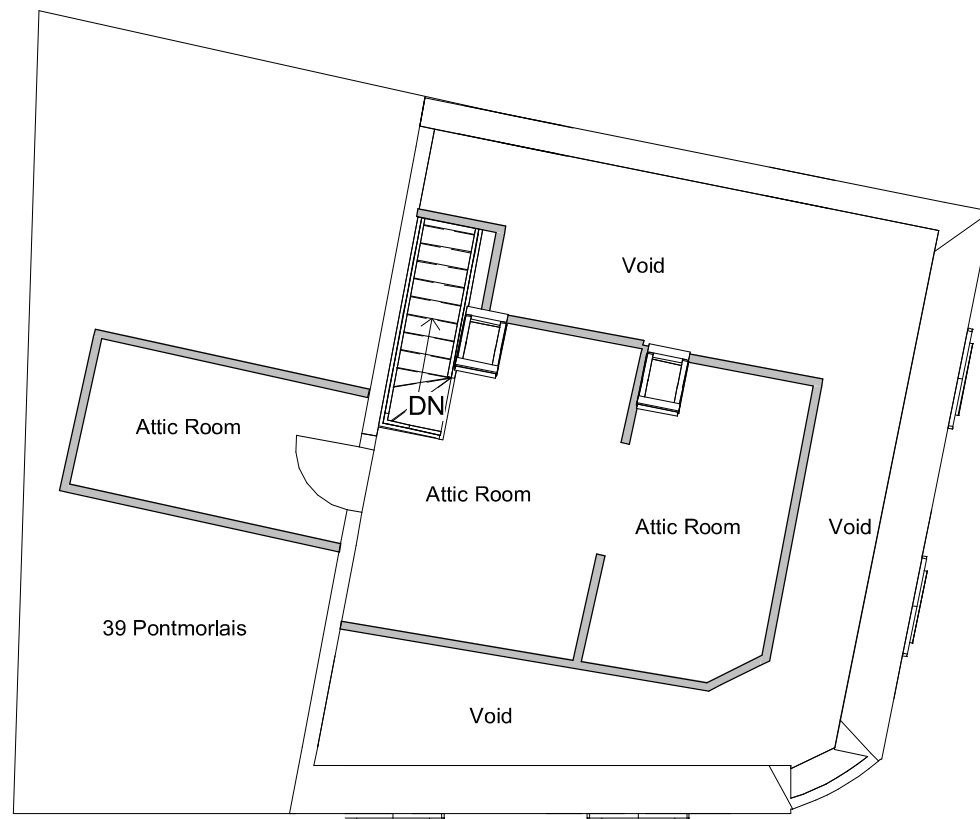


3 Existing Second Floor
1 : 100

PURPOSE OF ISSUE		DRAWING NUMBER	
Planning Approval		PM-01	
PROJECT		Change of use	
SHEET		Existing Plans	
Address		42-43 Pontmorlais, Merthyr Tydfil. CF47 8UN	
Scale (@ A3)		1 : 100	
Rev No	Description	Date	
A	Issue	19/05/2022	



1 Existing Front Elevation
1 : 100

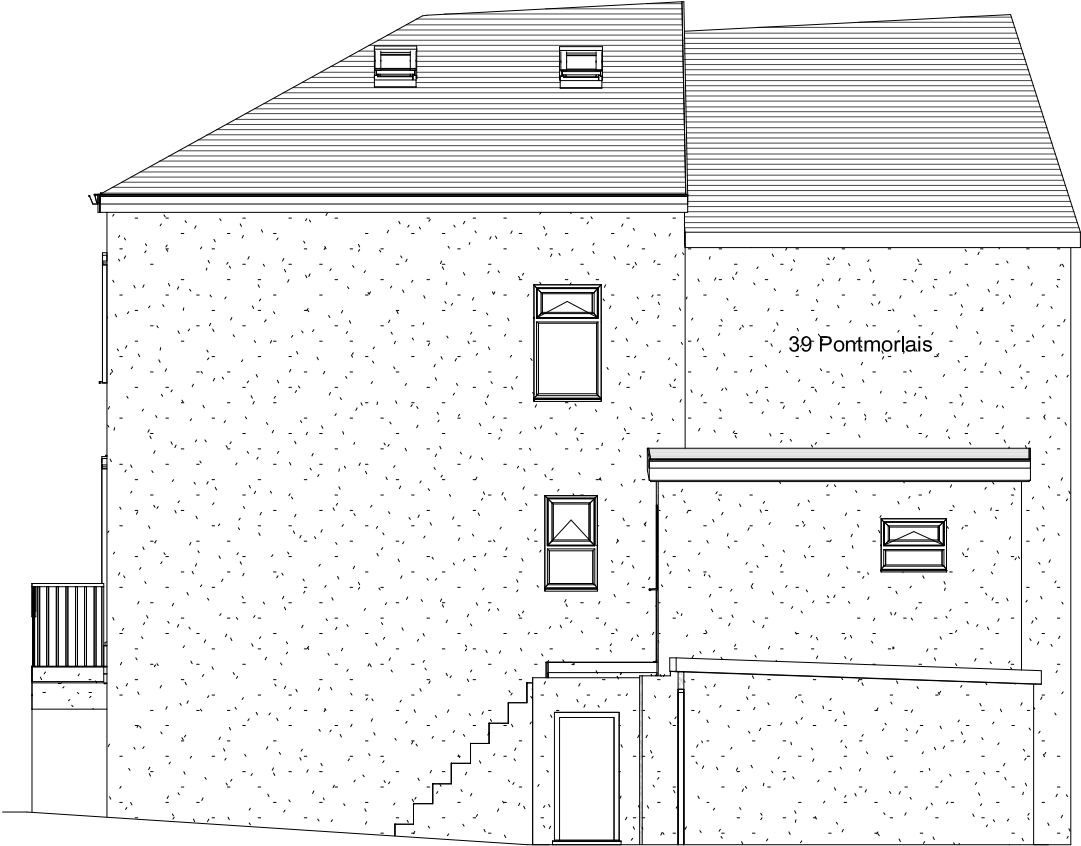


2 Existing Rear Elevation
1 : 100




3 Existing Side Elevation
1 : 100


PURPOSE OF ISSUE		DRAWING NUMBER	
Planning Approval		PM-02	
PROJECT		Change of use	
SHEET		Existing Elevations	
Address		42-43 Pontmorlais, Merthyr Tydfil. CF47 8UN	
Scale (@ A3)		1 : 100	
Rev No	Description	Date	
A	Issue	19/05/2022	

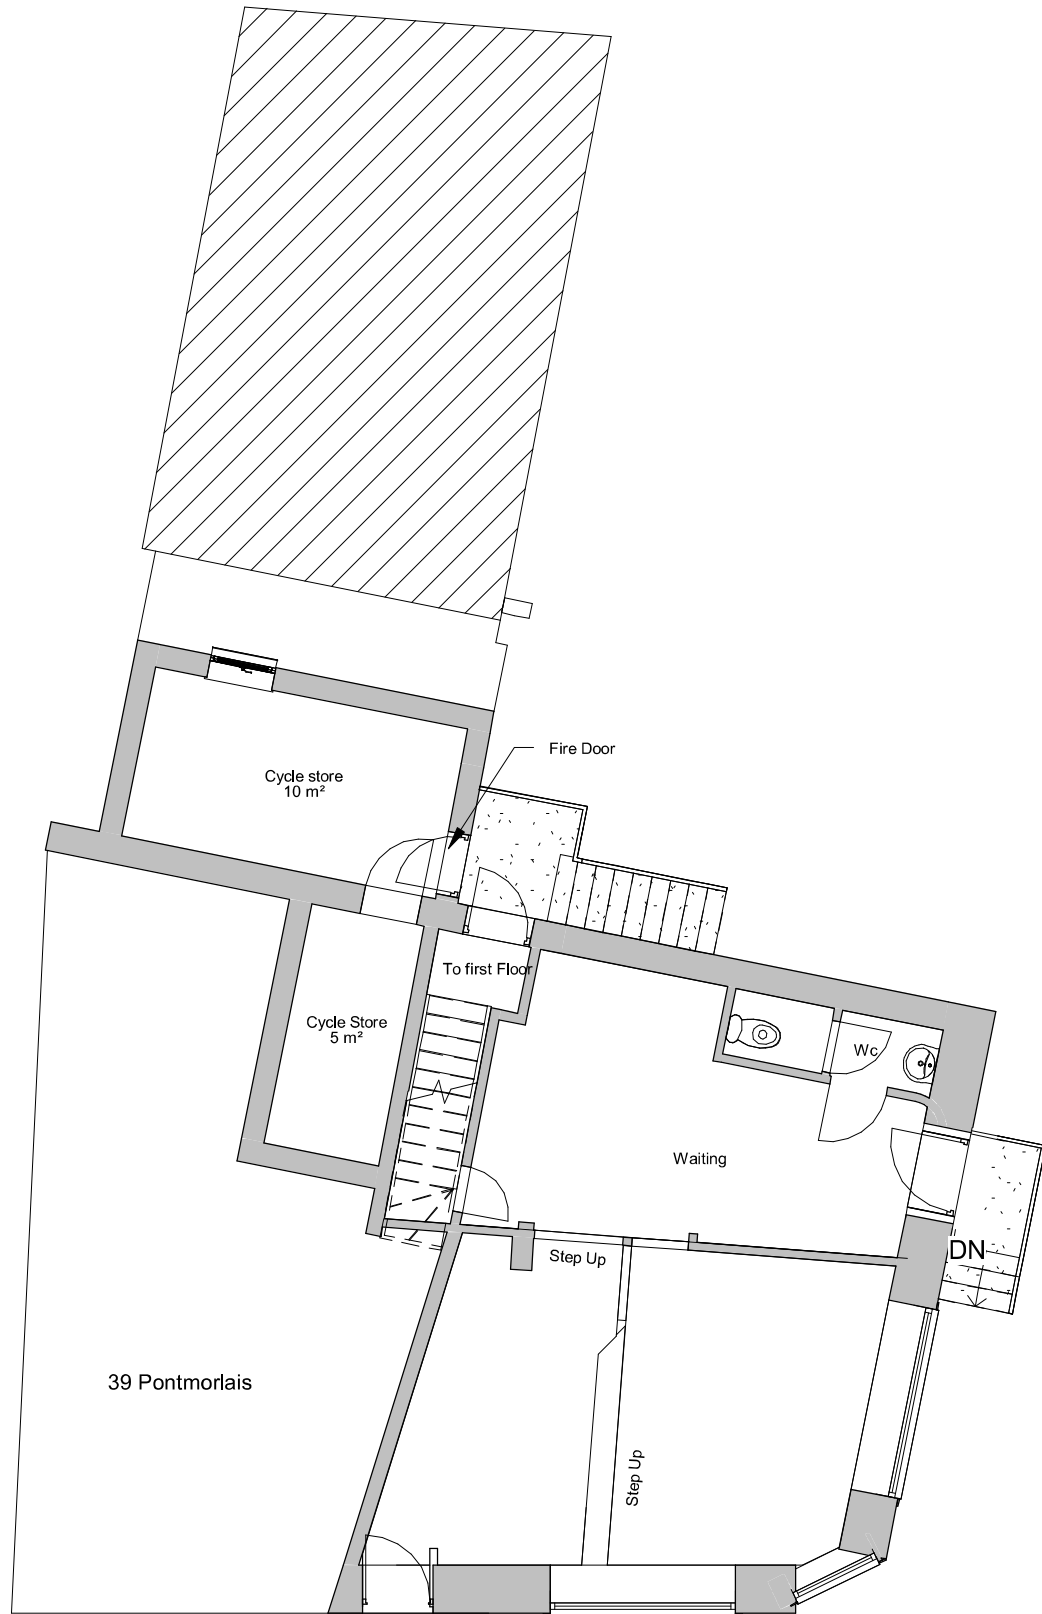

1 Proposed Ground Floor
1 : 100

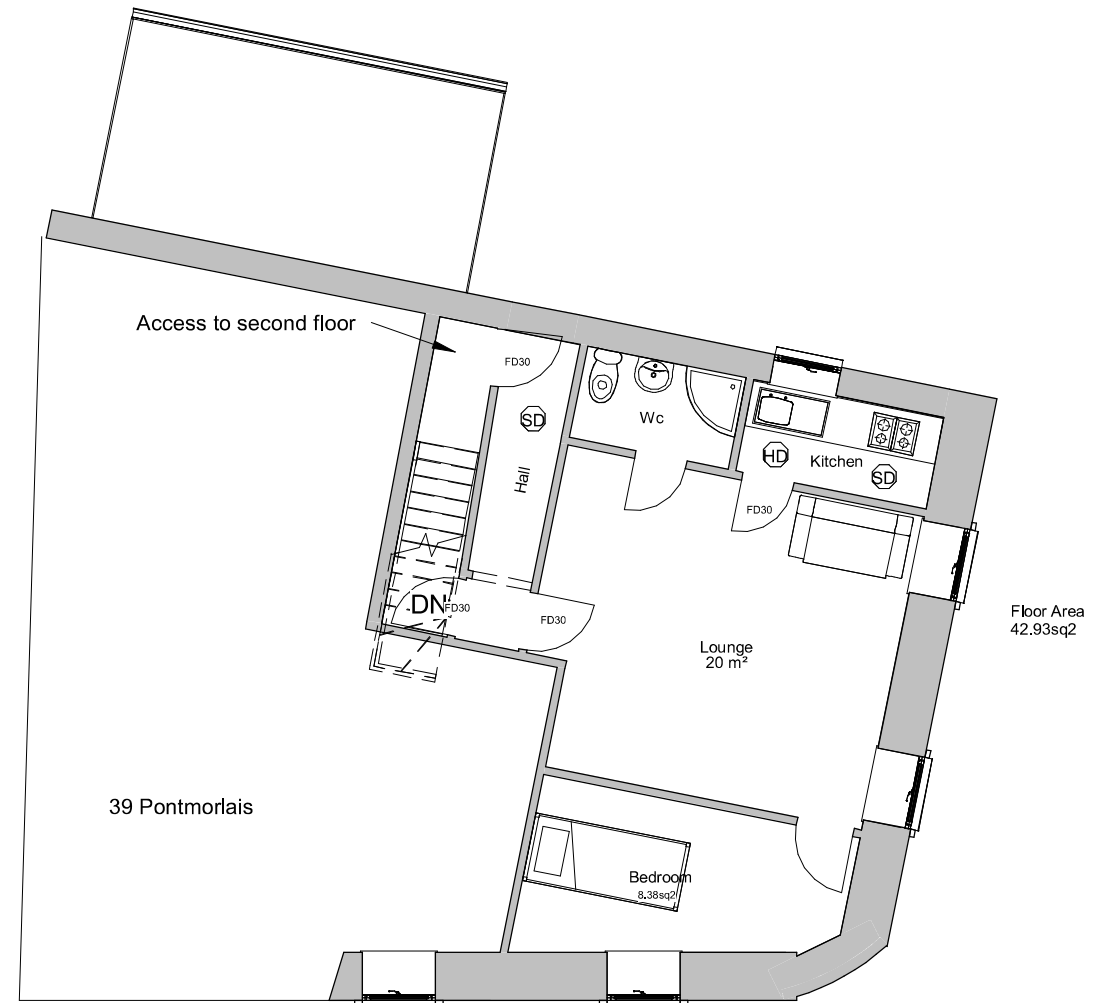


2 Proposed First Floor
1 : 100

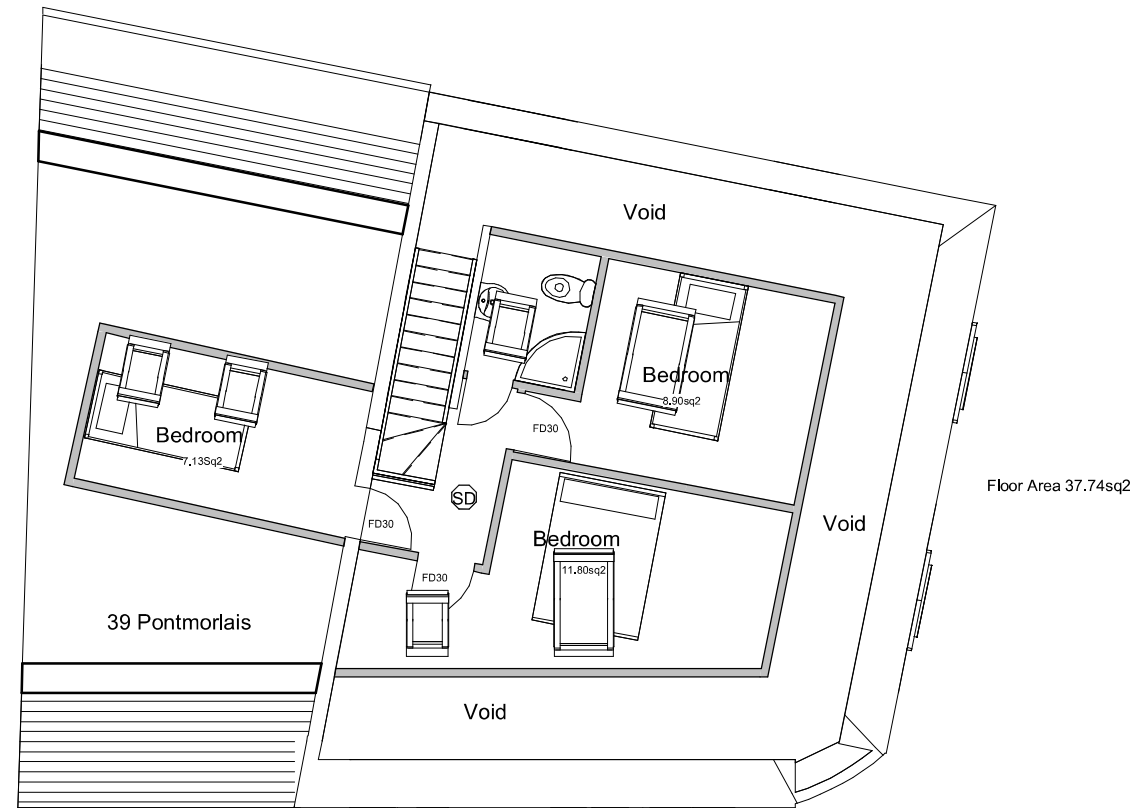


3 Proposed Second Floor
1 : 100

PURPOSE OF ISSUE		DRWAING NUMBER
Planning Approval		PM-03
PROJECT		Change of use
SHEET		Proposed Plans
Address		42-43 Pontmorlais, Merthyr Tydfil. CF47 8UN
Scale (@ A3)		1 : 100
Rev No	Description	Date
A	Issue	19/05/2022
B	Ext stair removed & Layout change	11/06/2022
C	Scheme reduced to one flat	03/07/2022
D	Floor Areas added	06/07/2022

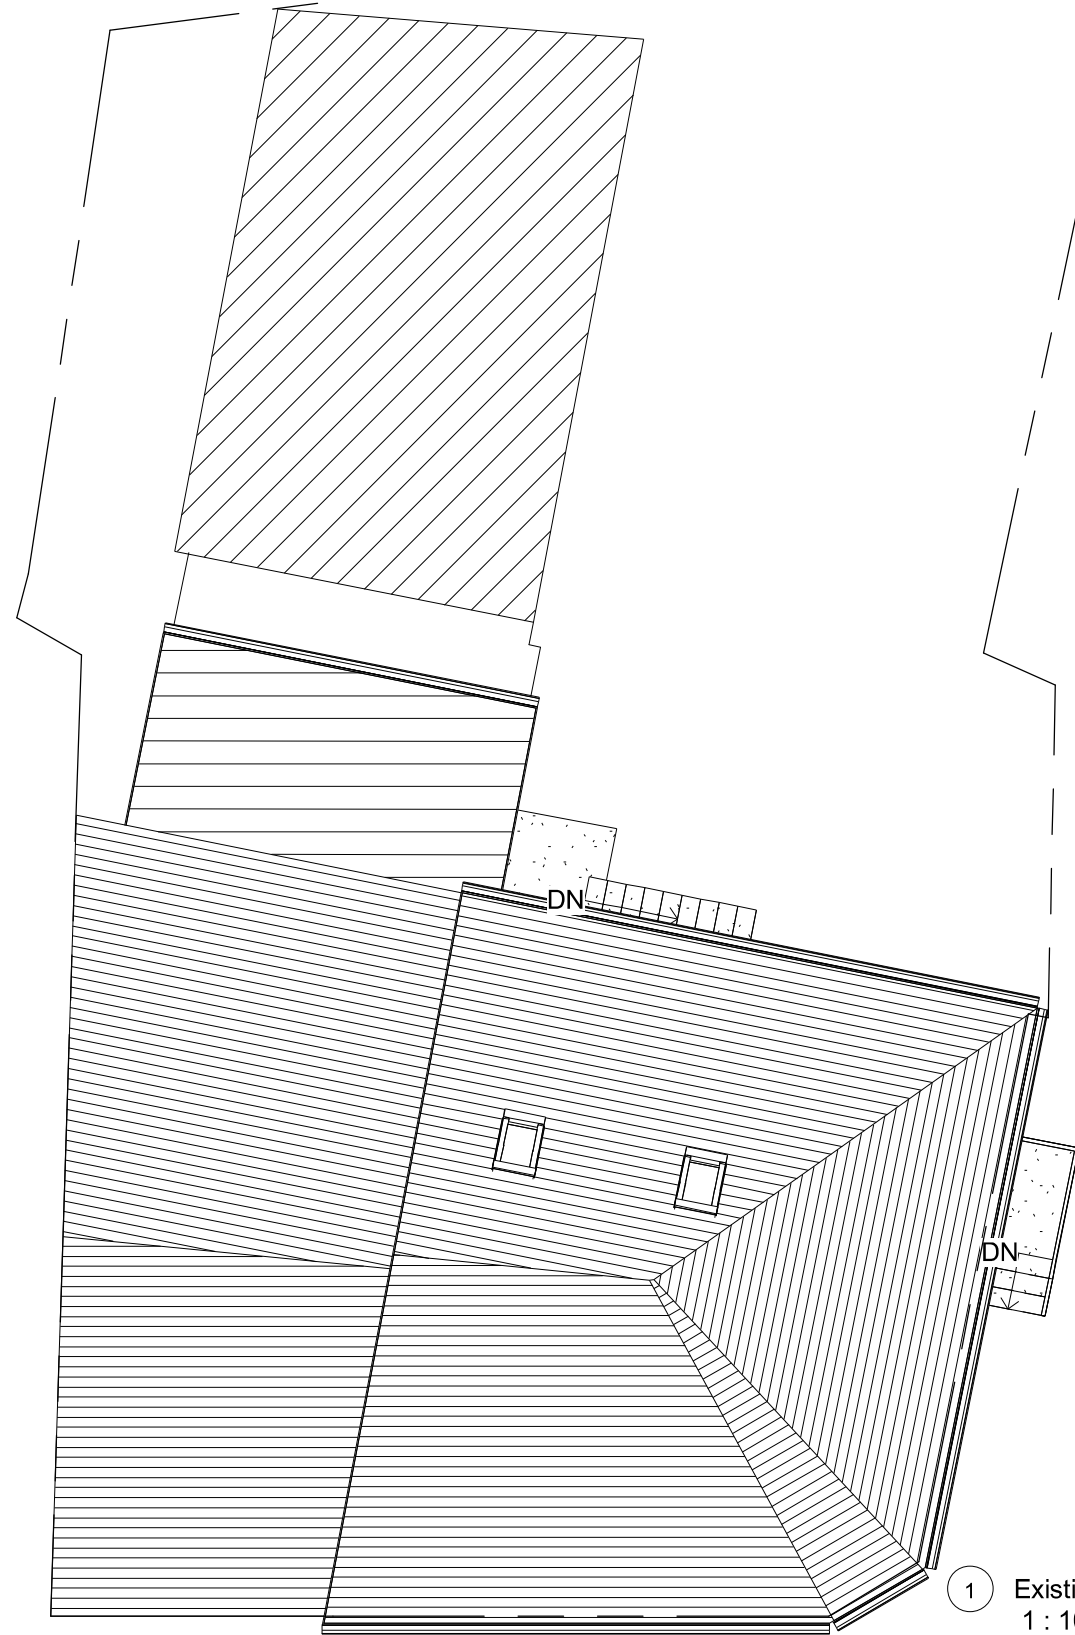

1 Existing Site
1 : 100

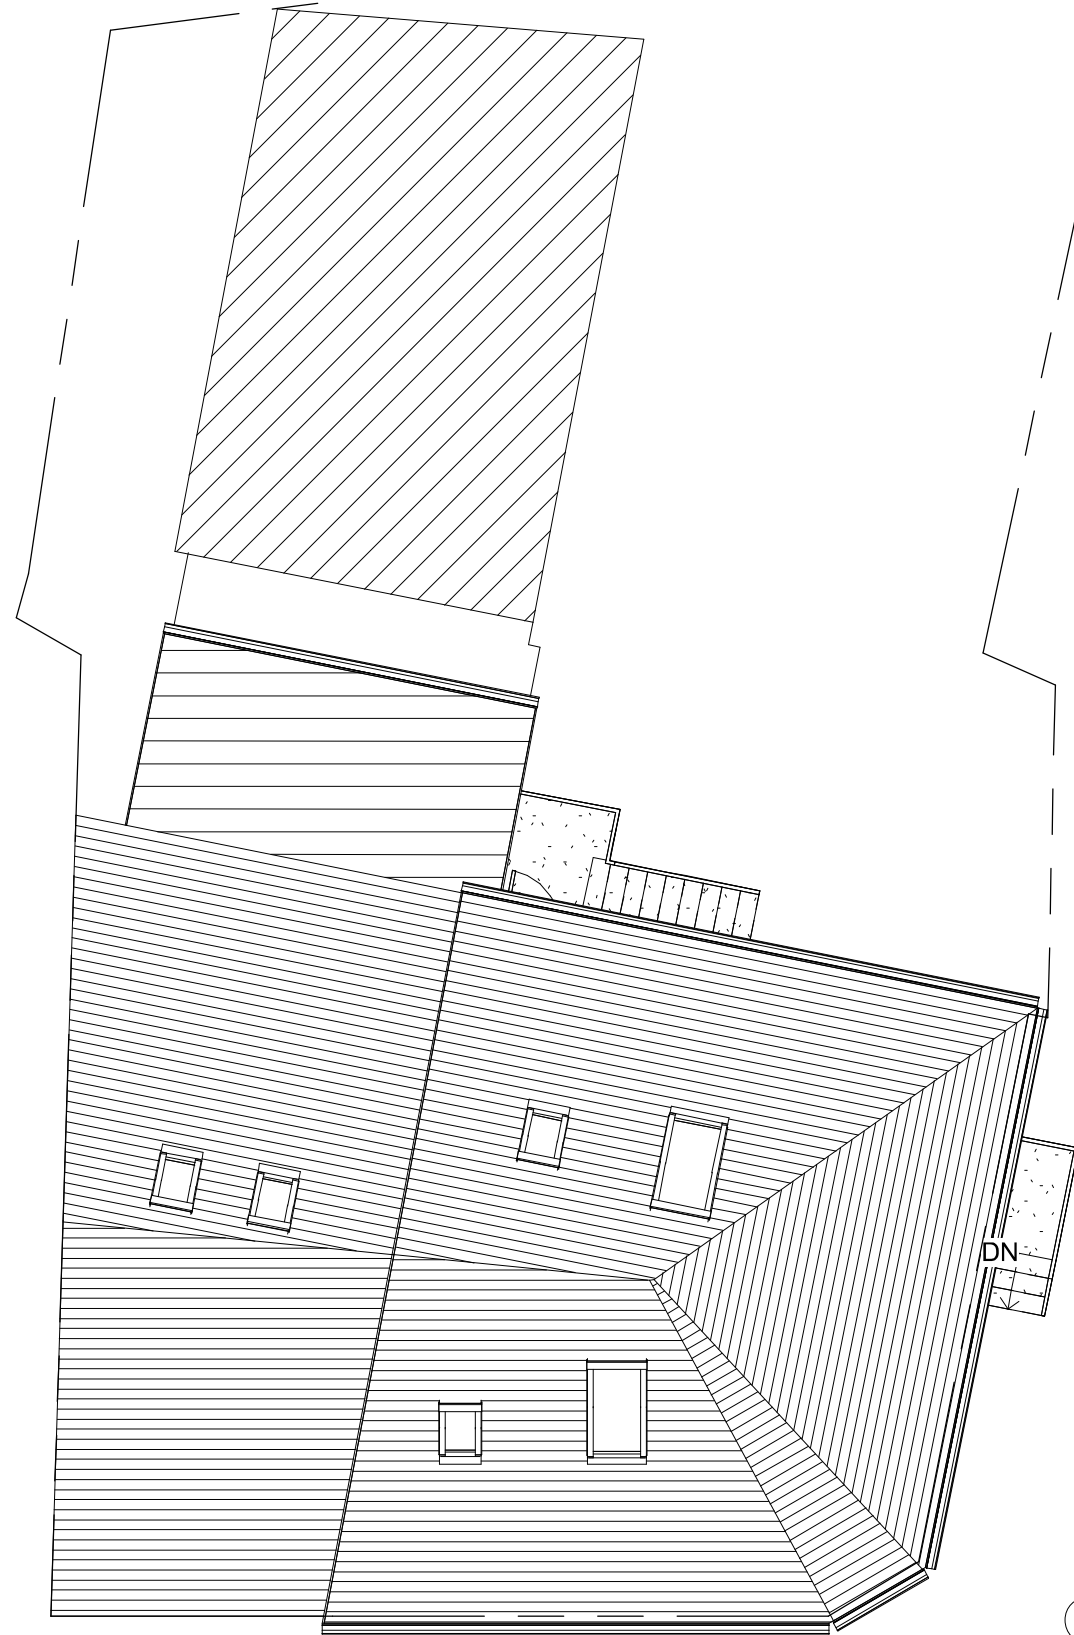

2 Proposed Site
1 : 100

This Drawing is Copyright, Dimensions to be checked on site and not scaled from this drawing	PROJECT
--	---