


M:\HCB\2191100 - A465 Section 5&6 Technical Advisor\ID2 Deliverables\ID2 Drawings\01 WIP\01 DRAWINGS\9400 Lands\2191100-JAC-LSI-DR-HE-9400-0407 P4.dwg - 02/11/2020 10:46:29 - PA17 - EmevW

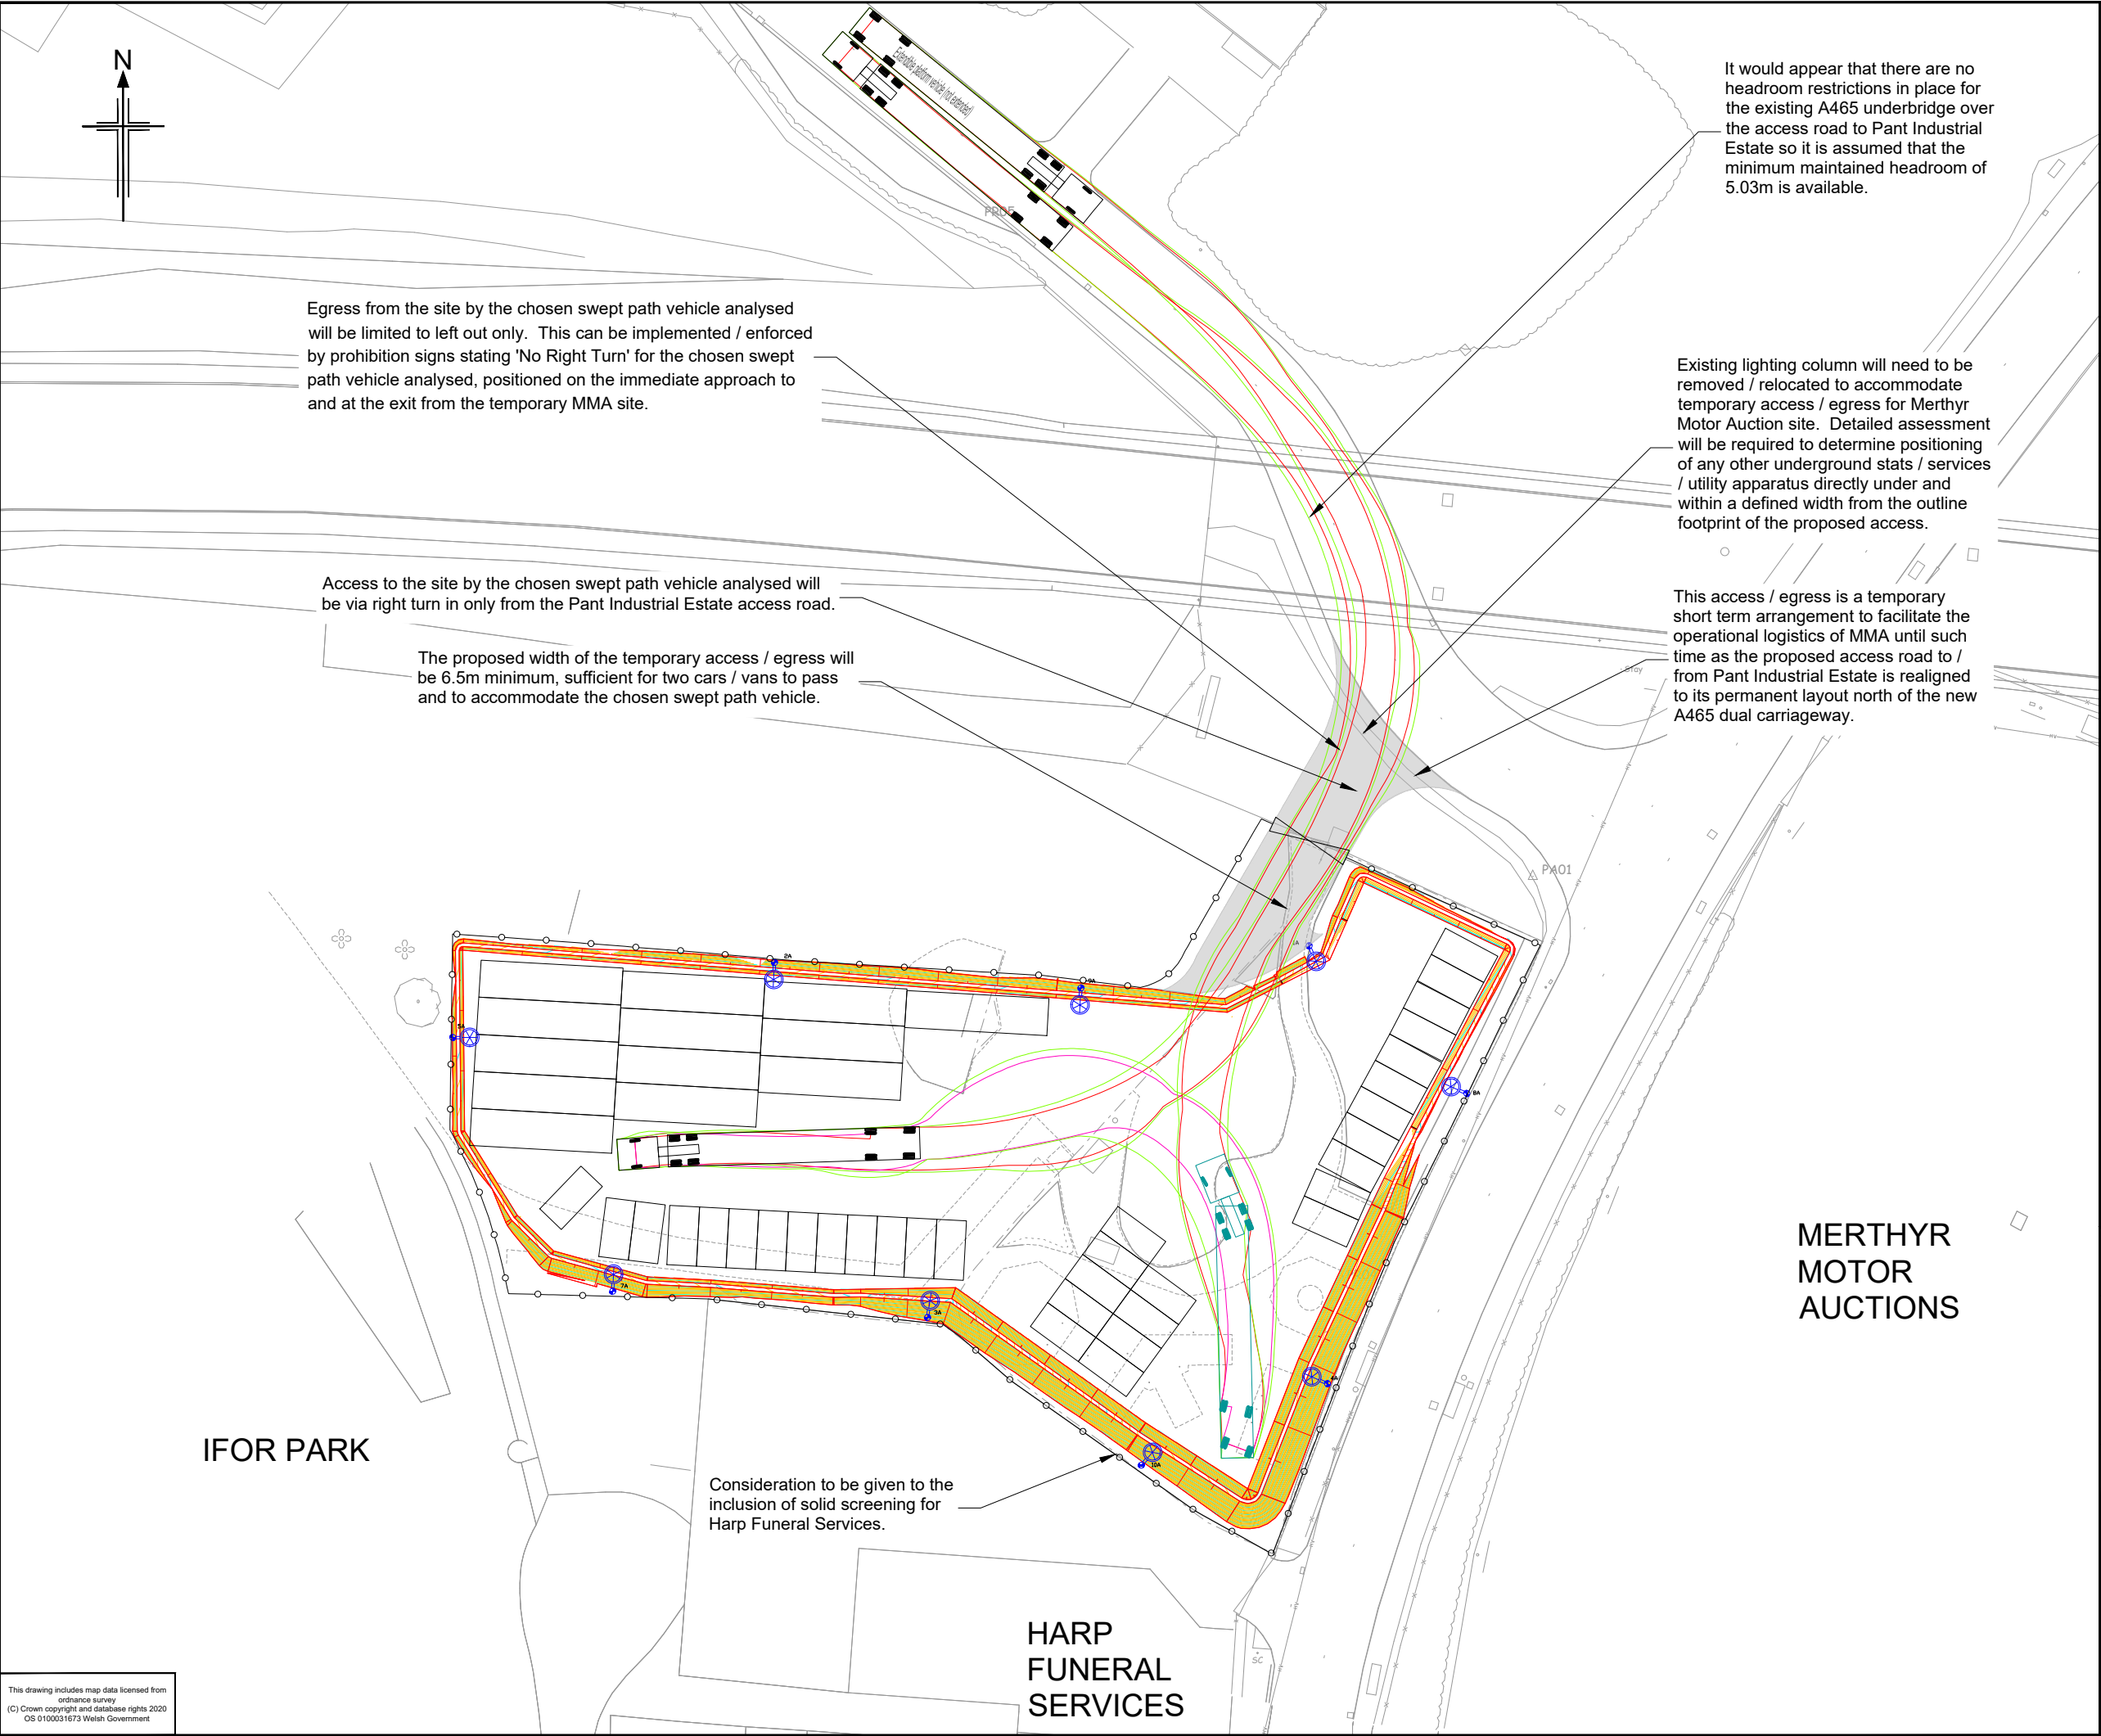

Legend

- Car space 4.8m x 2.4m (33No.)
- Lorry space 3m x 11.5m (13No.)
- Proposed lighting column
- Drainage bund to be graded into existing levels to provide access
- Temporary compound fencing (2.4m high PVC chain link)

Vehicle Swept Path

- Manually driven swept paths
- data calculated from Autodesk Vehicle Tracking 2018.2

Extendible Platform Vehicle (Not Extended)

Overall Length	24.420m
Overall Width	2.600m
Overall Body Height	3.396m
Min Body Ground Clearance	0.320m
Max Track Width	2.600m
Lock to Lock Time	6.00s
Kerb to Kerb Turning Radius	14.000m

SCALE 1 : 500

ISSUE FOR PLANNING

Rev	Rev. Date	Purpose of revision	Drawn	Checked	Rev'd	Apprv'd
P4	Nov. 2020	Removing Mainline	WE	RT	RT	DS
P3	Aug 2020	Realignment of vehicular track	WE	JT	RT	DS
P2	Aug 2020	Adding lighting layout	WE	JT	RT	DS
P1	Aug 2020	Adding parking layout	WE	JT	RT	DS
P0	Aug 2020	First Issue	WE	JT	RT	DS

Churchill House, Churchill Way, Cardiff CF10 2HH
Tel: +44(0)29 2035 3200
www.jacobs.com

Client: Llywodraeth Cymru
Welsh Government

Project: A465 SECTIONS 5 & 6

Drawing title: PA17a - ACCESS STATEMENT PLAN (TEMPORARY CONFIGURATION)

Drawing status: PRELIMINARY FOR DISCUSSION

Scale	1:500 @ A3	DO NOT SCALE
Jacobs No.	2191100	Rev
Client no.		P4

Drawing number: B2191100-JAC-LSI-DR-HE-9400-0407

© Copyright 2020 Jacobs U.K. Limited. The concepts and information contained in this document are the property of Jacobs. Use or copying of this document in whole or in part without the written permission of Jacobs constitutes an infringement of copyright. Limitation: This drawing has been prepared on behalf of, and for the exclusive use of, the Client. Jacobs accepts no liability or responsibility whatsoever for or in respect of, any use of, or reliance upon, this drawing by any third party.