

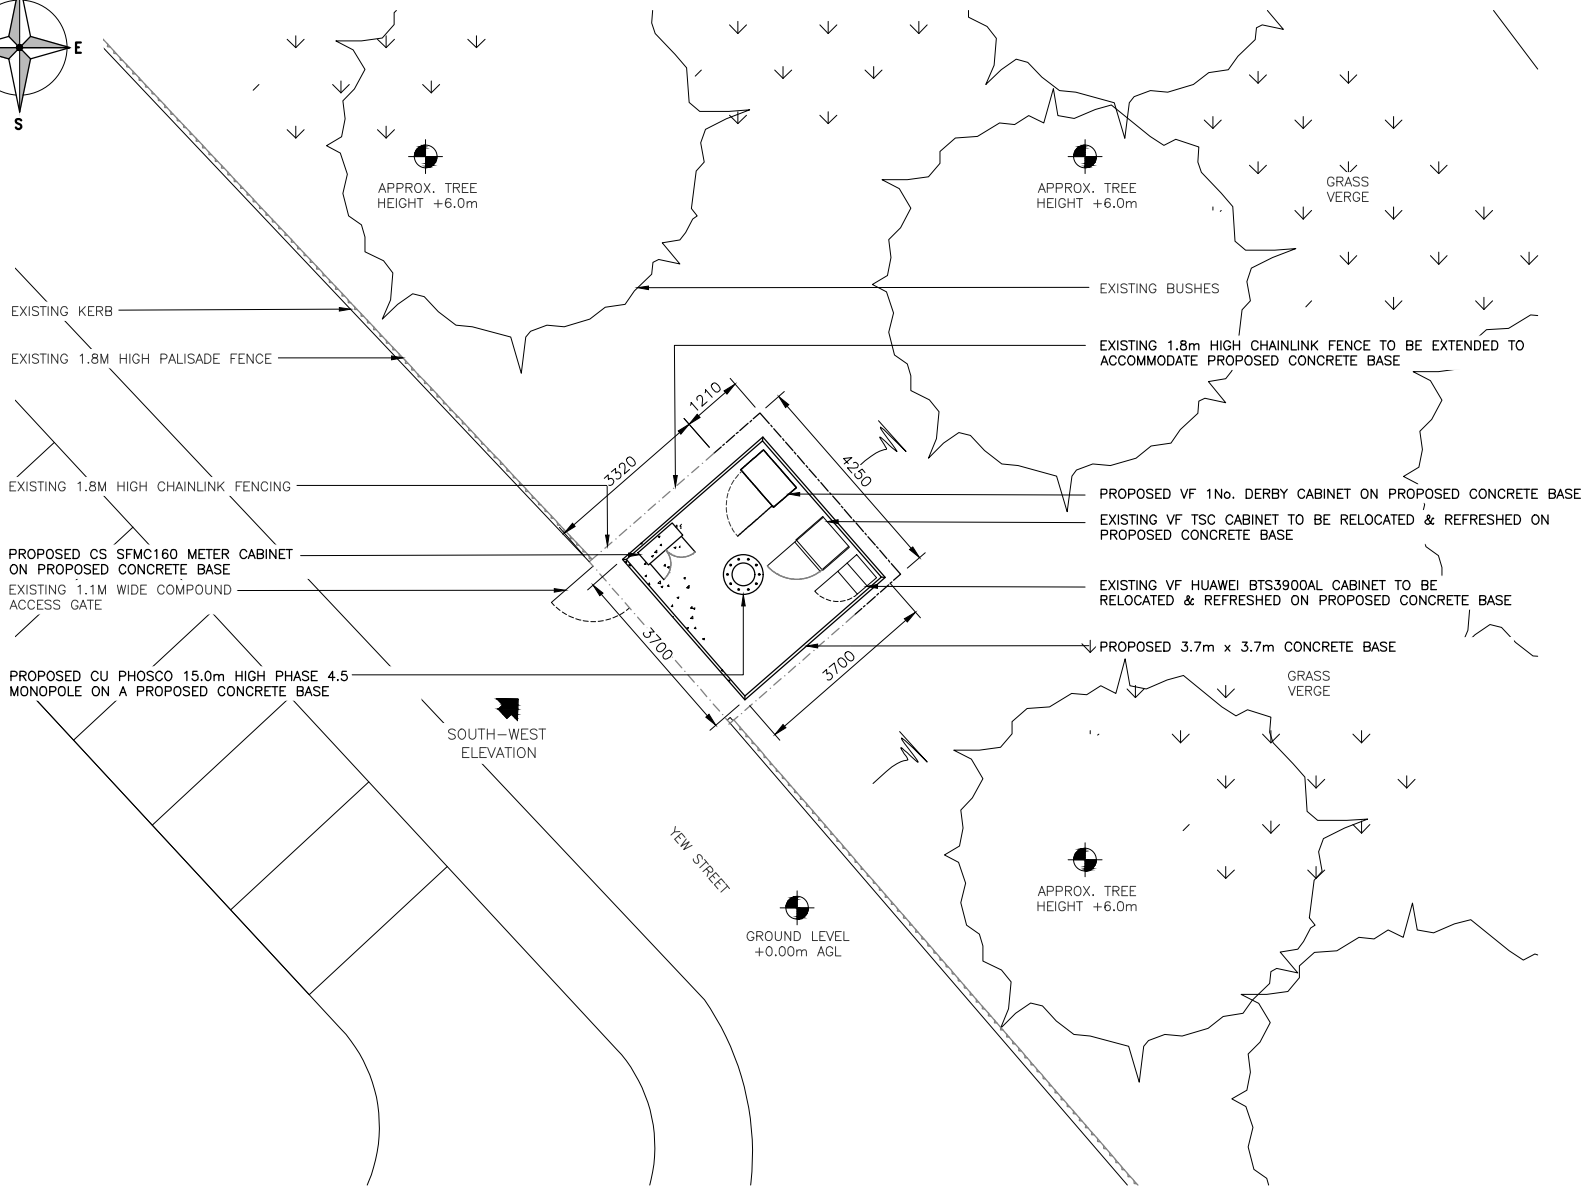


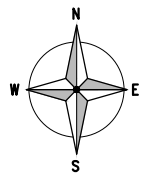

PROPOSED SITE PLAN

(1:100)

The drawings comply with VF Standard ICNIRP guidelines.
Designed in accordance with Cornerstone documents: SDN0009.

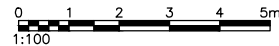

ALL DIMENSIONS ARE IN mm UNLESS NOTED OTHERWISE

N.G.R E: 305086 N: 205796

NOTES:

A	Issued for Approval	MSR	CT	11.01.2023
REV	MODIFICATION	BY	CH	DATE

WHP Telecoms Ltd
Faraday Court
401 Faraday Street
Birchwood Park
Warrington WA3 6GA
Tel: 01925 424100 Fax: 01925 424101
e-mail: info@whptelecoms.com



Cell Name	Opt:
BRITISH RAIL	-

Cell ID No		
CORNERSTONE	VM02	VF
12275921	N/A	4014_14

Site Address / Contact Details		
PLYMOUTH STREET VANGUARD YARD MERTHYR TYDFIL MID GLAMORGAN WALES CF47 0AZ		

Drawing Title:	PROPOSED SITE PLAN
----------------	--------------------

Purpose of issue:	PLANNING	Dwg Rev:
-------------------	----------	----------

Drawing Number:	201	A
-----------------	-----	---

Surveyed By: WHP		Original Sheet Size: A3		Pack Issue:
Drawn: MSR	Date: 11.01.2023	Checked: CT	Date: 11.01.2023	A

SDNT0005 Version 1.2